

200


100

50

25

0

SCALE BAR 1:1250

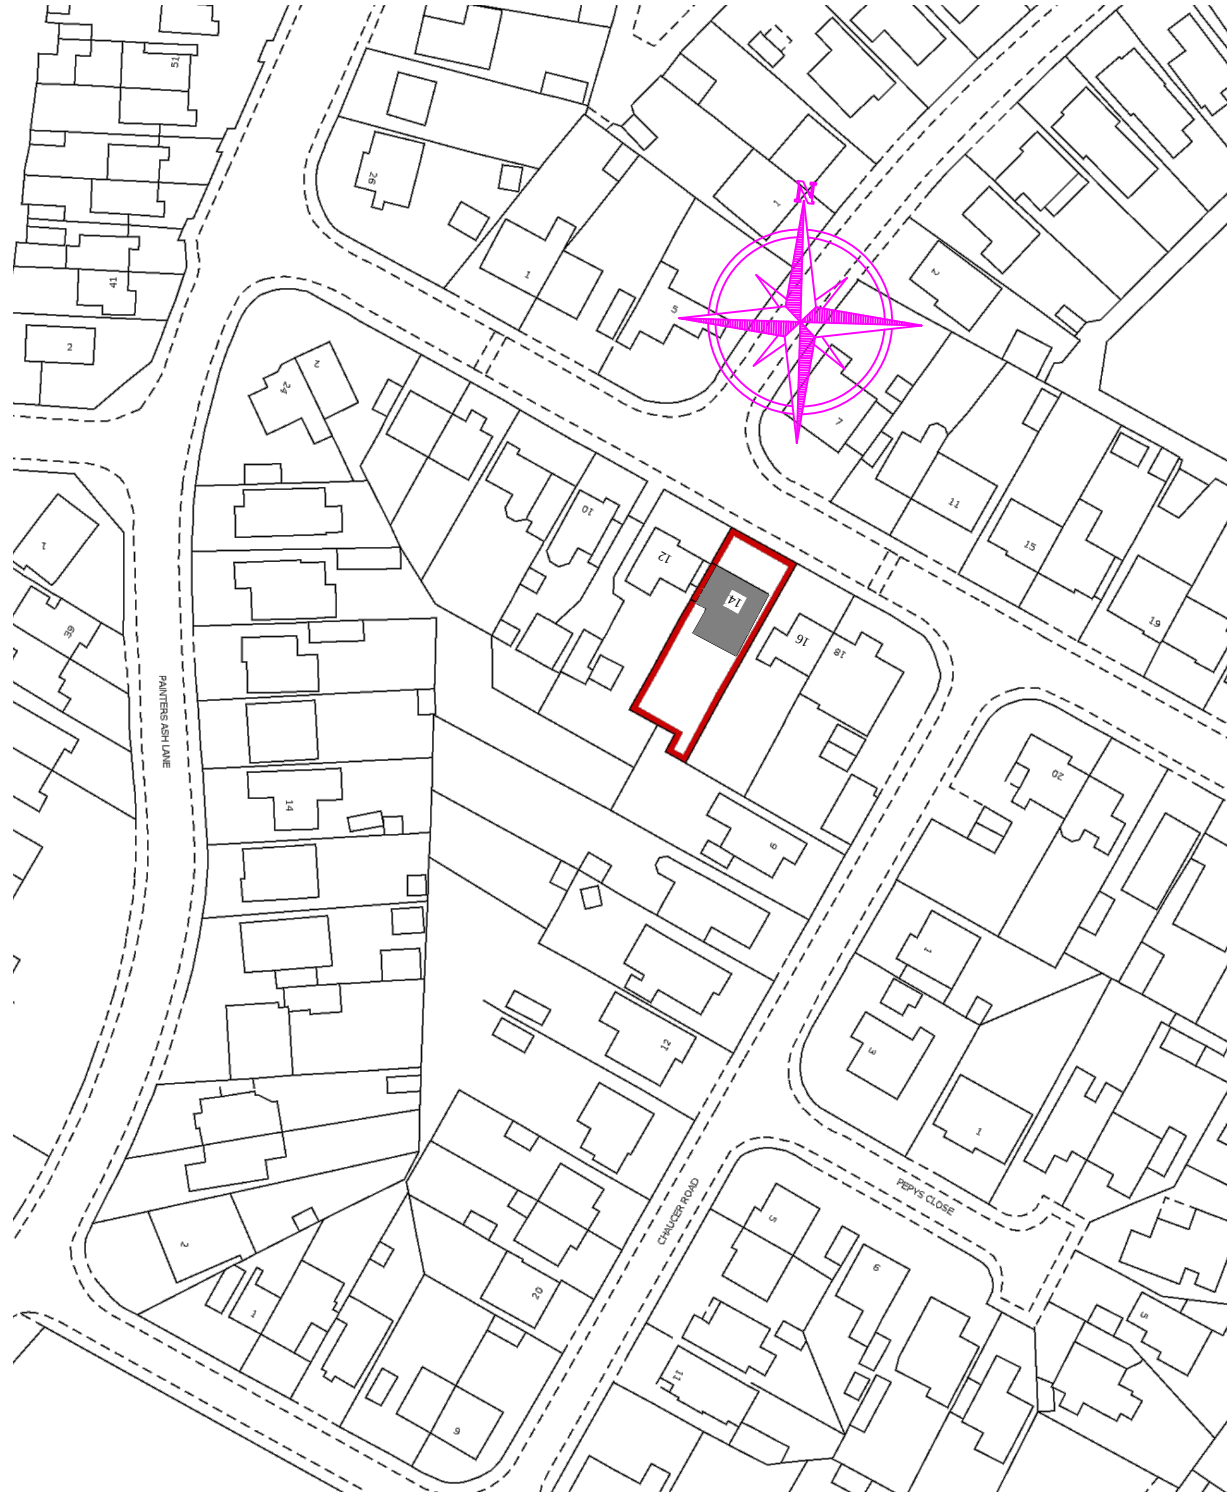

LOCATION PLAN

SCALE: 1: 1250

REFERENCE DRAWINGS		KEY PLAN	COPYRIGHT THE CONTENTS OF THIS DRAWING MAY NOT BE REPRODUCED IN WHOLE OR IN PART WITHOUT EXPRESS WRITTEN CONSENT OF TOWN & COUNTY VALUERS & SURVEYORS LIMITED	NOTES PLEASE NOTE THAT BEFORE BUILDING WORKS COMMENCES IT THE RESPONSIBILITY OF THE BUILDER OR OWNER TO SERVE PARTY IS WALL NOTICES TO ALL NEIGHBOURS	No	DATE	REVISION	BY	CHK	CONSULTANT  ARCHITECTURAL CONSULTANT,CIVIL ENGINEERS,STRUCTURAL ENGINEERS 33 MAYESBROOK ROAD DAGENHAM RM8 2EA Telle : 02030912500 - 07595530401 - 07802691621 Email- rufutureco@gmail.com	DRAWN RAWAL	CLIENT/PROJECT 14 DENE HOLM ROAD NORTHFLEET DA11 8LE		DRAWING No. A00	
					1	16-09-2026	A				CHECKED RANA	TITLE PLANS (Ground Floor Rear Extension AND change of use garage to room)		SCALE: 1:1250,1:500@A3	
											PROJECT NO. 2026			DATE 16-09-2026	