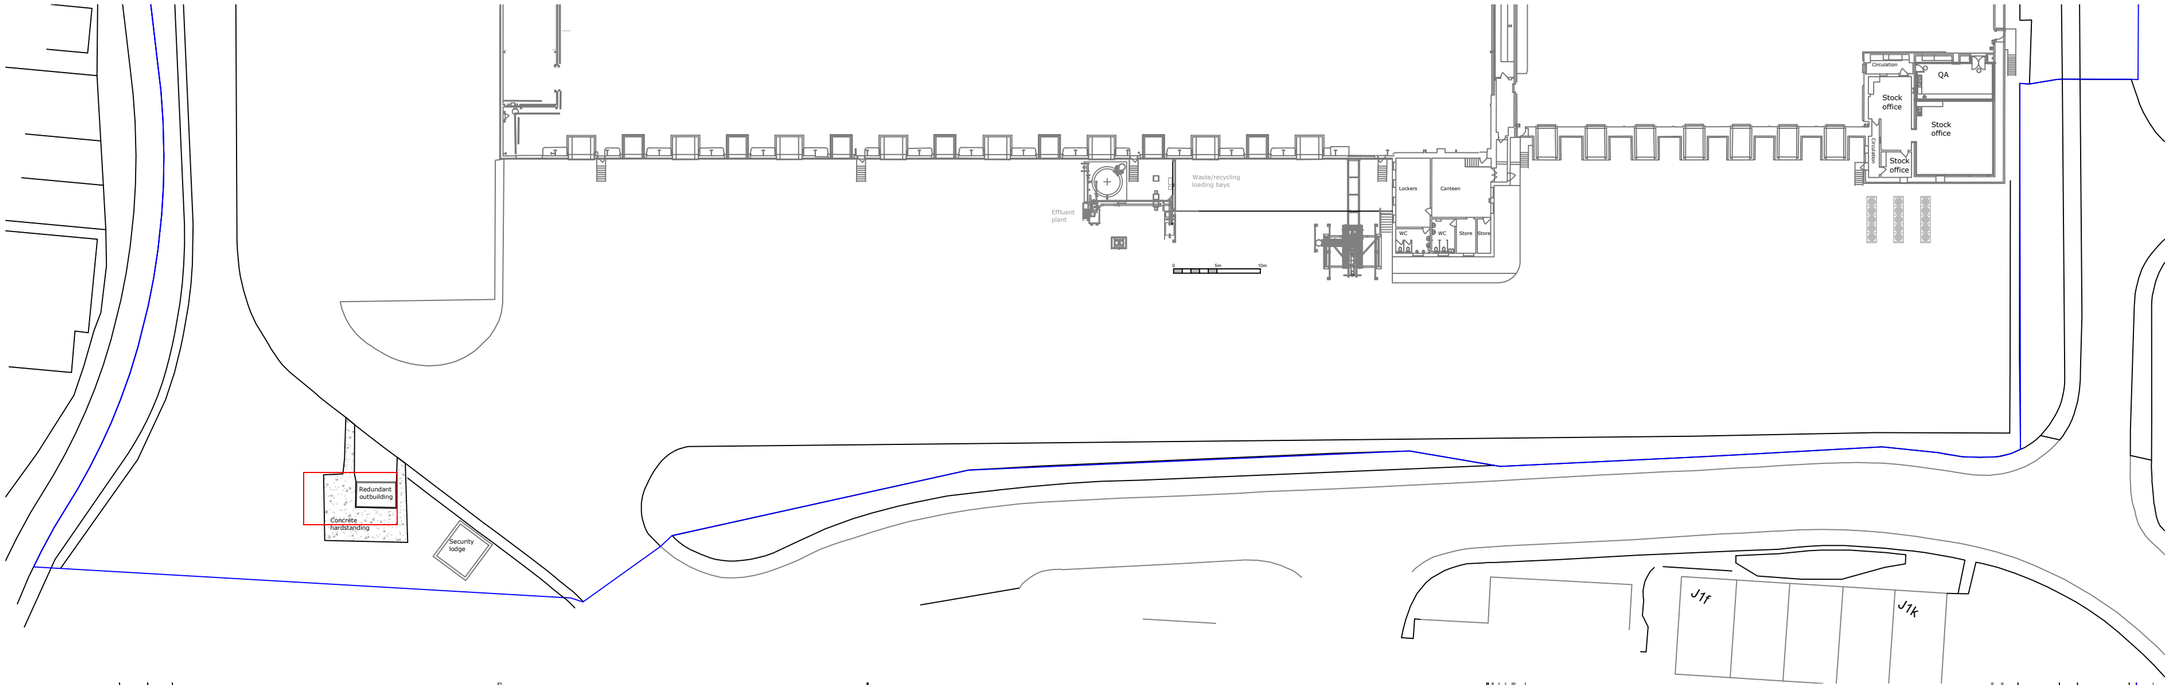

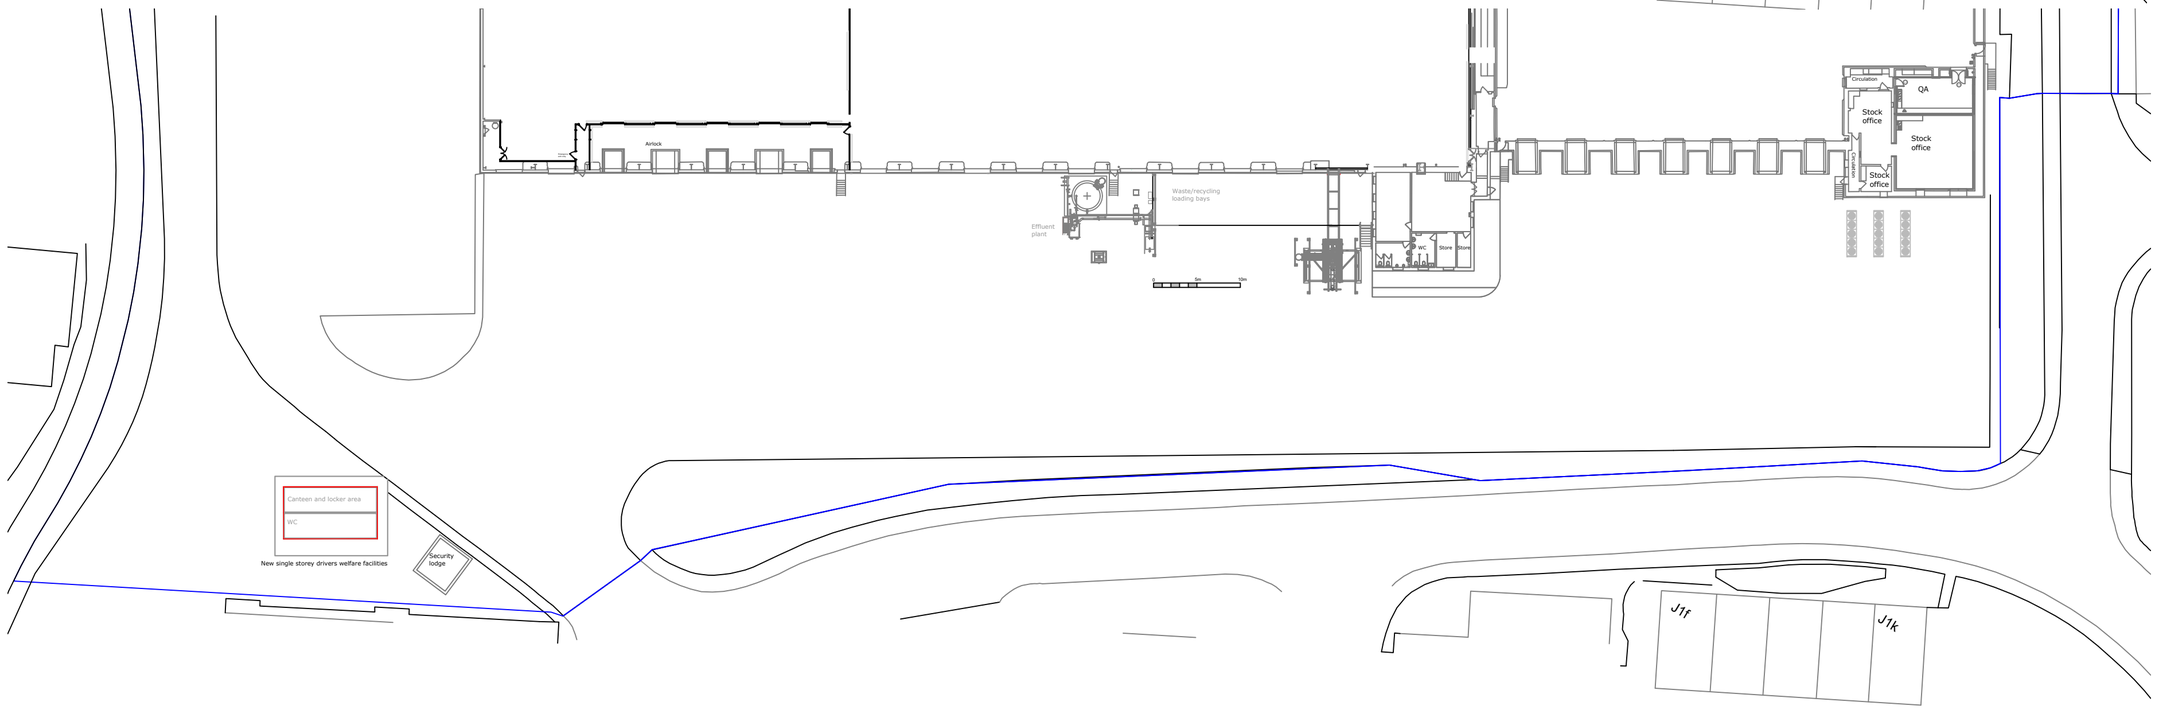

REV	DATE	DESCRIPTION

CLIENT:
PrepWorld
Springhead Enterprise Park
Northfleet
DA11 8HH

PROJECT TITLE:
Northfleet 2.0

DRAWING TITLE:
Existing and proposed site GA

celsius Consulting

Celsius Consulting
Carrwood Park
Selby Road
Leeds LS15 4LG

info@celsius-consulting.com
0113 8730180

DRAWN BY	DATE	SCALE
PW	22-09-26	1:500
CHECKED BY	DATE	
DRAWING No. 10076-100-006	A2	REVISION

THIS DRAWING OR INFORMATION CONTAINED MUST NOT BE REPRODUCED WITHOUT WRITTEN PERMISSION.
© Copyright Celsius Consulting 2026.