




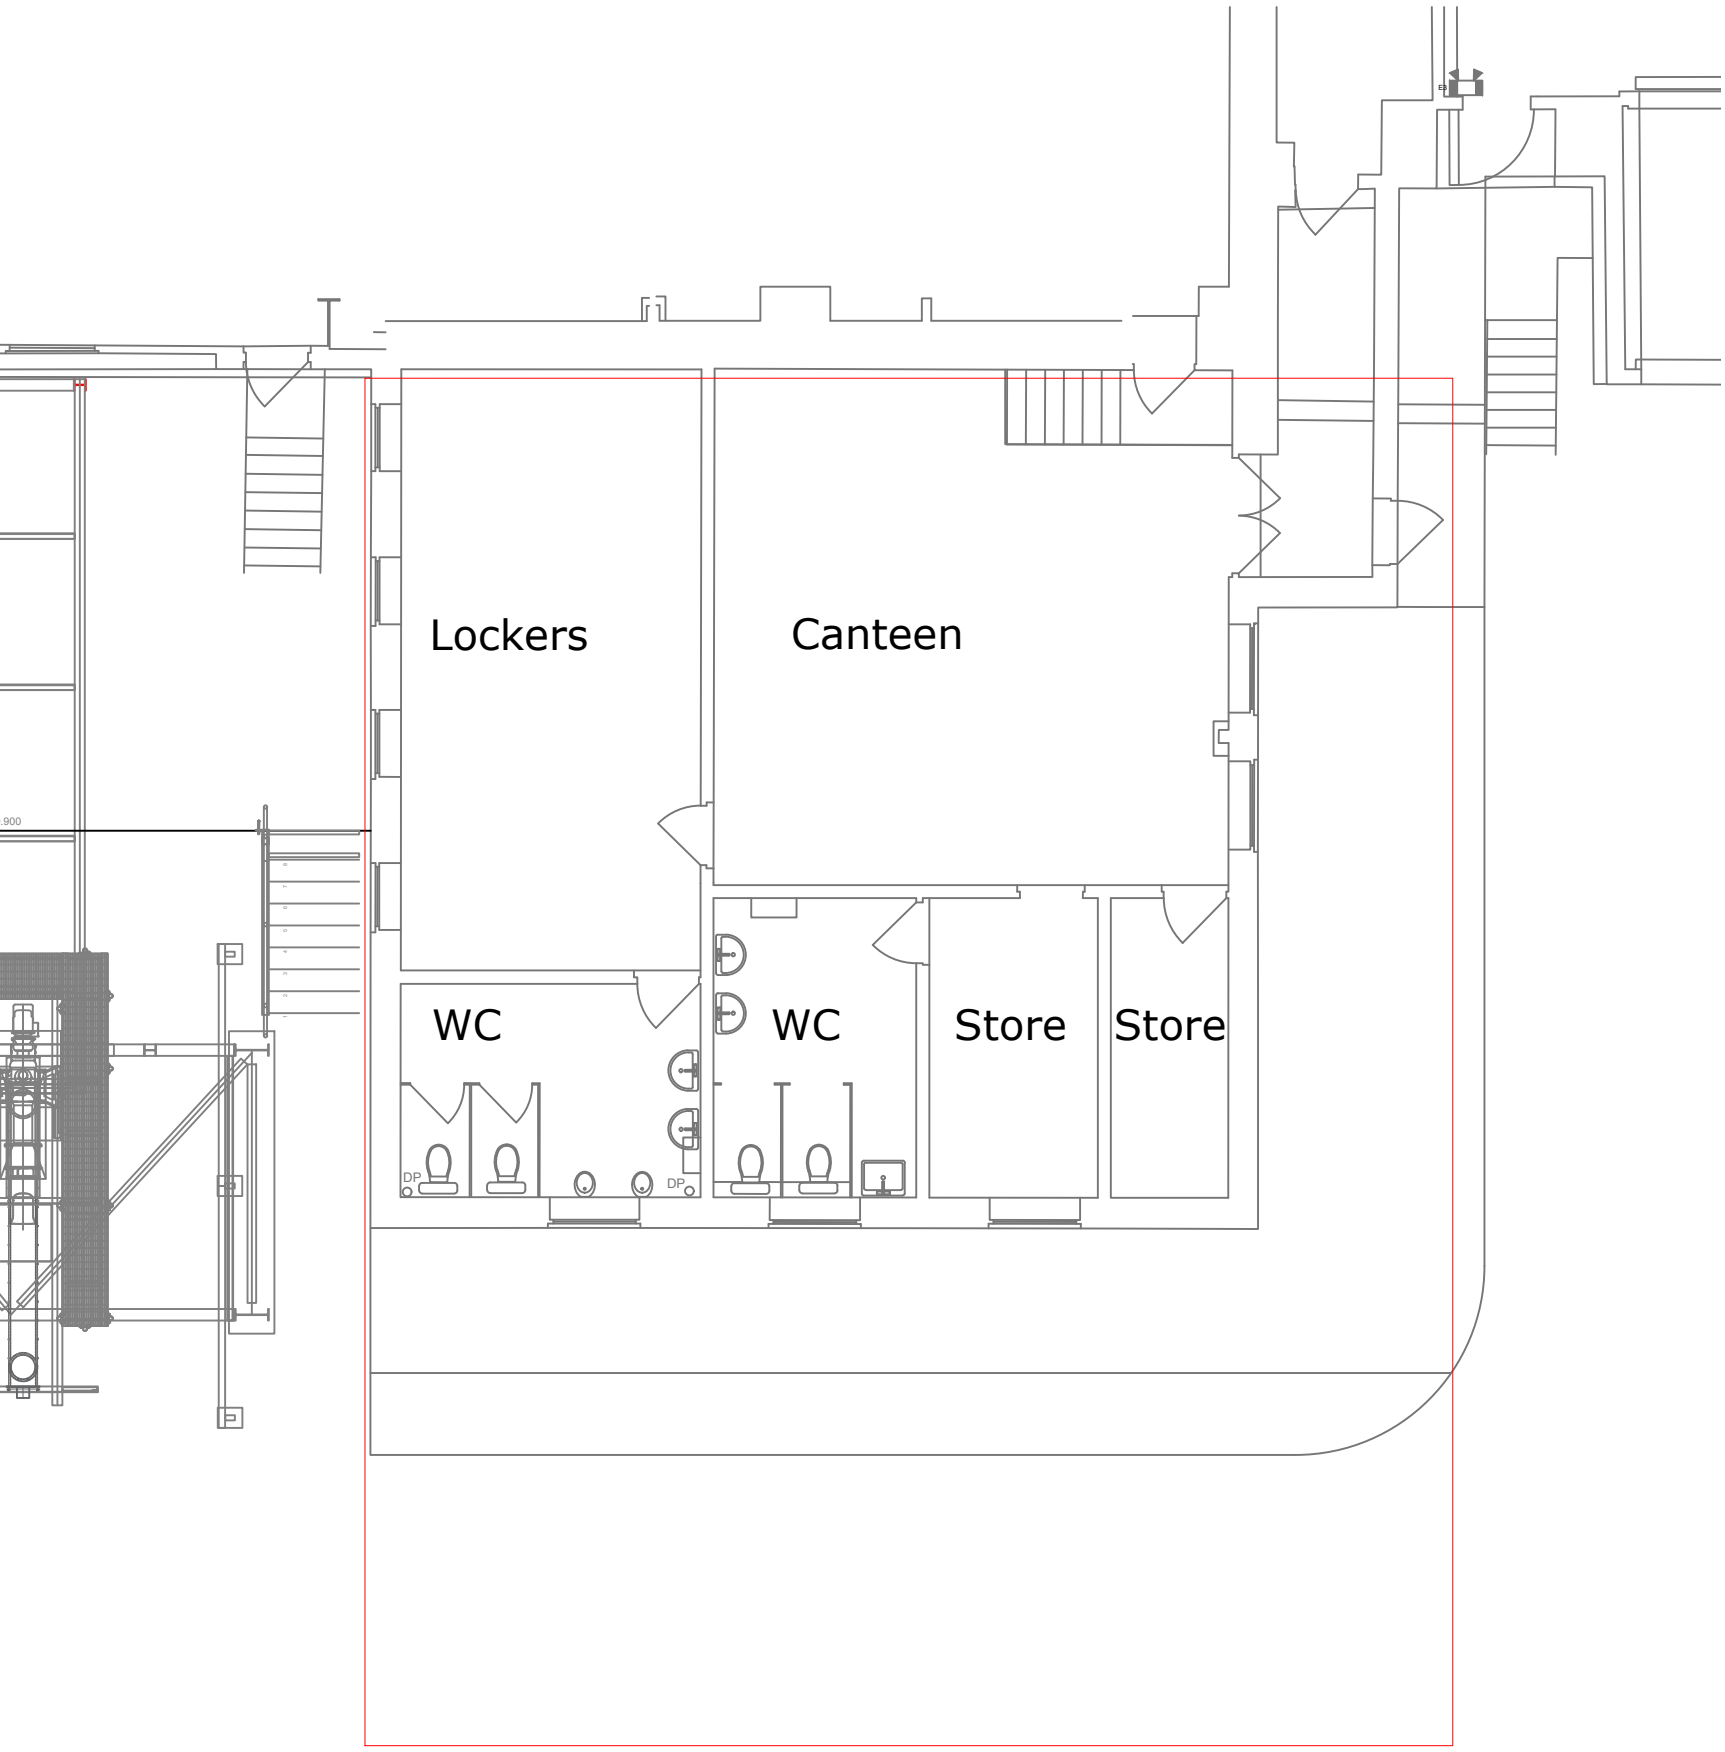

EXISTING GROUND FLOOR GA
(CURRENT WELFARE BUILDING)

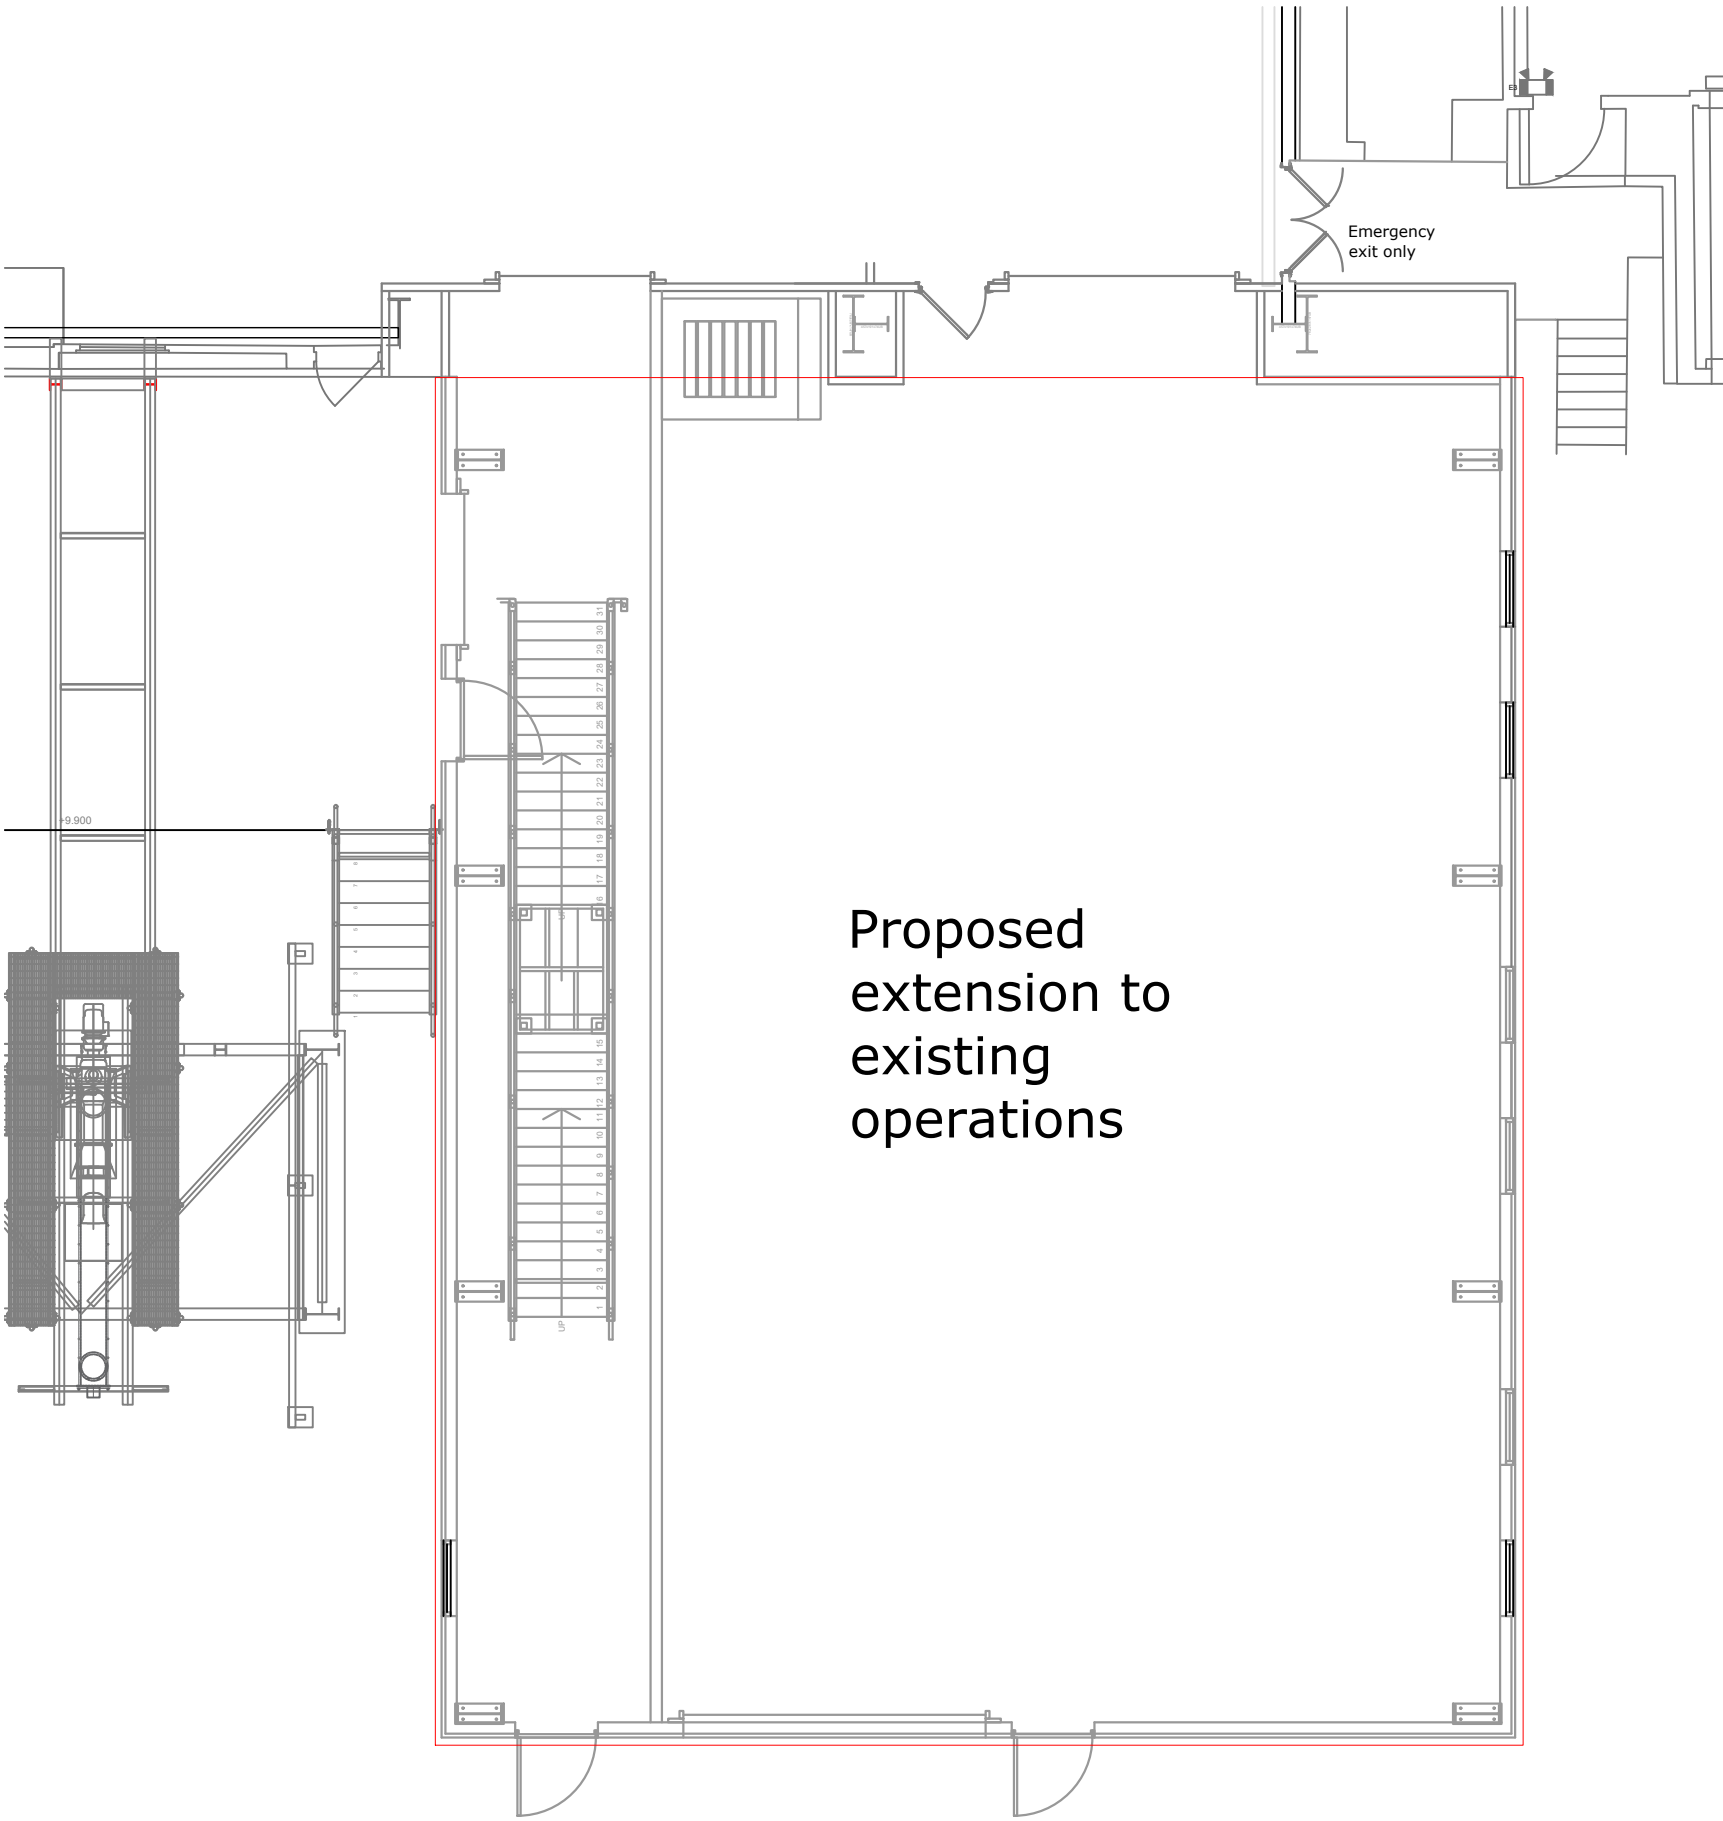

PROPOSED EXTENSION GROUND FLOOR GA

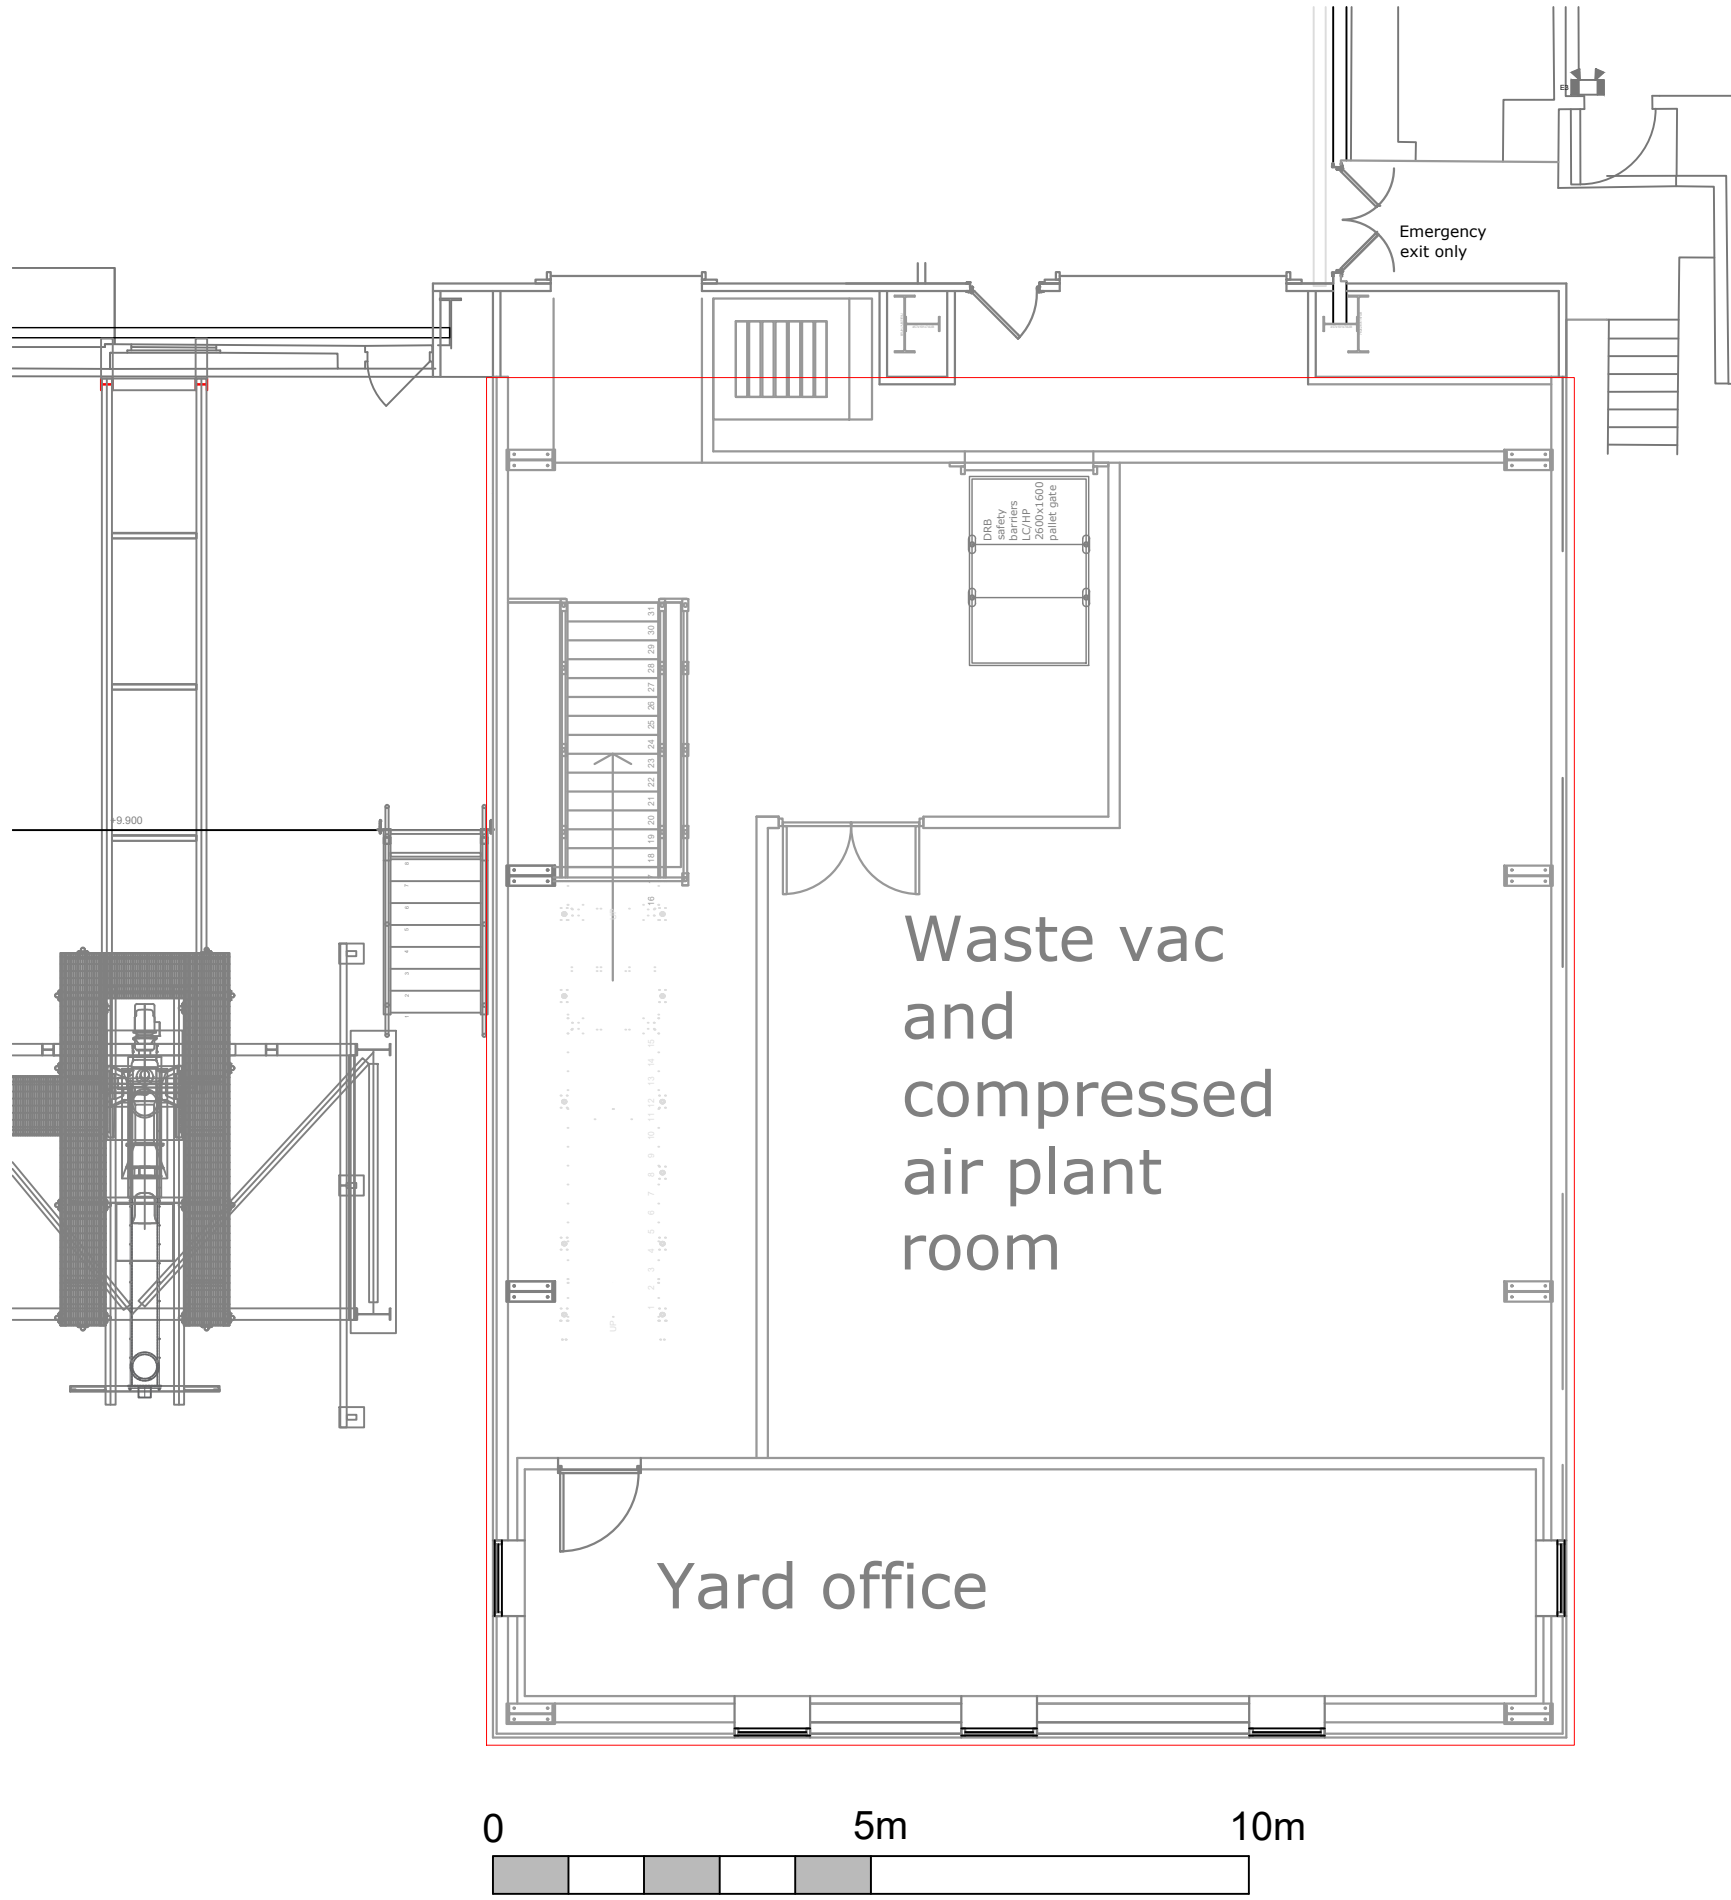

PROPOSED EXTENSION FIRST FLOOR GA

REV	DATE	DESCRIPTION
CLIENT: PrepWorld Springhead Enterprise Park Northfleet DA11 8HH		
PROJECT TITLE: Northfleet 2.0		
DRAWING TITLE: Existing & proposed GA		
celsius Consulting		
Celsius Consulting Carrwood Park Selby Road Leeds LS15 4LG		info@celsius-consulting.com 0113 8730180
DRAWN BY PW	DATE 22-09-26	SCALE 1:100
CHECKED BY	DATE	
DRAWING No. 10076-100-003	A1	REVISION

THIS DRAWING OR INFORMATION CONTAINED MUST NOT BE REPRODUCED WITHOUT WRITTEN PERMISSION.
© Copyright Celsius Consulting 2020.