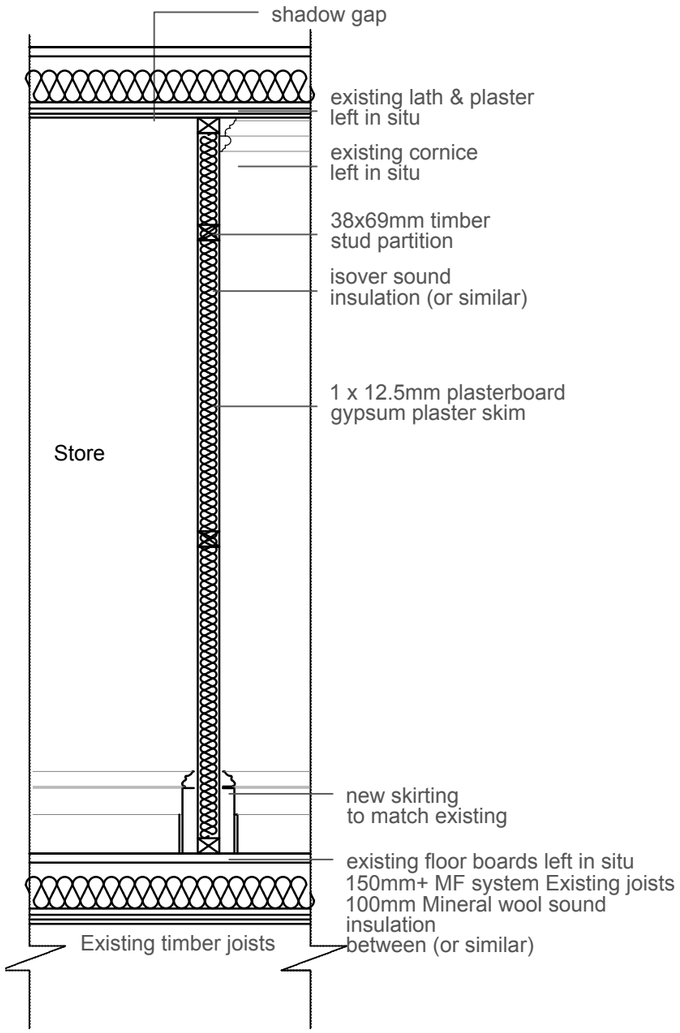

New Fire Rated Partition
Partition Type 04

SCALE 1:10

New internal non-fire rated stud walls and details

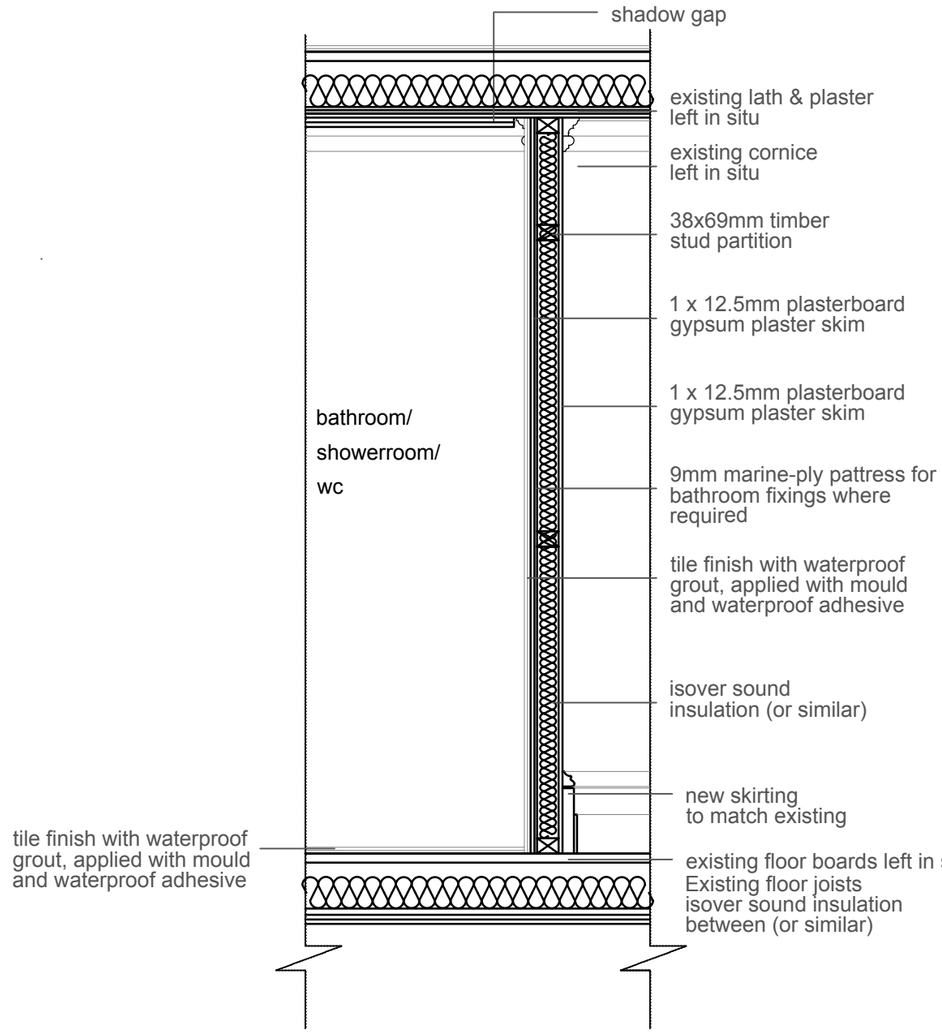

New Fire Rated Partition - Shaddow Gap to Mouldings
Partition Type 05

SCALE 1:10

New internal bathroom stud walls
with pattressing and associated details

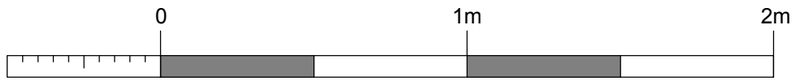

1:20 Scale Bar

NOTES:

Report all discrepancies, errors and omissions.

Verify all dimensions on site before commencing any work on site or preparing shop drawings.

All materials, components and workmanship are to comply with the relevant British Standards, Codes of Practice and appropriate manufacturers recommendations.

See relevant drawings for all specialist work.

This drawing and design are copyright of James Clague Architects Ltd, company registration number 8664802

Rev	Date	Description

Project Title

Railton Proposed Flatted Schemes
195 Parrock Street
Gravesend
Kent DA12 1EW

Drawing Description

Proposed Internal Partitions 04 & 05

[To provide relationship with historic structures, junctions & Details, as required by Approved LBC 2020060 Condition 4a)

Scale
1:20 @ A3

Date
Dec 2025

Drawn By
AF

JAMES CLAGUE
ARCHITECTS

Latchmere House, 26 Watling Street,
Canterbury, Kent CT1 2UD
T: 01227 649 073
E: info@jamesclague.co.uk
W: jamesclague.co.uk

Drawing Number
28711_PL07b

Revision
-