

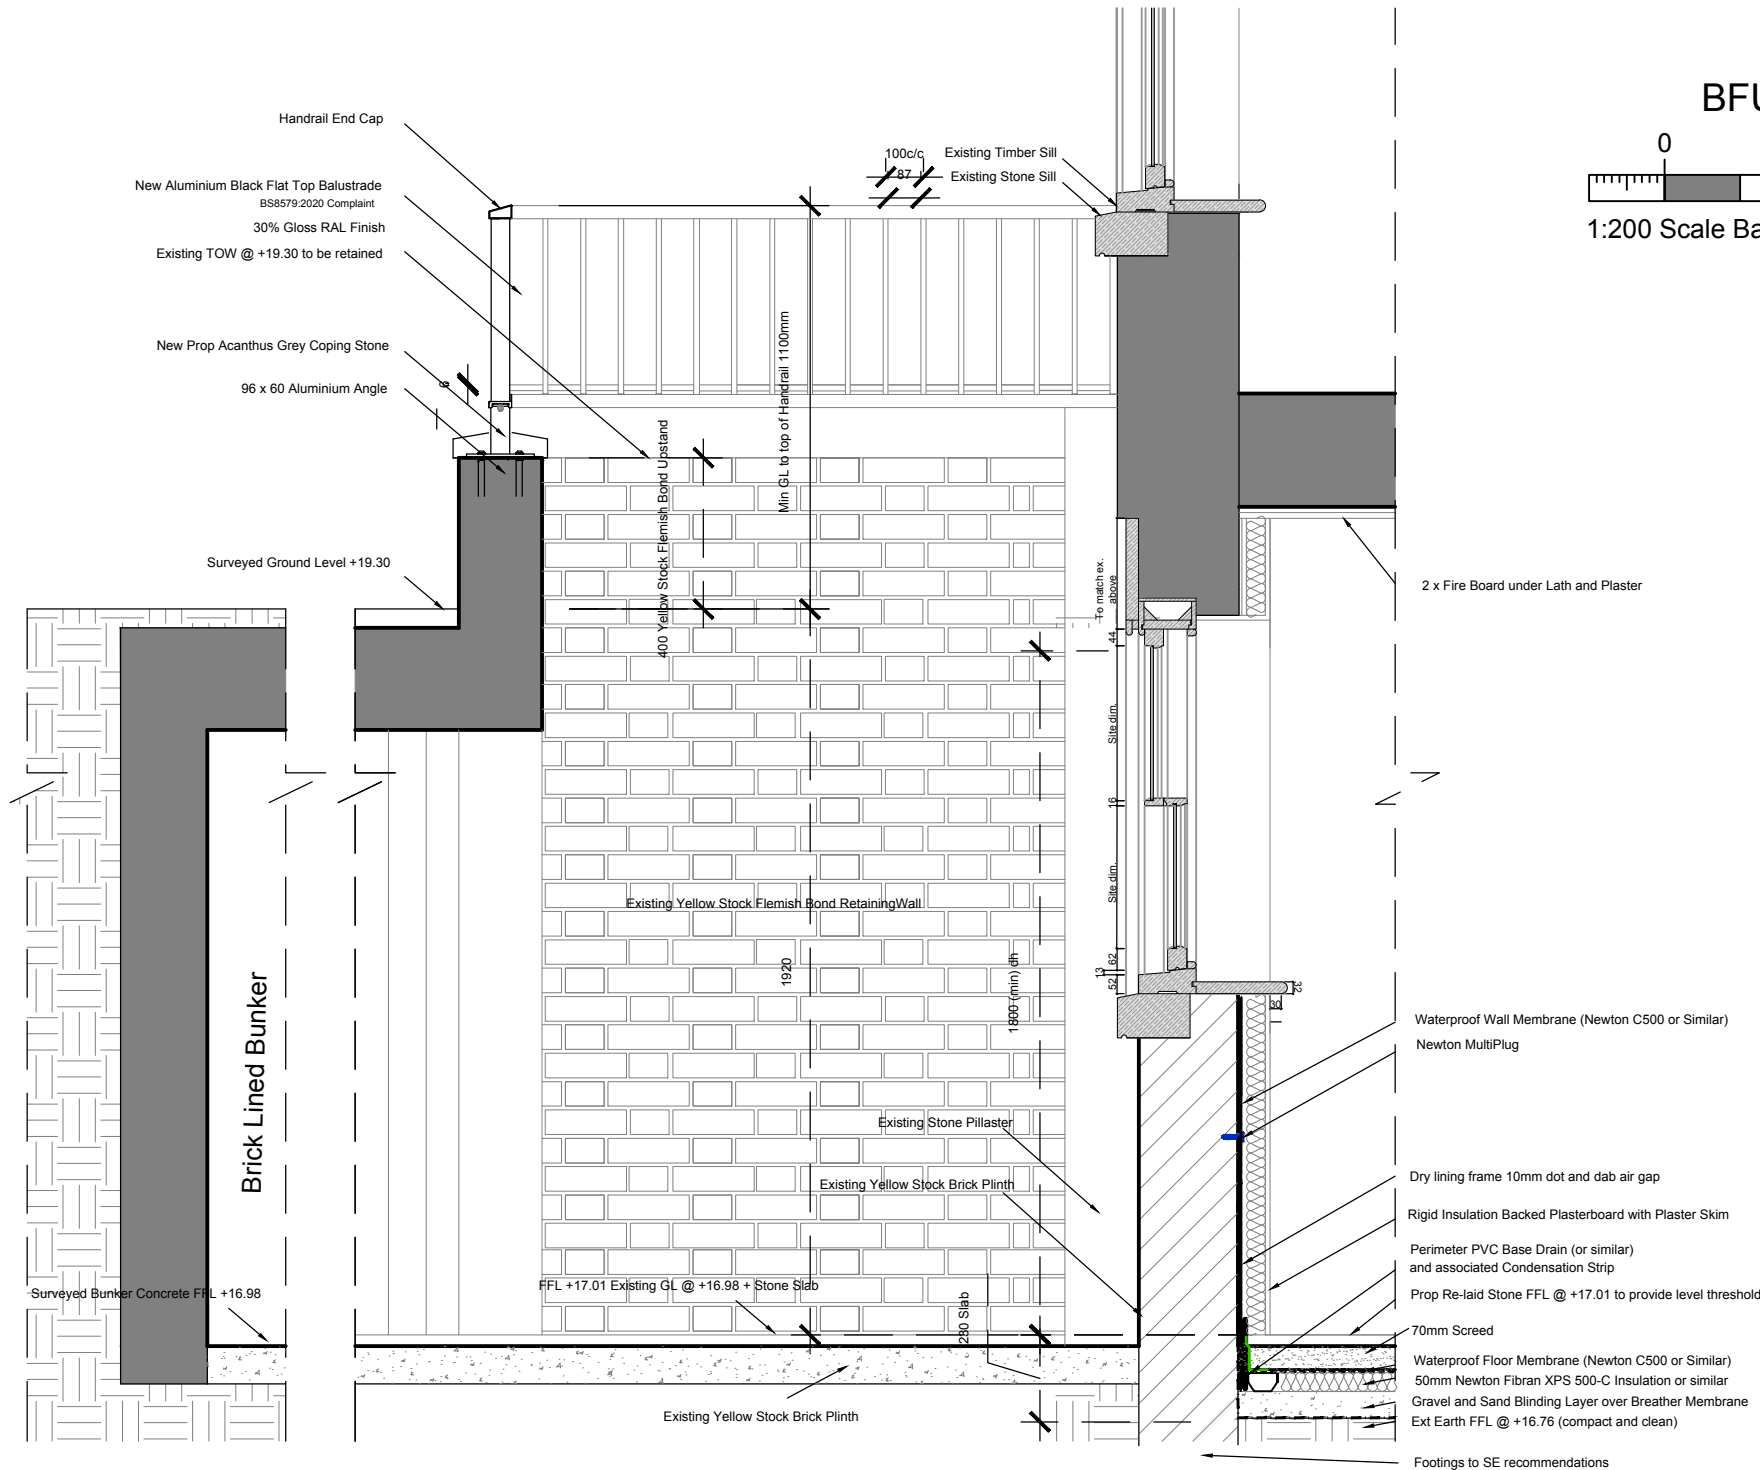


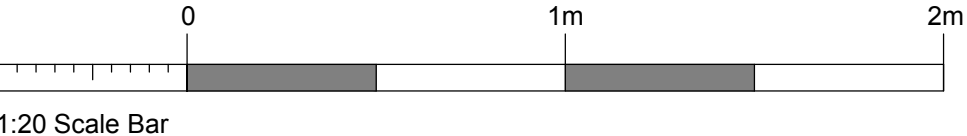

BFU1 Front Lightwell and Waterproofing System
SECTION DD SCALE 1:10
Doorset Type 13 BFDe01 & BFW01

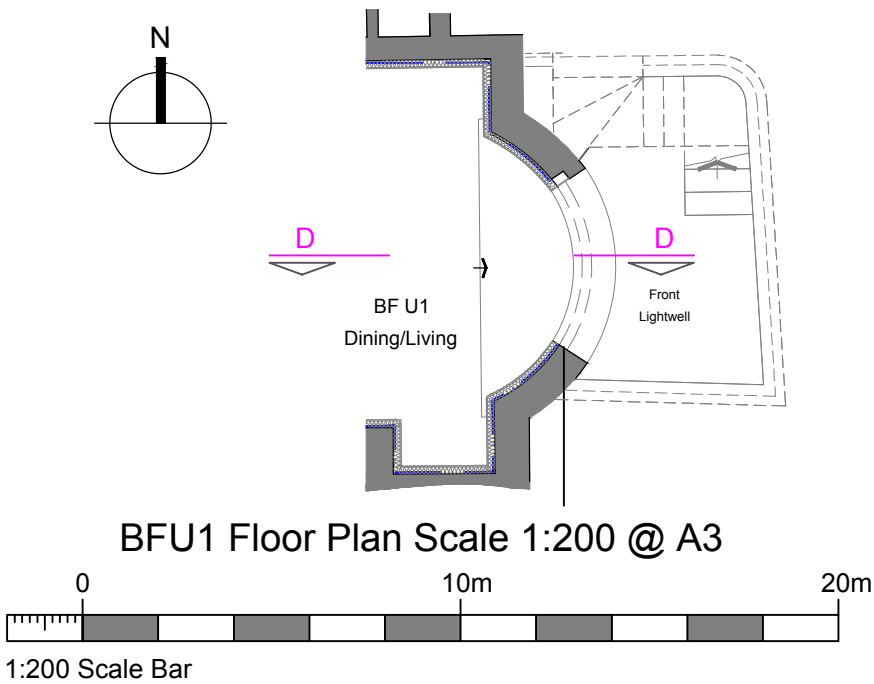

NOTES:

Report all discrepancies, errors and omissions.

Verify all dimensions on site before commencing any work on site or preparing shop drawings.

All materials, components and workmanship are to comply with the relevant British Standards, Codes of Practice and appropriate manufacturers recommendations.

See relevant drawings for all specialist work.

This drawing and design are copyright of James Clague Architects Ltd, company registration number 8664802

Rev	Date	Description
-----	------	-------------

Project Title
Railton Proposed Flatted Schemes
195 Parrock Street
Gravesend
Kent DA12 1EW

Drawing Description
Proposed Front Lightwell Section DD
[As required by Approved LBC 20200060 Condition 4c]
Scale
1:20 @ A3

Date Dec 2025	Drawn By AF
------------------	----------------

JAMES CLAGUE
ARCHITECTS

Latchmere House, 26 Watling Street,
Canterbury, Kent CT1 2UD
T: 01227 649 073
E: info@jamesclague.co.uk
W: jamesclague.co.uk

Drawing Number 28711_PL15	Revision -
------------------------------	---------------