




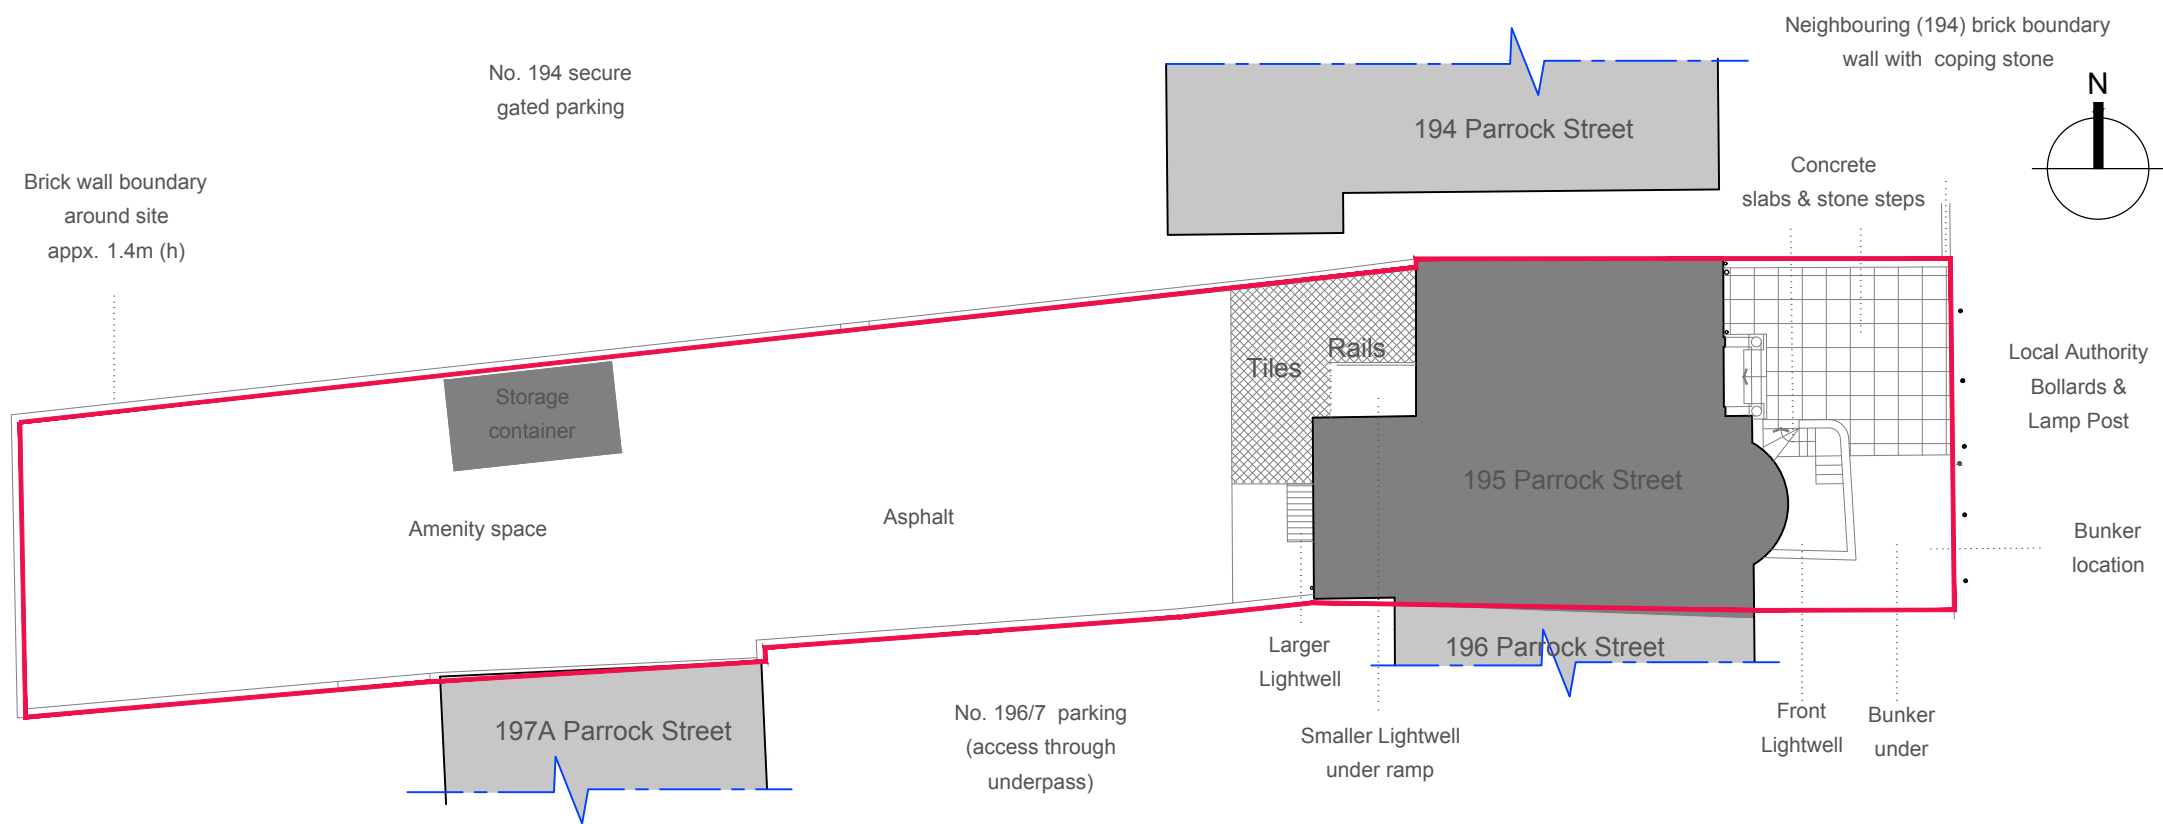

Existing site landscaping plan scale 1:200

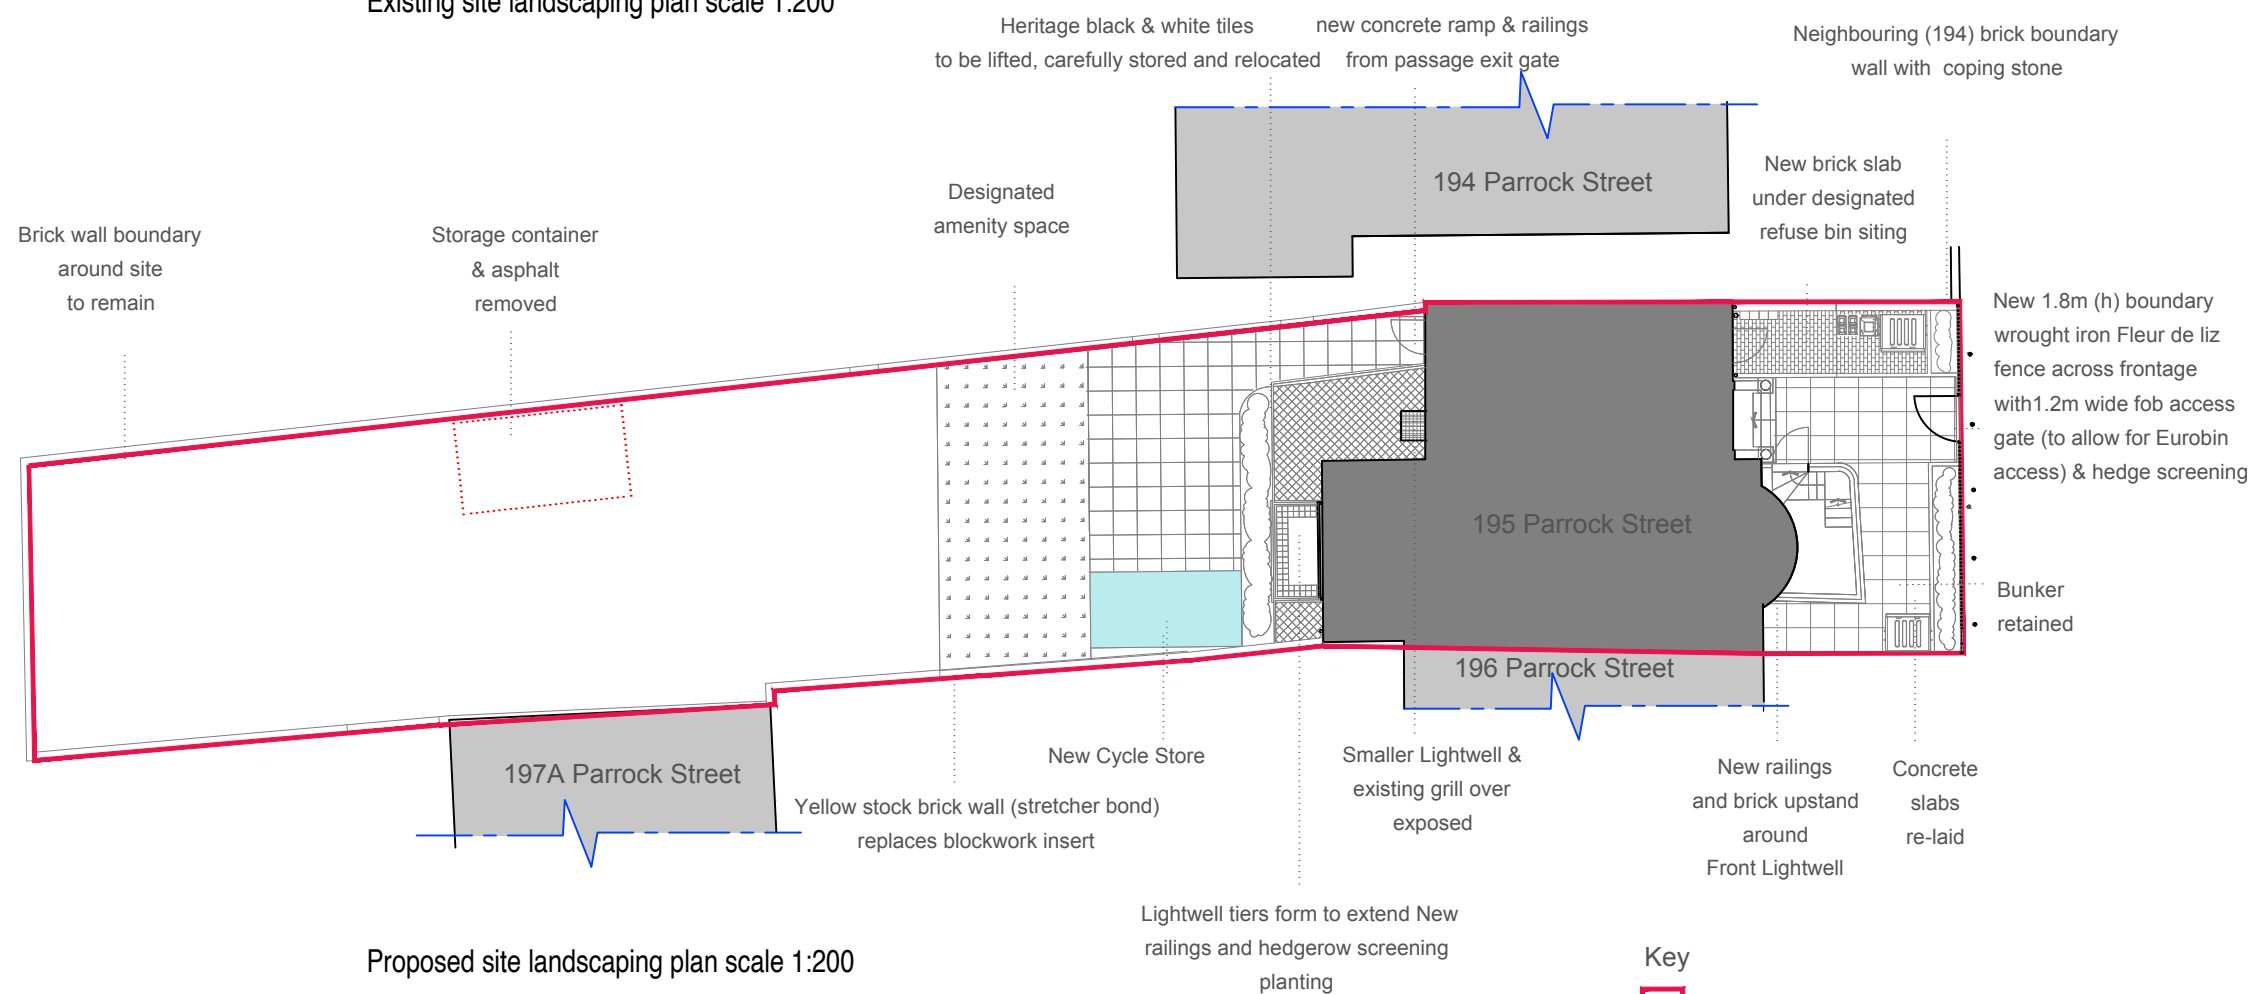

Proposed site landscaping plan scale 1:200

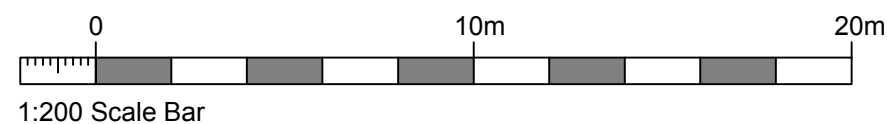

Key

- 435 sqm site boundary
- 94 sqm 195 Parrock Street GEA
- Neighbouring buildings
- 8 sqm Proposed cycle store

NOTES:

Report all discrepancies, errors and omissions.

Verify all dimensions on site before commencing any work on site or preparing shop drawings.

All materials, components and workmanship are to comply with the relevant British Standards, Codes of Practice and appropriate manufacturers recommendations.

See relevant drawings for all specialist work.

This drawing and design are copyright of James Clague Architects Ltd, company registration number 8664802

Rev	Date	Description
-----	------	-------------

Project Title
Railton Proposed Flatted Schemes
195 Parrock Street
Gravesend
Kent DA12 1EW

Drawing Description
Existing and Proposed Site Landscaping &
Boundary Treatment Plan

Scale
1:200 @ A3

Date
Dec 2025

Drawn By
AF

JAMES CLAGUE
ARCHITECTS

Latchmere House, 26 Watling Street,
Canterbury, Kent CT1 2UD
T: 01227 649 073
E: info@jamesclague.co.uk
W: jamesclague.co.uk

Drawing Number
28711_SP01

Revision
-