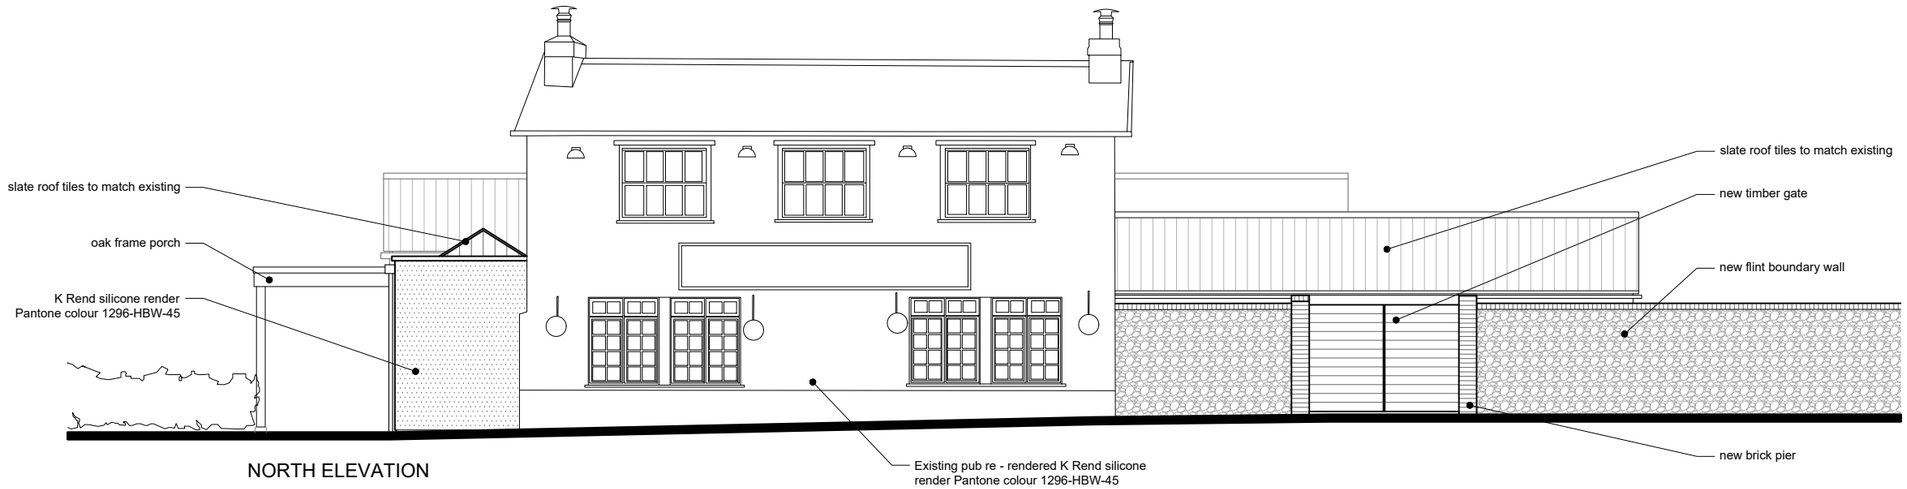

NORTH ELEVATION

WEST ELEVATION

1:100

2 4 6 8m

Planning

25.36.PL08

Drawn By	Checked By	Date	Scale	Size	Revision
KS	JW	-	1:100	A3	-

Do not scale from this drawing unless for Planning Purposes.
ALL RELEVANT DIMENSIONS AND LEVELS TO BE ASCERTAINED OR CHECKED AND VERIFIED ON SITE BEFORE SPECIFIC AREAS OF WORK ARE COMMENCED.
All errors or discrepancies must be reported to the designer or contract administrator immediately on discovery. This drawing remains the sole copyright of REFINE ARCHITECTURE until such time as an assignable licence is granted.

The Golden Lion Public House

Luddesdown Road, Luddesdown, DA13 0XE

Overbur Estates (Kent) Ltd.

Proposed Elevations

REFINE ARCHITECTURE

Address : Unit 4, Grove Dairy Farm,
Bobbing Hill, Sittingbourne, Kent, ME9 8NY
Telephone : 01795 844162
E-mail : mail@refinearchitecture.co.uk