

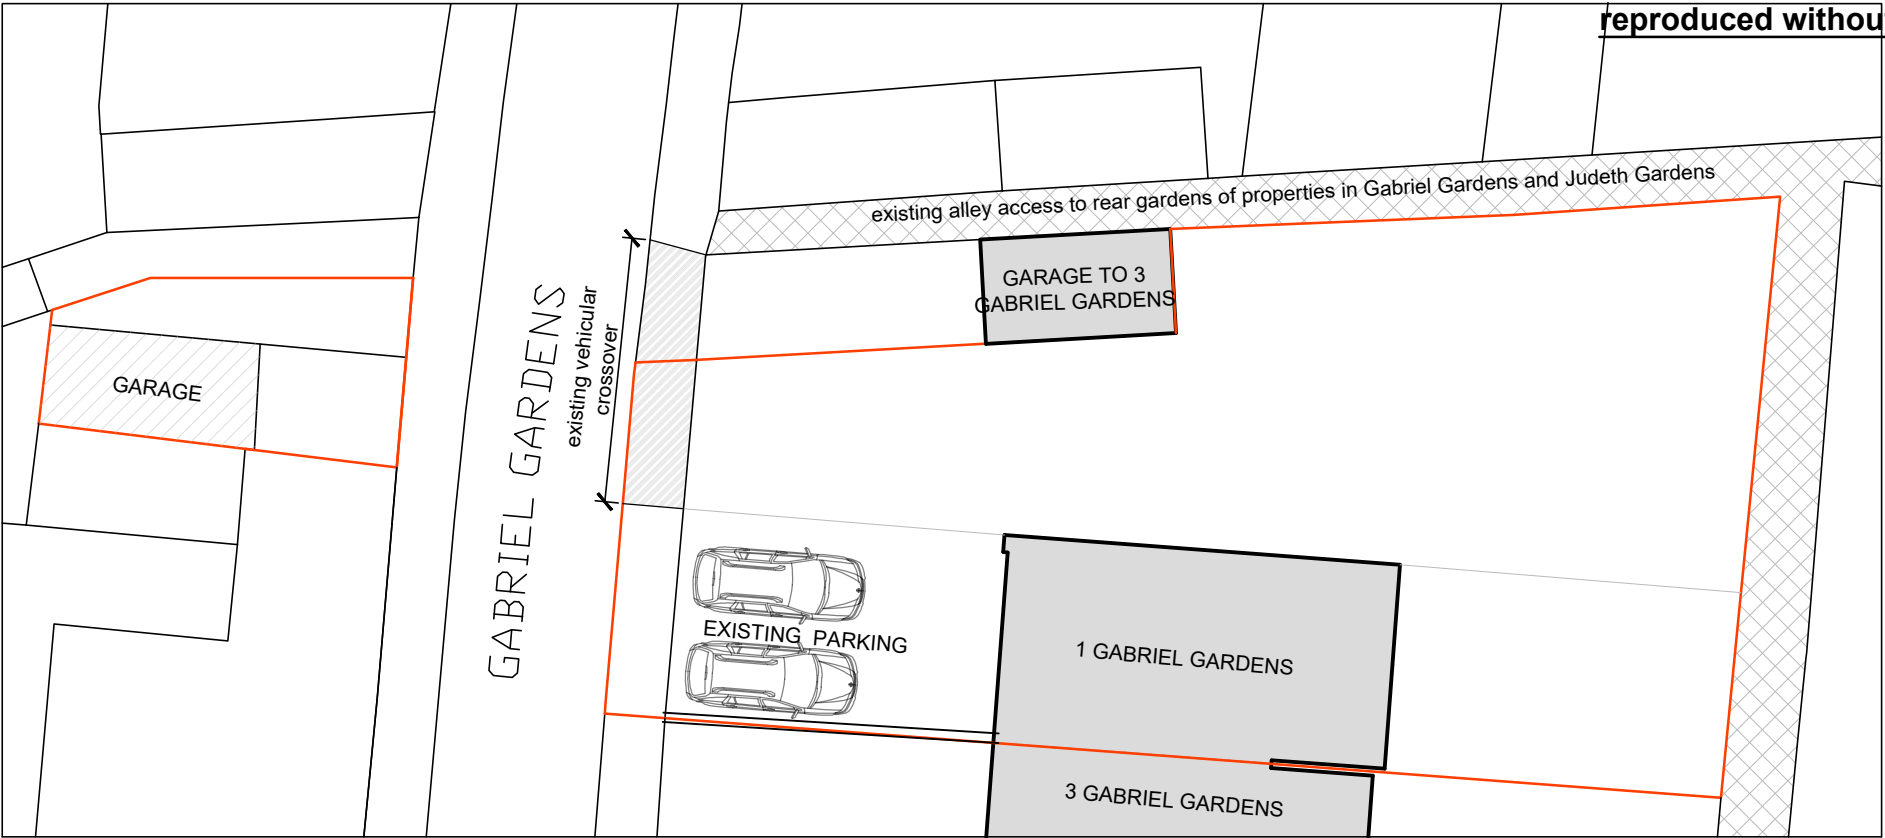


© This drawing is protected by copyright and must not be copied or reproduced without the written consent of Penfold Project Services

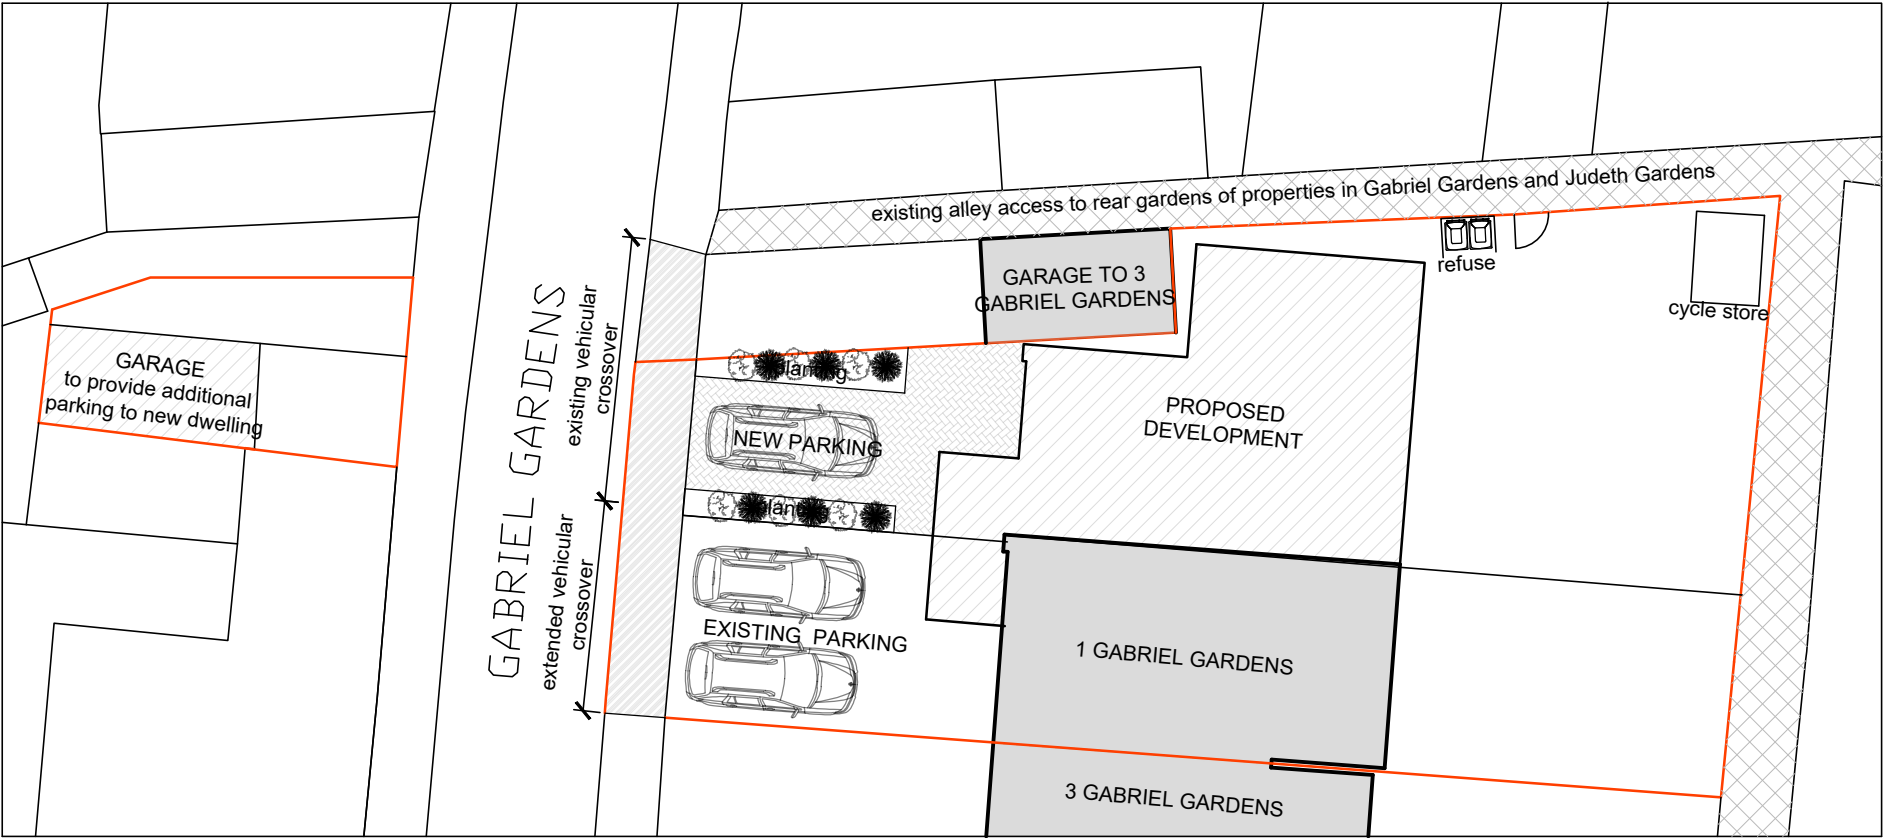

BLOCK PLAN  
AS EXISTING  
(1:200)

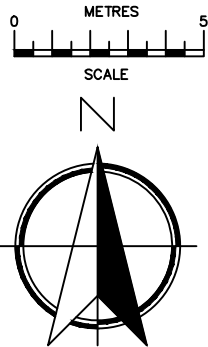

BLOCK PLAN  
AS PROPOSED  
(1:200)

|   |                                                    |                                                                         |
|---|----------------------------------------------------|-------------------------------------------------------------------------|
|   |                                                    |                                                                         |
| 23/08/23   | B                                                  | Proposed parking & refuse arrangements altered. Additional garage added |
| 09/05/23   | A                                                  | Vehicle crossover details added                                         |
| Date   | No                                                 | Revision                                                                |
| <b>Penfold Project Services</b><br><br>Epmarket, Wrotham Road, Meopham, Kent, DA13 0JH<br>Telephone: 01474 816690<br>e-mail: apenfold448@btinternet.com |                                                    |                                                                         |
| Job Title:   | 1 GABRIEL GARDENS<br>GRAVESEND<br>KENT<br>DA12 4QD |                                                                         |
| Dwg Title:   | BLOCK PLANS<br>AS EXISTING &<br>AS PROPOSED        |                                                                         |
| Scale:   | 1:200 @ A3                                         |                                                                         |
| Dwg No.:   | 104B                                               |                                                                         |
| Date:   | April 2023                                         |                                                                         |