



PROPOSED ALTERATIONS [AMENDED] 2 WARREN VIEW, SHORNE DA12 3EJ


TYPICAL CROSS SECTIONS [REF 20221287]
P THOMAS ARCHITECTURAL PROJECTS FEB 2023

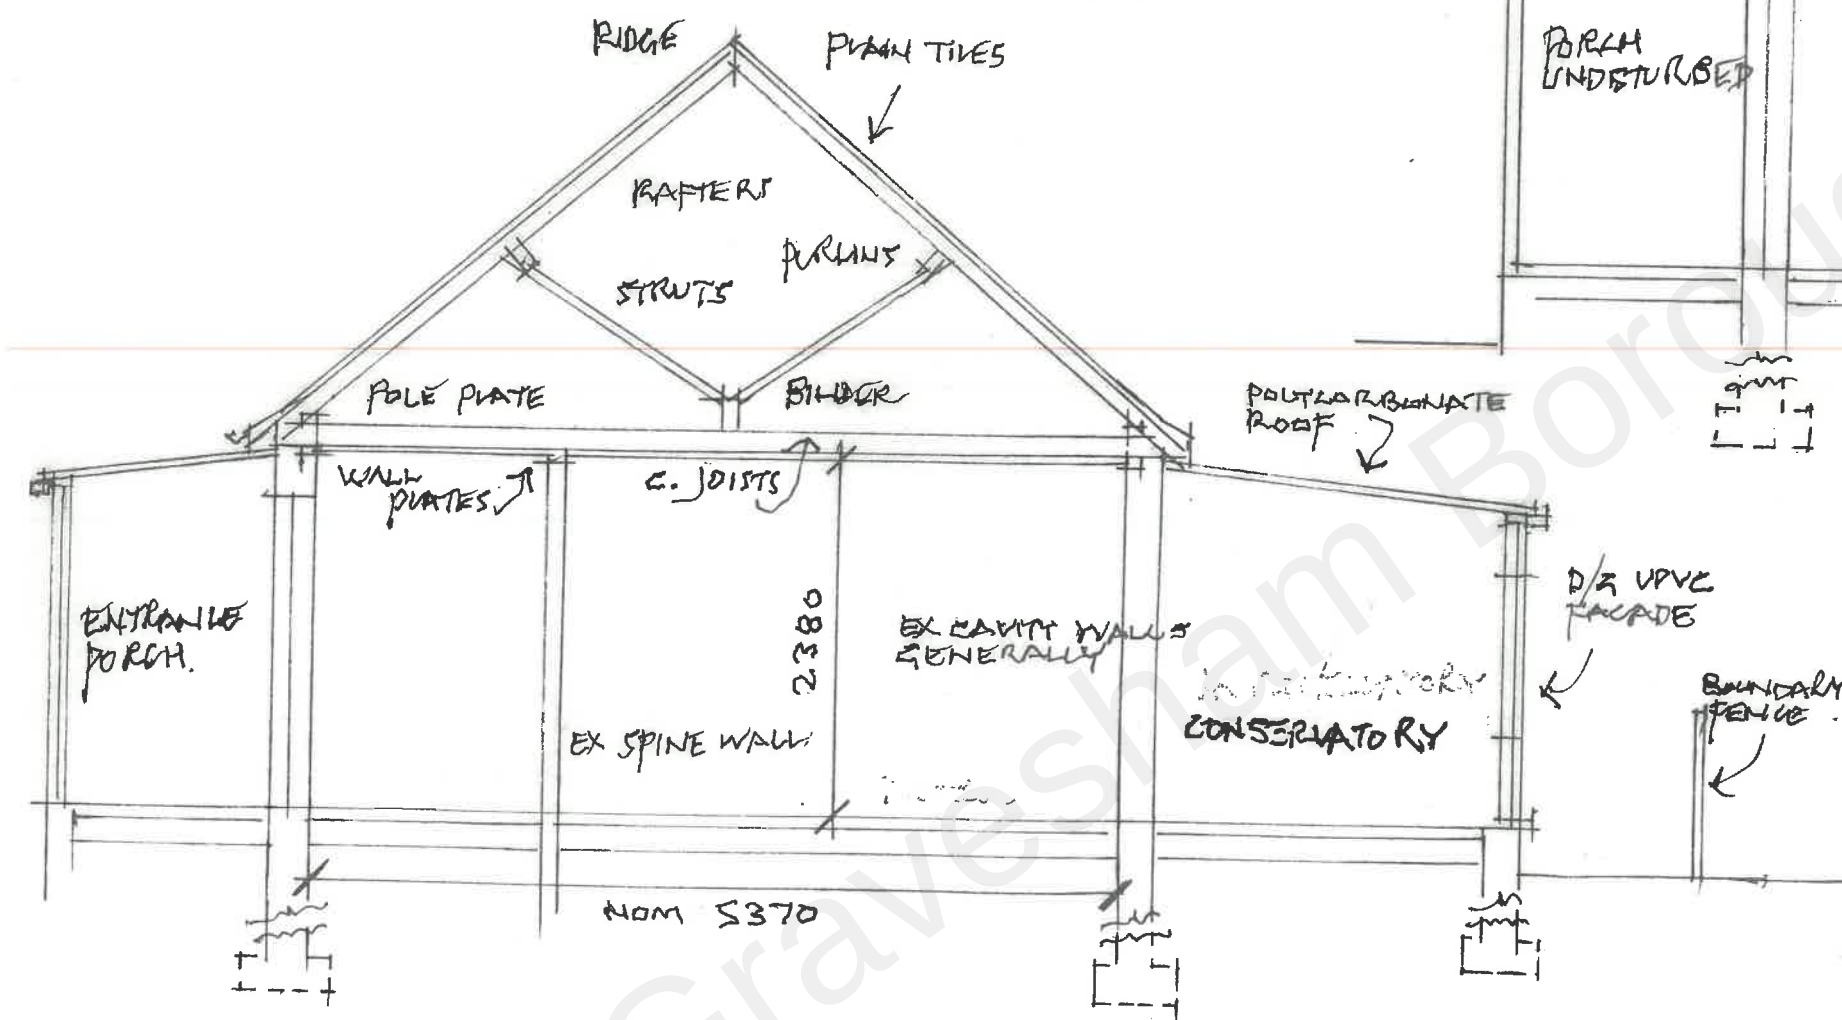

TYPICAL CROSS SECTION
AS EXISTING 1:50

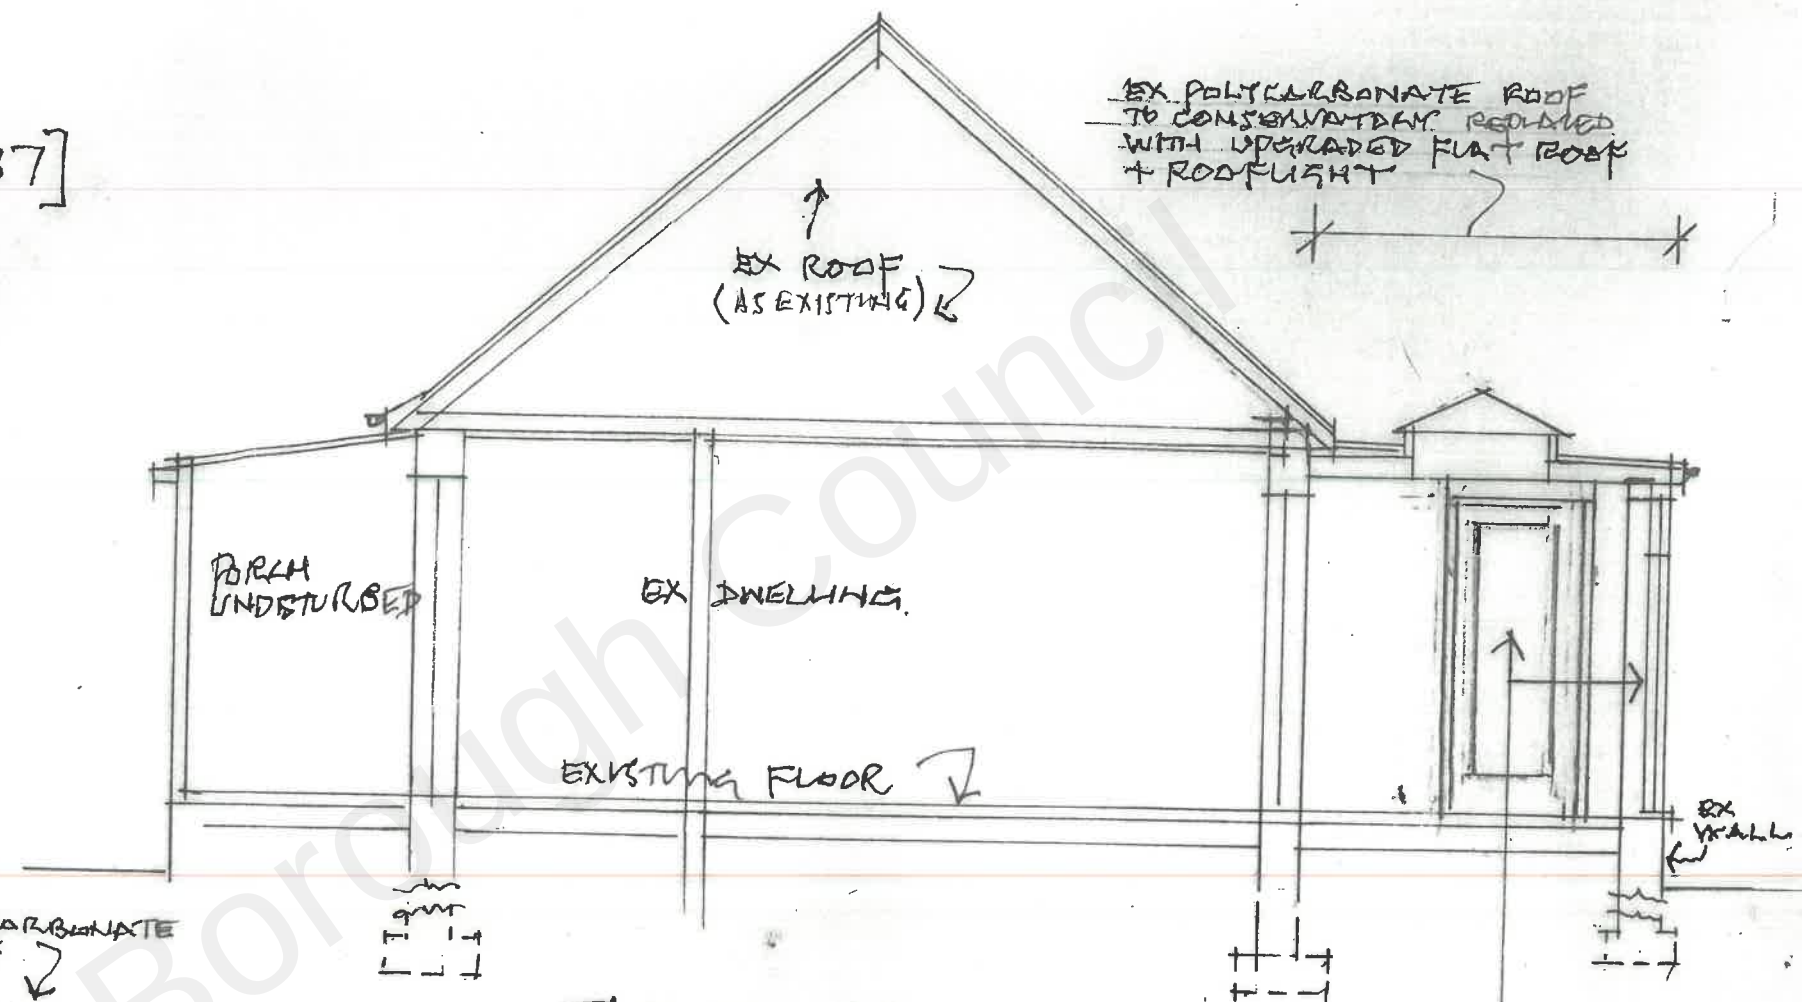

TYPICAL CROSS SECTION
AS PROPOSED 1:50

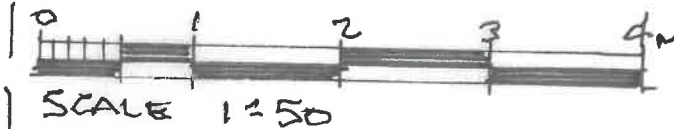

APPROX LINE OF
ADJACENT BUILDING

PRIVACY GLAZING
TO DETAIL - SEE
DESIGN & ACCESS
STATEMENT
AMENDED FEB 2023