


1:100 @ A1 Elevations
for 8 St Katherines Road, Thong Lane, Shorne, Kent DA12 3DP

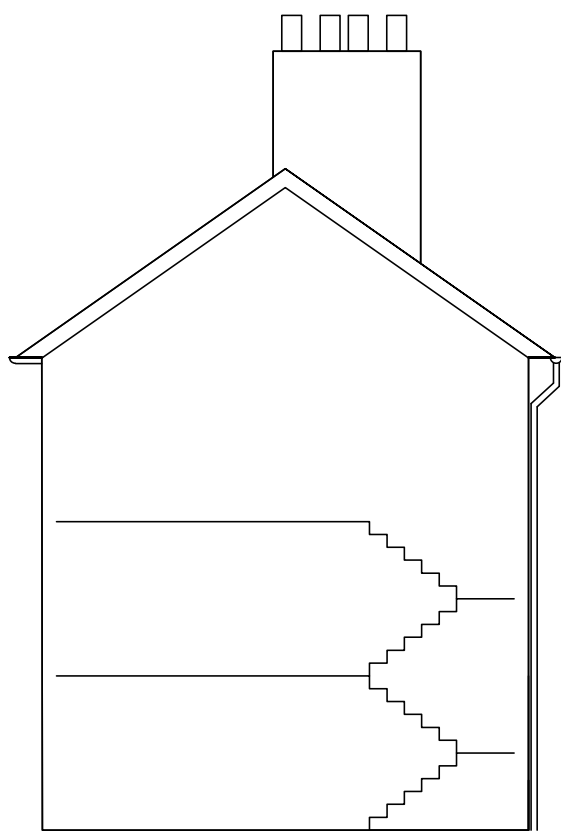


North east facing sectional elevation




South west facing elevation




South east facing elevation
Adjoining neighbouring properties

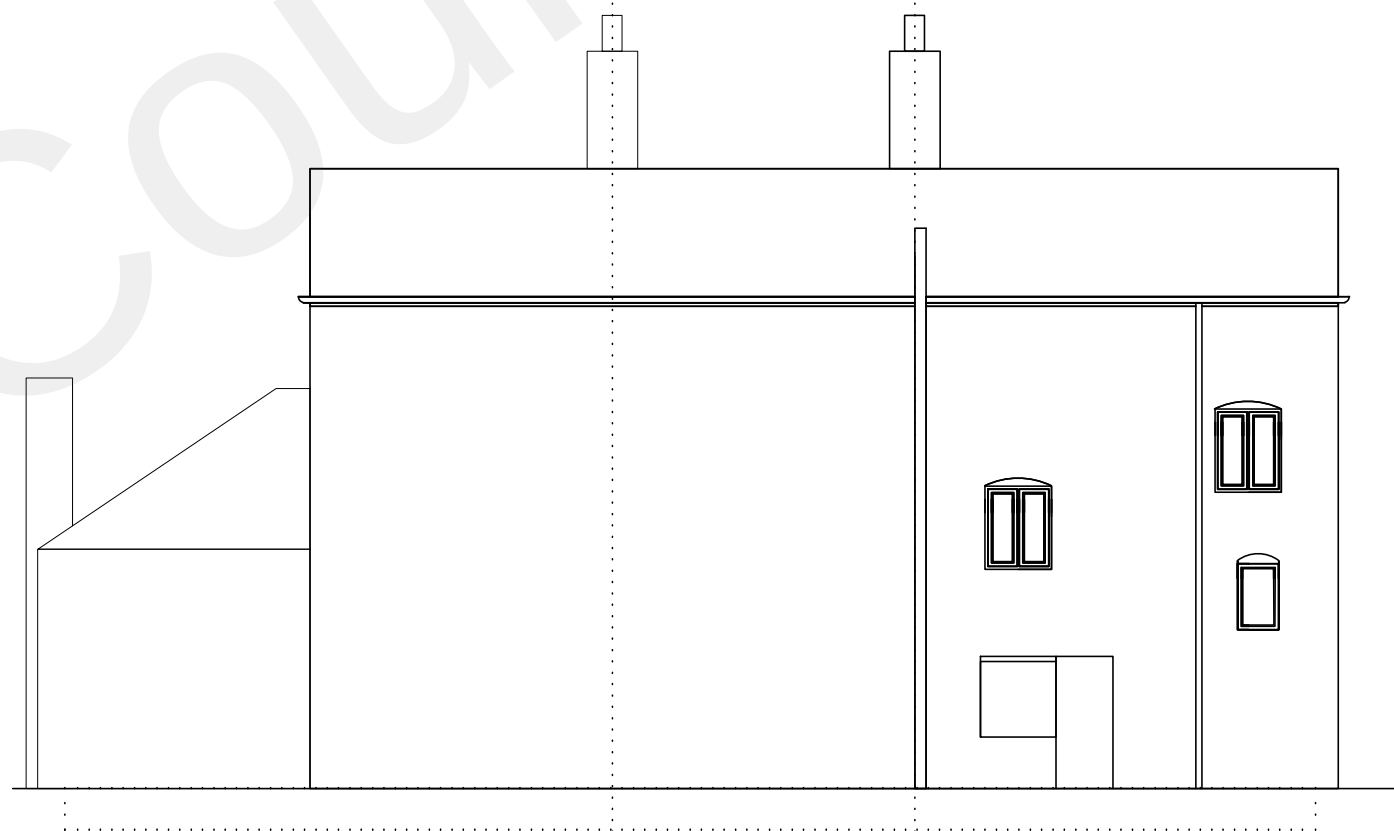


North west facing elevation
Adjoining neighbouring properties

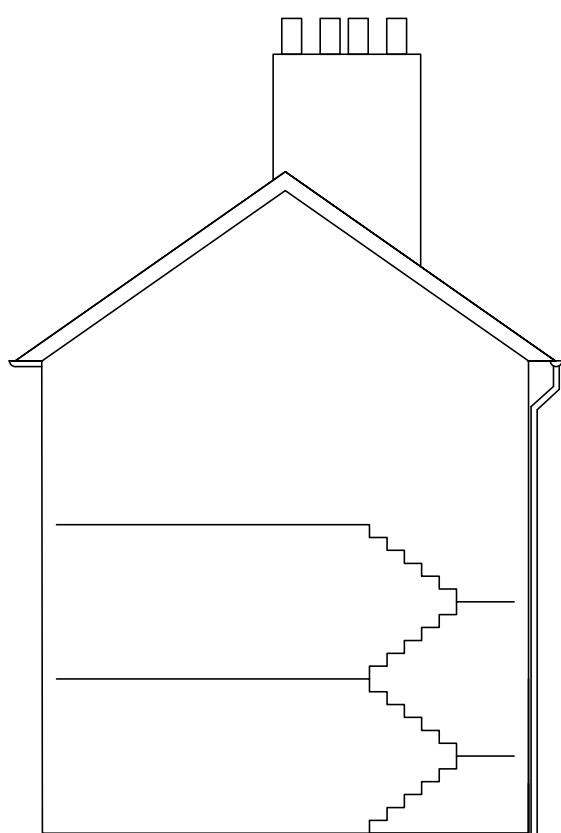


North east facing sectional elevation
Re-pebbledash render

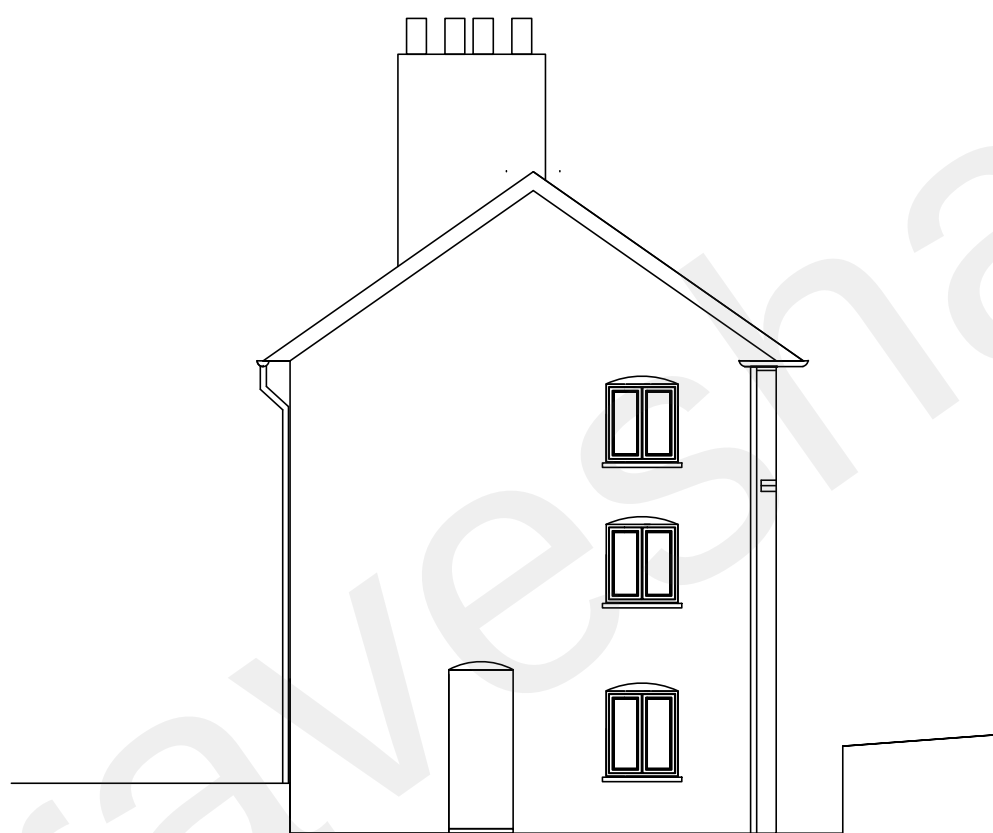

South west facing elevation
Removal of guttering and replacement
with down pipe to soakaway at rear of property
Re-pebbledash render

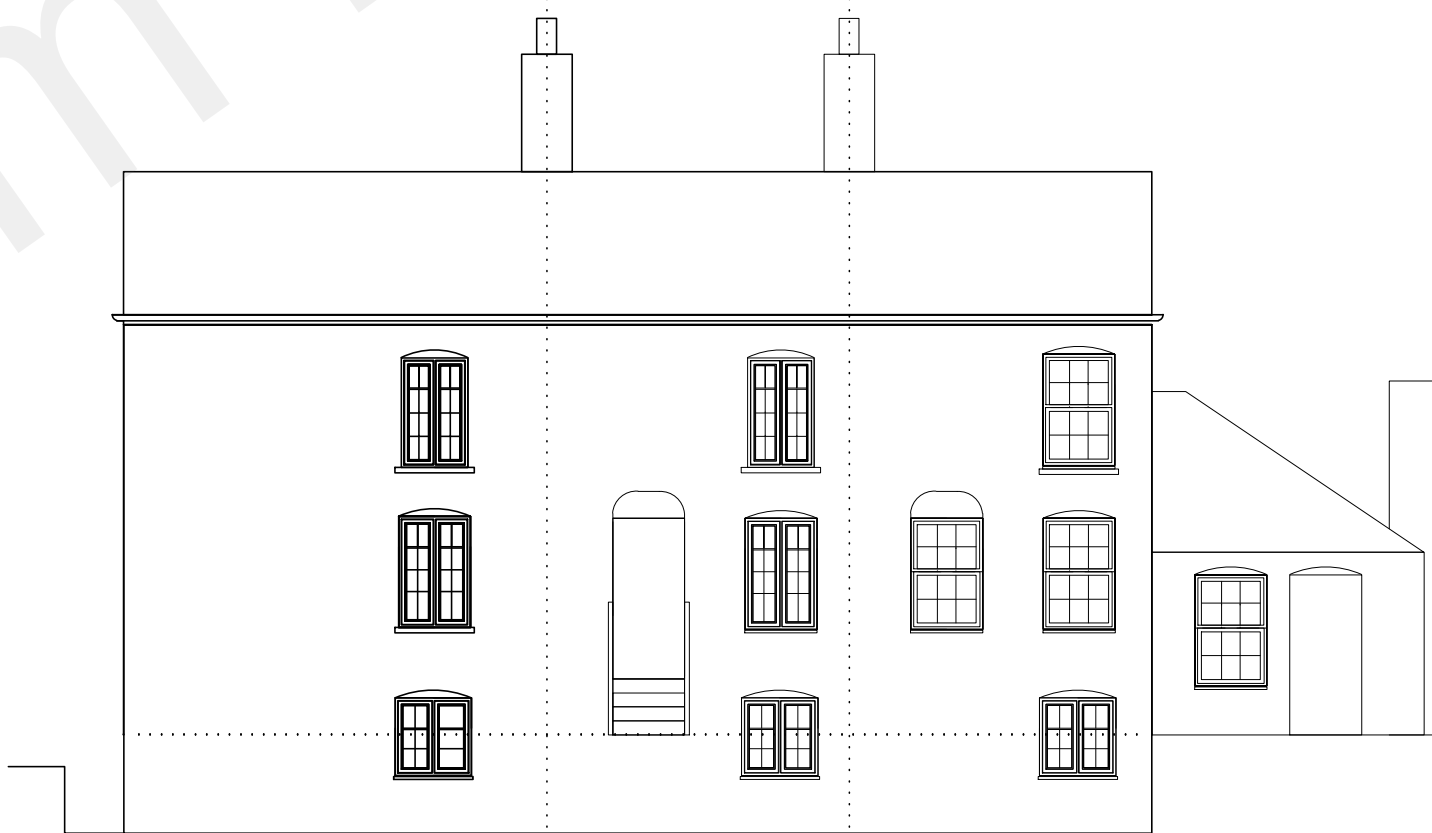

South east facing elevation
Replacement of windows
to front elevation
Re-pebbledash render
Adjoining neighbouring properties

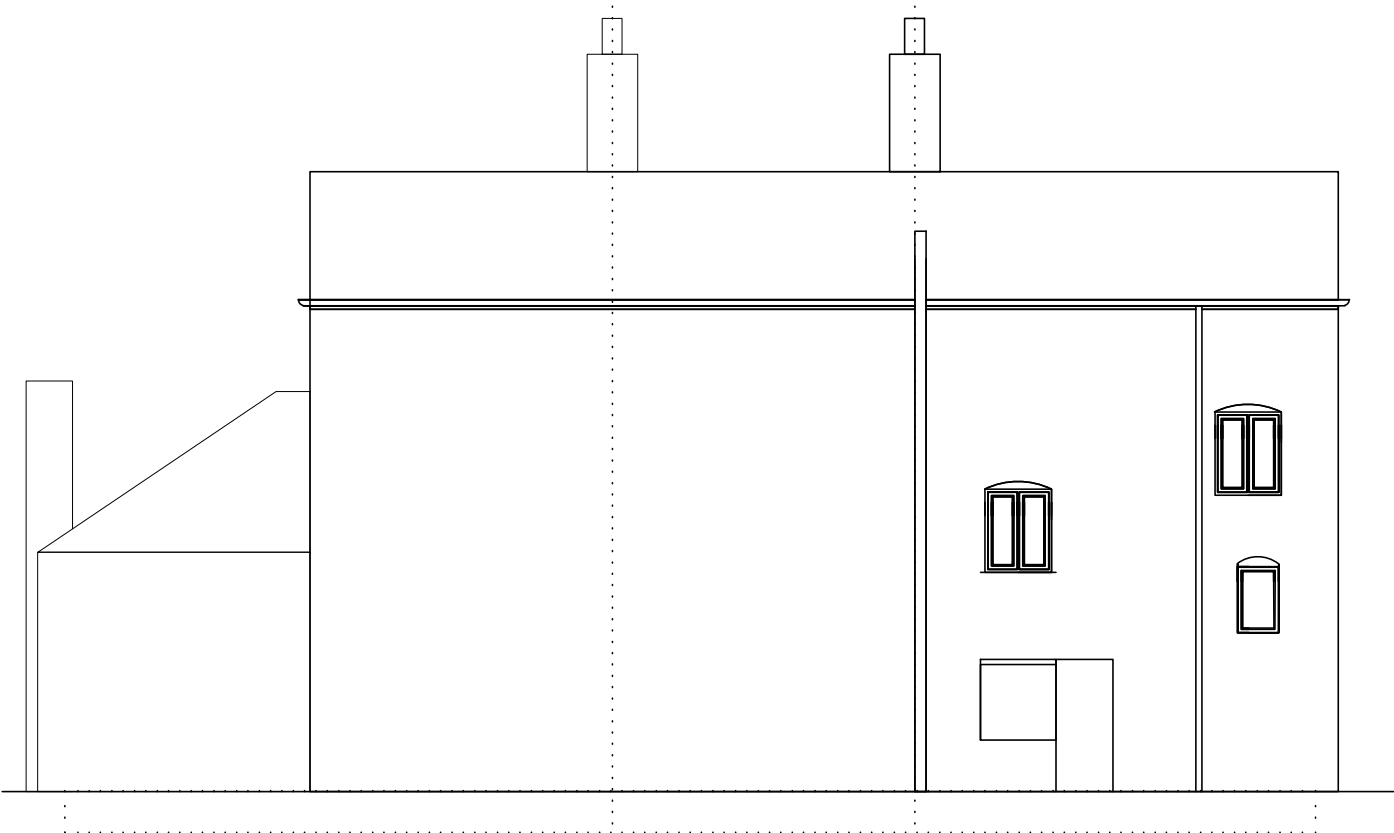

North west facing elevation
Re-pebbledash render
Adjoining neighbouring properties

Existing

Proposed

