



Registered Office:
Newington House
237 Southwark Bridge Road
London SE1 6NP
Registered in England and Wales No: 7290590

Companies:
London Power Networks plc
Eastern Power Networks plc
South Eastern Power Networks plc
UK Power Networks Operations Ltd
UK Power Networks Transport Ltd

My Ref: C7365

Chief Planning Officer
Gravesham Borough Council
Civic Centre
Windmill Street
Gravesend
Kent DA12 1AU

16 May 2023

UK Power Networks
Bircholt Rd
Parkwood
Maidstone
Kent ME15 9XH

Contact: Chris Hounsell
Telephone: 01622 352187
Fax: 01622 352512
Email:
chris.hounsell@ukpowernetworks.co.uk

ELECTRICITY ACT 1989 – THE OVERHEAD LINES (EXEMPTION) (ENGLAND and WALES) REGULATIONS 2009

This notice is being given to your Council under Regulation 3 of the Overhead Lines (Exemption) (England and Wales) Regulations 2009.

Under this exemption, your Authority is required to determine, within 6 weeks of receipt of this notice, whether it is considered that the proposal is likely to have a significant adverse effect on the environment.

The works associated with this proposal will commence on site on or after the expiry of the required six weeks notice, unless it becomes necessary to apply to the Secretary of State for the Department of Energy and Climate Change for his consent.

PARTICULARS OF PROPOSAL:

Plan No: C7365 / Location: Woodlands Lane, Shorne Woods, DA12 3HH – Opposite Greenhedges

Details of proposal: UK Power Networks propose to install an additional wooden pole on highway verge opposite Greenhedges, Woodland Road. This wooden pole is necessary to support the overhead service to Greenhedges once the existing overhead lines crossing their property are removed. UKPN previously offer the owners of Greenhedges a replacement underground service at our expense however the resident does not want anyone to excavate this driveway hence the need for the new service pole. UKPN hereby give Gravesham Borough Council the statutory 6 weeks to provide a response should you be unhappy with our proposal. If you need any further details please call me on the number above.


Yours sincerely

Chris Hounsell
Wayleave Surveyor



Existing pole, overhead line and service flight to be removed

Proposed wooden pole and service flight to Greenhedges

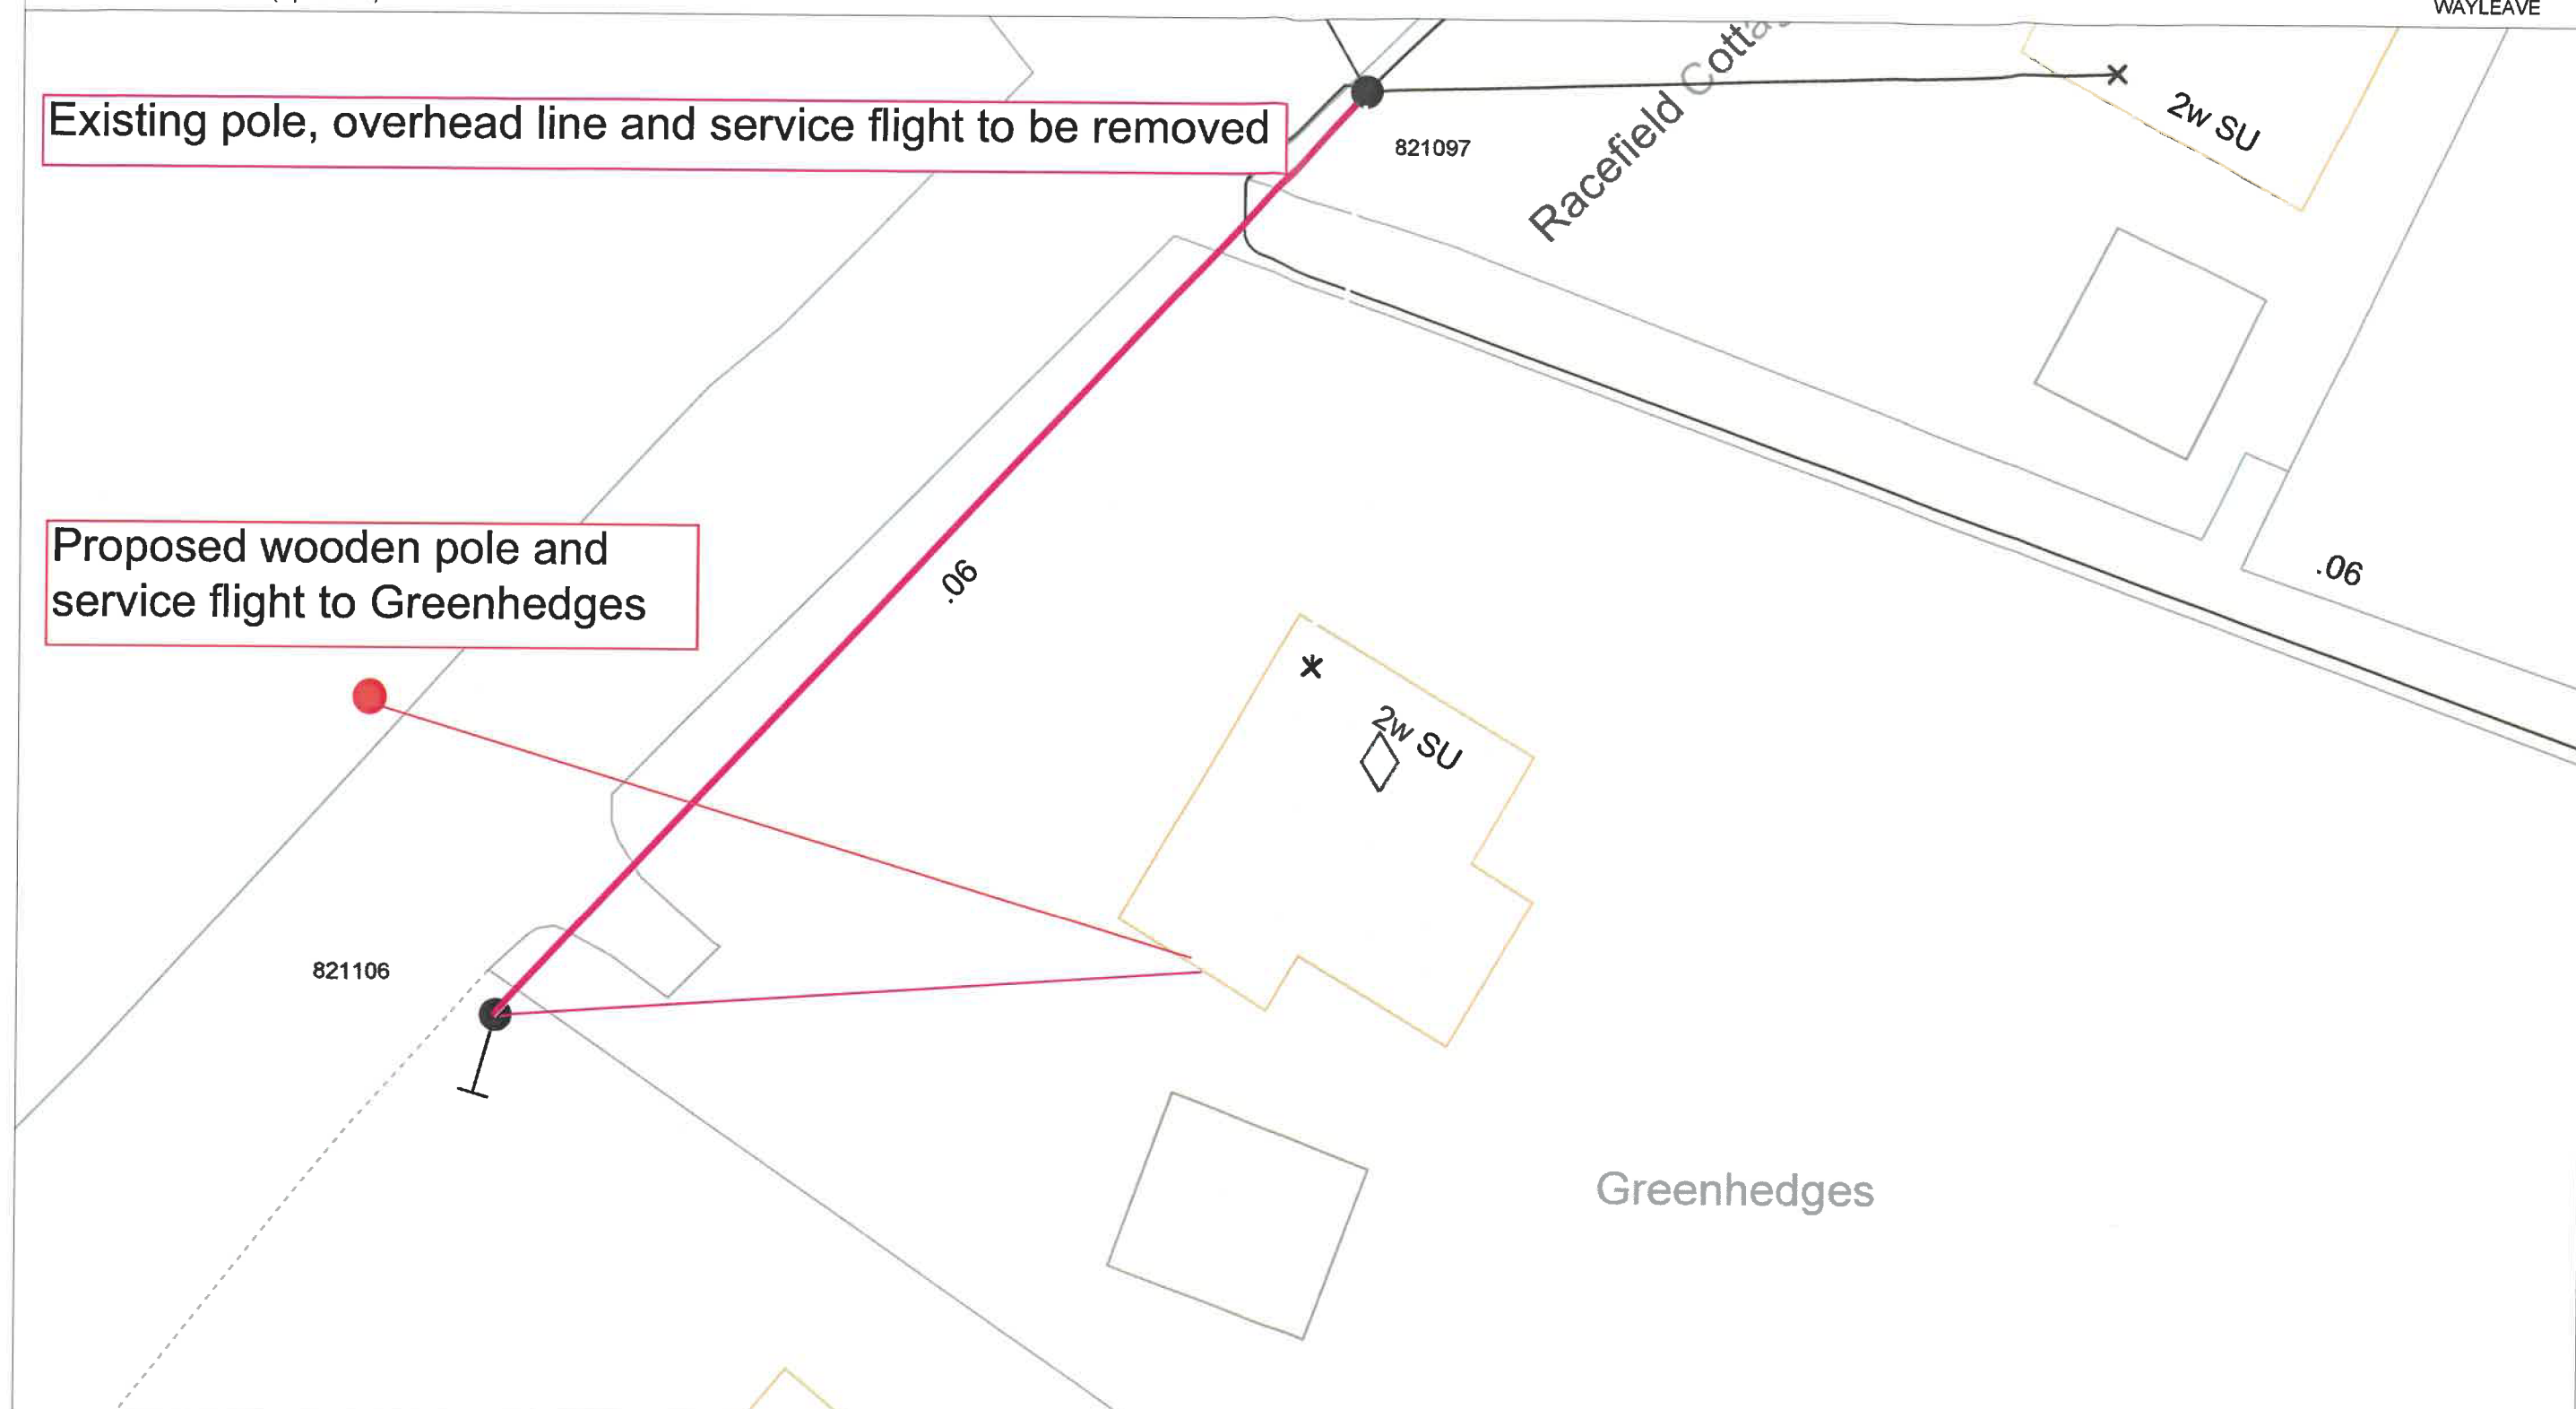

Maps produced at 1:2500 scale are LV Geo-Schematics which show LV mains cables and overhead lines (in some cases all voltages). Prior to carrying out excavations you must refer to the 1:500 records to determine the location of all known underground plant and equipment.

DRAWING TITLE: Greenhedges, Woodlands Road, Shorne DA12 3HH

GRID REF: TQ 6905 7034

SCALE: 1:200

DRAWING NO: C7365

DATE PLOTTED: 15/05/2023

Legend

Buried earthing conductor may be laid from any pole. This is not a precise record. In the interest of Safety, advice should be sought from UK Power Networks (Operations) Limited before any excavation is attempted in the vicinity of underground cables.

Reproduced by permission of Ordnance Survey on behalf of HMSO. (c) Crown copyright and database right 2023. All rights reserved. Ordnance Survey Licence number 100019450. Data has been added to the Ordnance Survey base map; all proprietary rights in such additional data are and shall remain the exclusive property of (c) South Eastern Power Networks plc or London Power Networks plc each being a distribution licensee under section 6(1)(c) of the Electricity Act 1989 for the relevant distribution services area as that term is defined in such licensee's distribution licence. All rights in such data reserved.



Existing pole, overhead line and service flight to be removed

Proposed wooden pole and service flight to Greenhedges

821097

2w SU

.06

.06

2w SU

821106

Greenhedges

Maps produced at 1:2500 scale are LV Geo-Schematics which show LV mains cables and overhead lines (in some cases all voltages). Prior to carrying out excavations you must refer to the 1:500 records to determine the location of all known underground plant and equipment.

DRAWING TITLE: Greenhedges, Woodlands Road, Shore DA12 3HH

GRID REF: TQ 6905 7034

SCALE: 1:200

DRAWING NO: C7365

DATE PLOTTED: 15/05/2023

Legend

Buried earthing conductor may be laid from any pole. This is not a precise record. In the interest of Safety, advice should be sought from UK Power Networks (Operations) Limited before any excavation is attempted in the vicinity of underground cables.

Reproduced by permission of Ordnance Survey on behalf of HMSO. (c) Crown copyright and database right 2023. All rights reserved. Ordnance Survey Licence number 100019450. Data has been added to the Ordnance Survey base map; all proprietary rights in such additional data are and shall remain the exclusive property of (c) South Eastern Power Networks plc or London Power Networks plc each being a distribution licensee under section 6(1)(c) of the Electricity Act 1989 for the relevant distribution services area as that term is defined in such licensee's distribution licence. All rights in such data reserved.

