



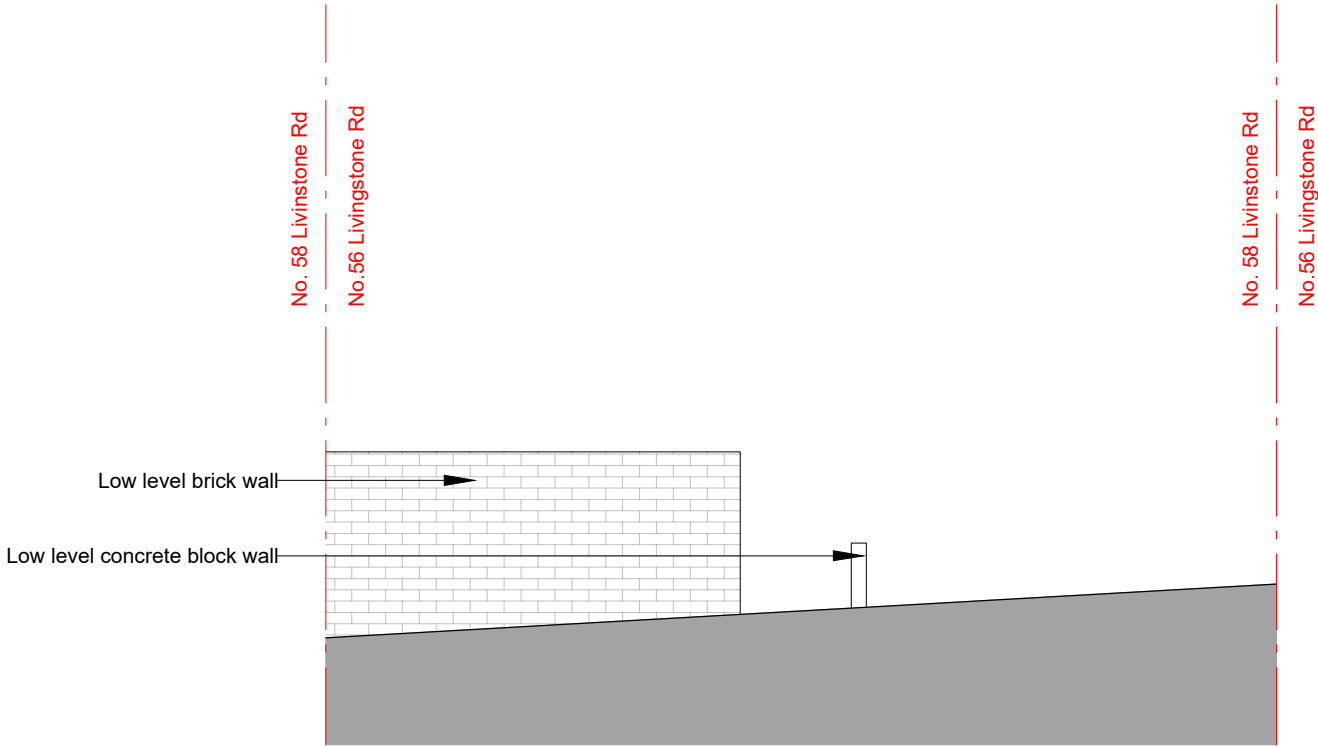

Existing Front Boundary Elevation

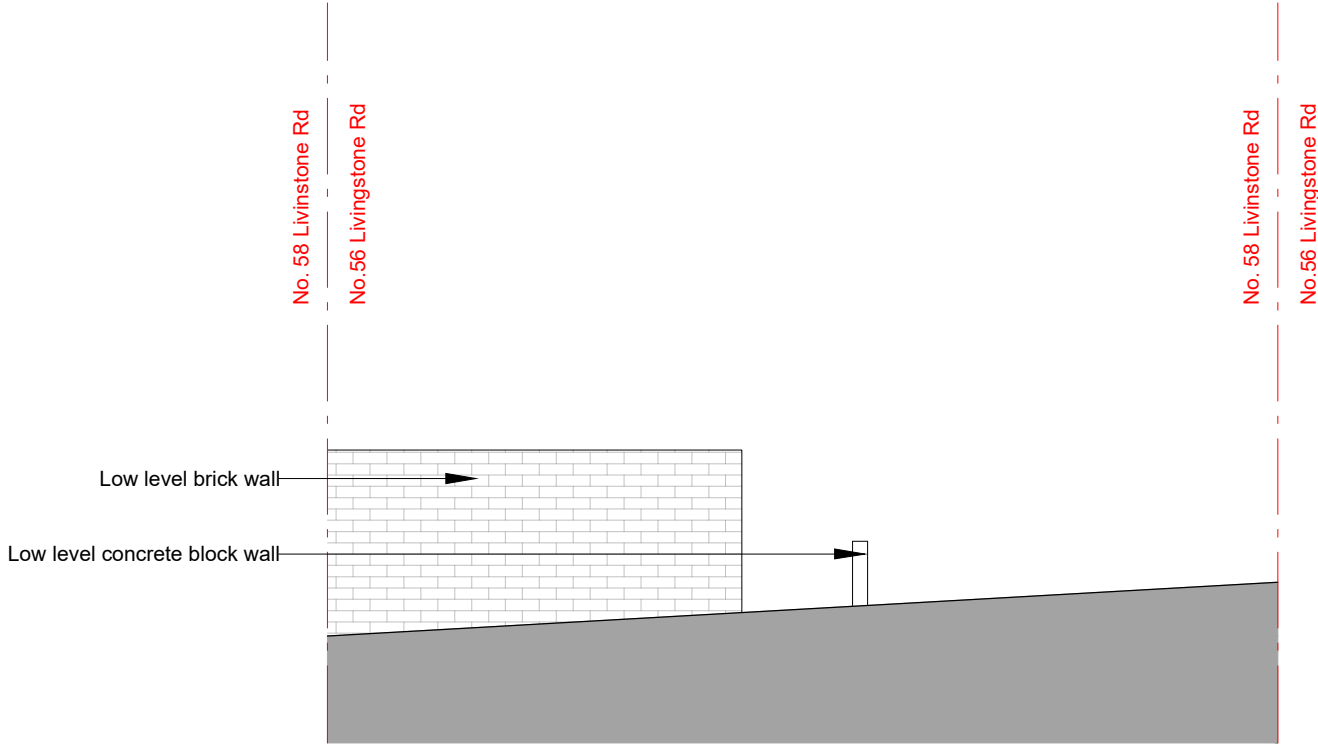

Proposed Front Boundary Elevation

NOTES:
- This drawing is for early stage design and planning applications only, and therefore should NOT be used for construction.



Revisions:		
-	27.12.23	FIRST ISSUE
-		

LOCATION 56 Livingstone Rd Gravesend DA12 5DZ	CLIENT Svetoslav & Borislav Krastev		DRAWING TITLE Existing and Proposed Front Boundary Elevation	DRAWING No 005 @ A3
	SCALE 1:50 @ A3	STATUS Proposed	CHECKED BY YS	
JOB DESCRIPTION Dropped kerb/vehicle crossover application				REV