


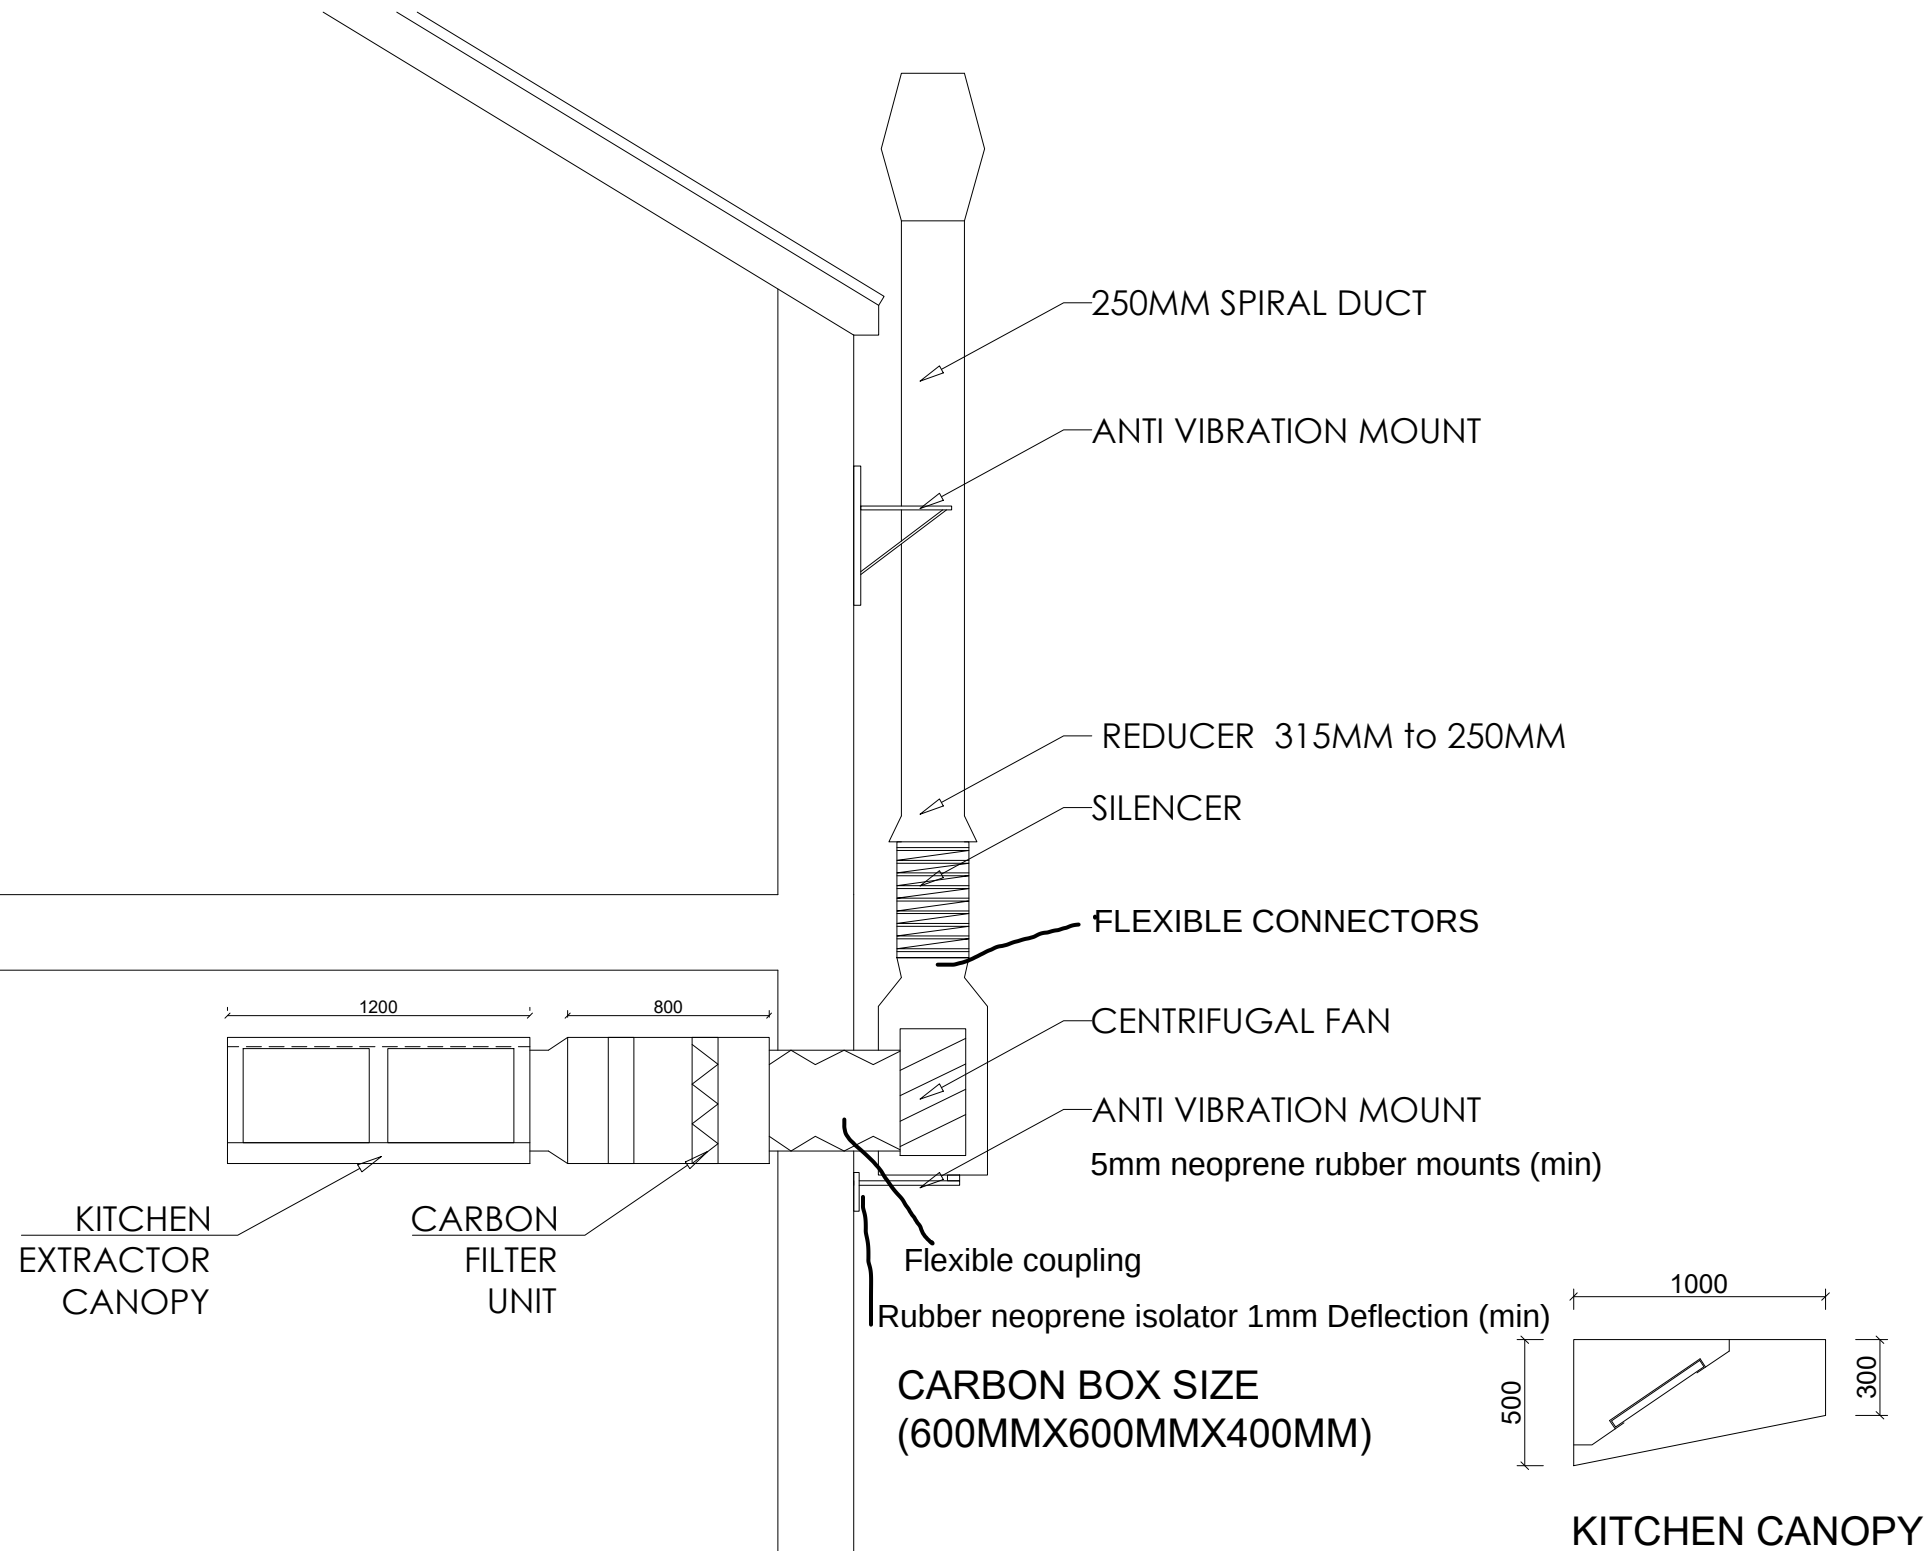

This drawing is copyright of DESIGN EXTENSION. This drawing must be read in conjunction with all other relevant documentation and drawings. No liability will be accepted for any expense, loss or damage of whatsoever nature and however arising from any variation made to this drawing or in the execution of the work to which it relates which has not been referred to them and their approval obtained.

Univent Bespoke Solutions	
Drawing issued for	
Planning	
Project	
148 Parrock Street Gravesend, Kent DA12 1EY	
Client	
MR B SINGH	
Title	
System Drawing	
Date	Scale @ A3
25/05/2022	1:30
REV	Drawing No-Revision:
-	E102

