


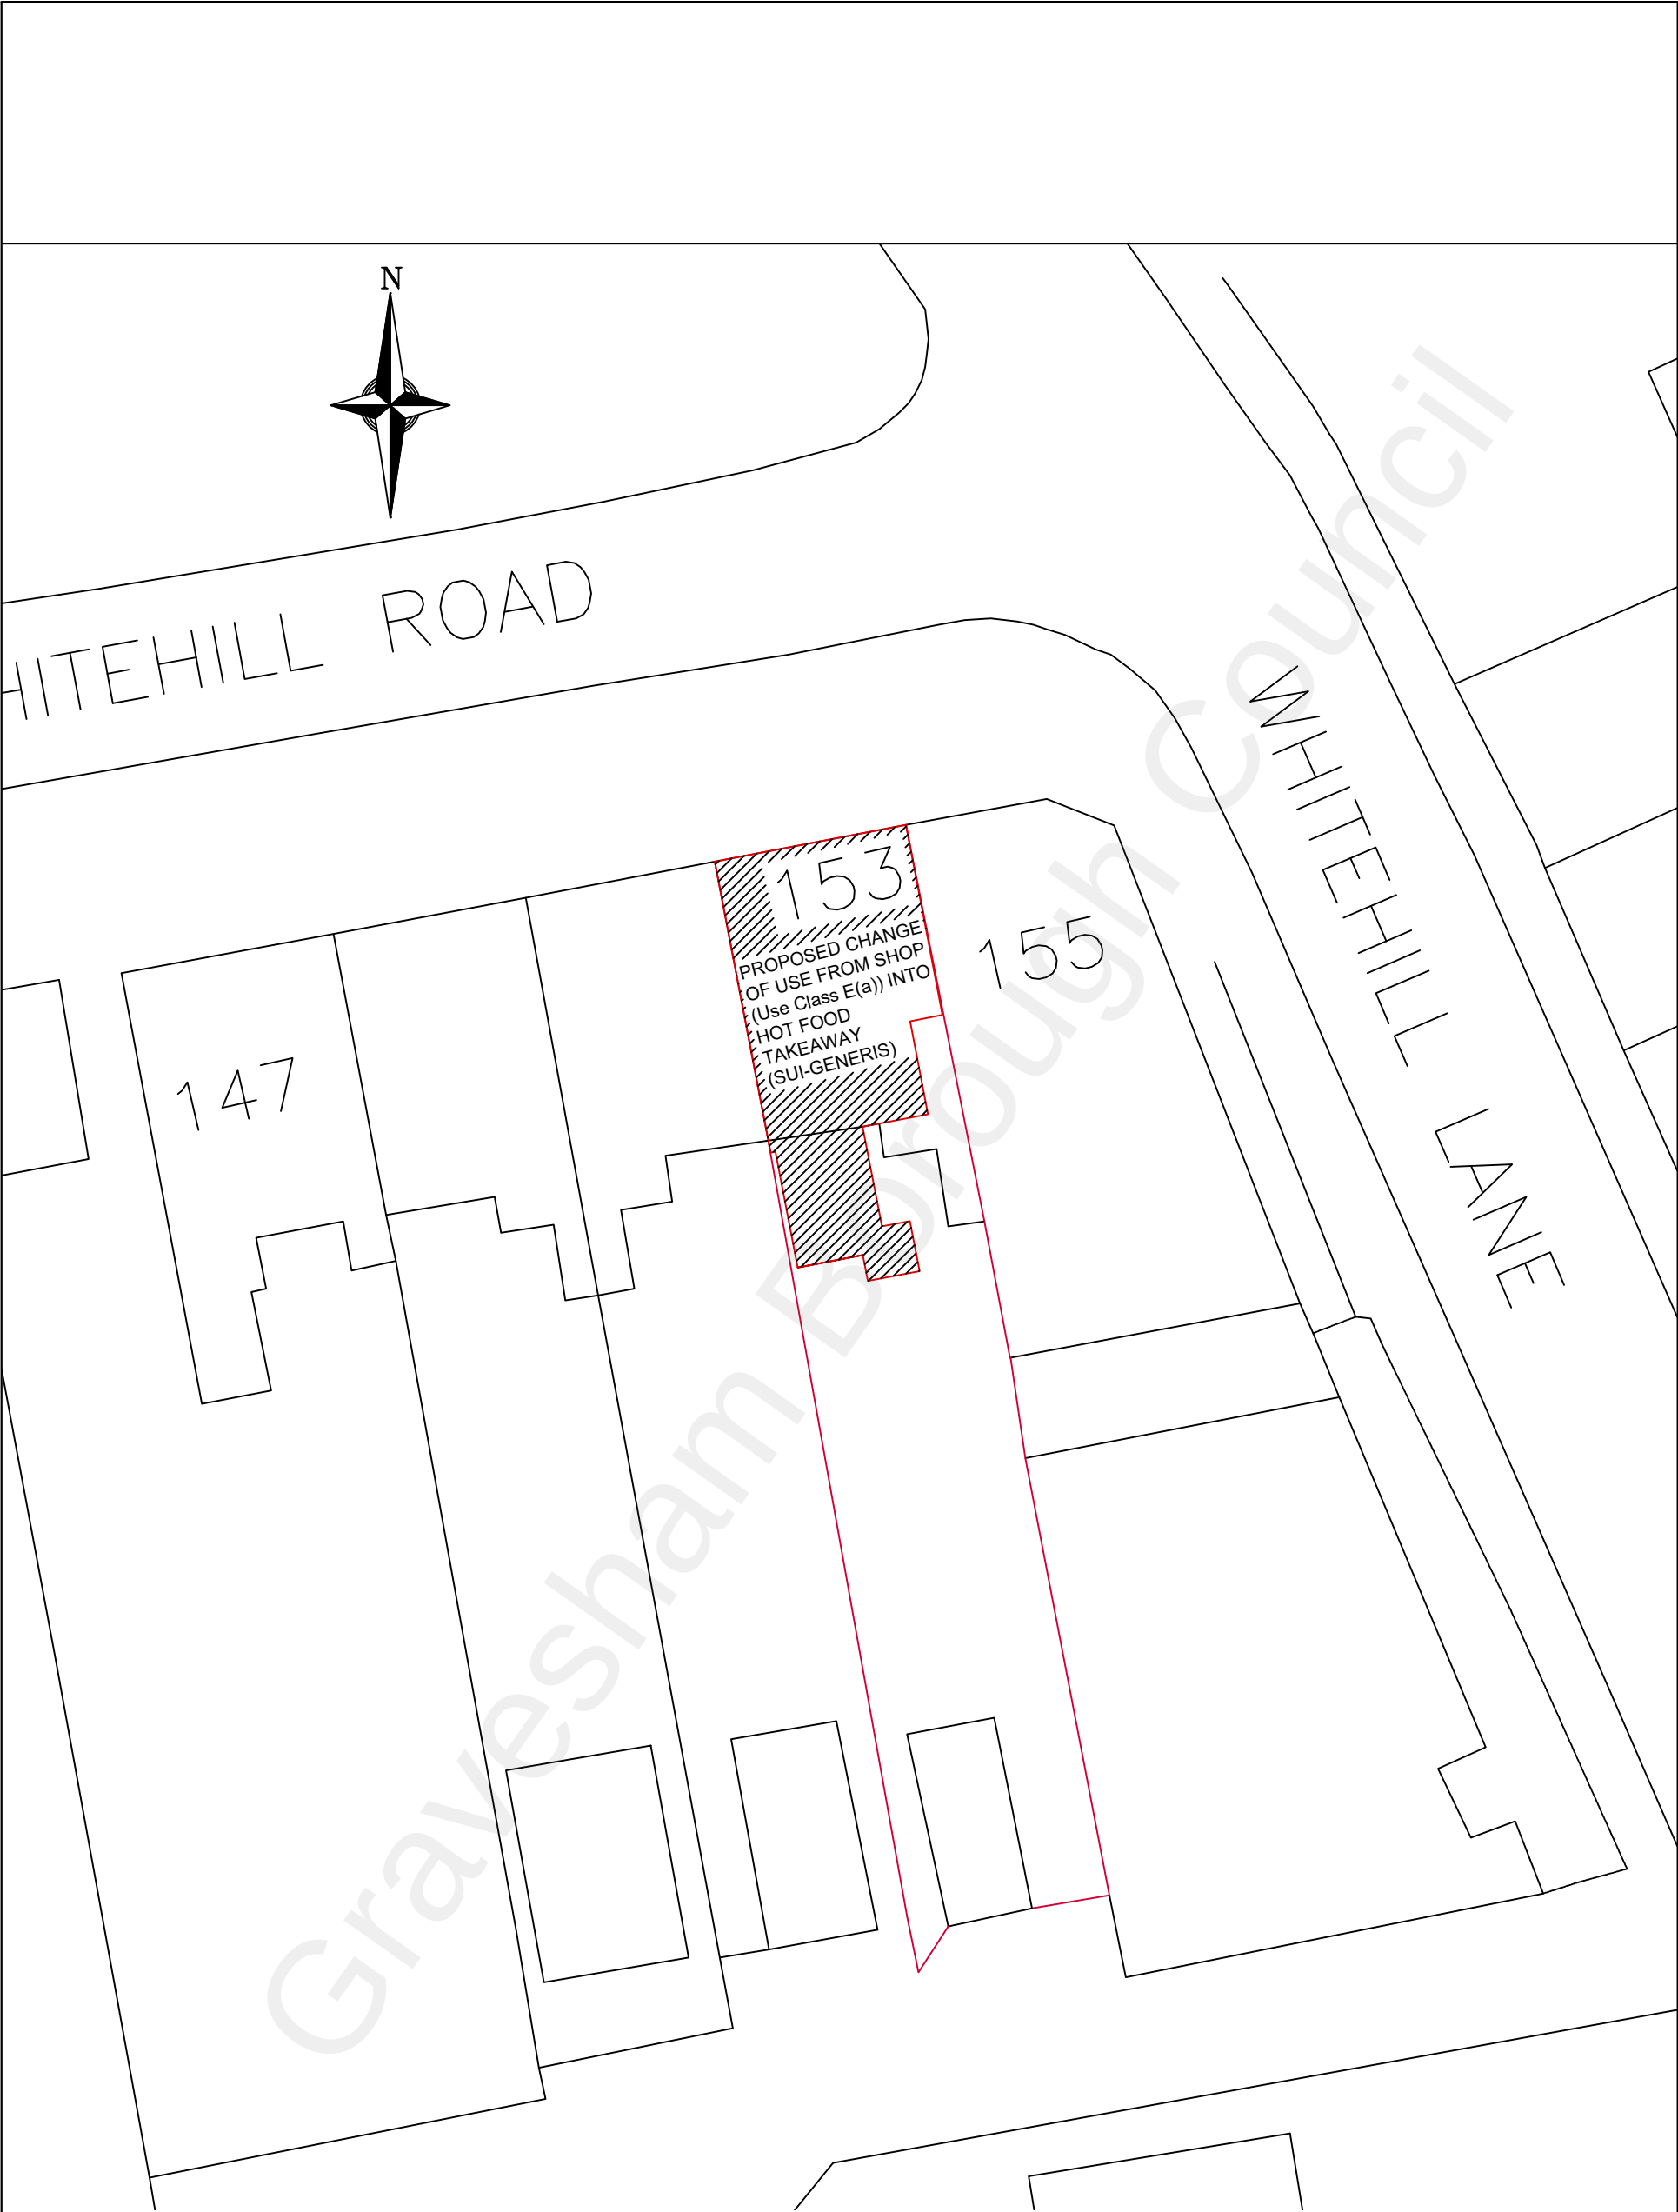

BLOCK PLAN

Drawn By	NS/sr	Title PROPOSED CHANGE OF USE FROM SHOP (Use Class E(a)) INTO HOT FOOD TAKEAWAY (SUI-GENERIS)	Client: MR.T. ARUNTHAVACHELVAM 153 WHITEHILL ROAD GRAVESEND KENT DA12 5LS	Keeran Designs Ltd Tel: (020) 8531 6000 Fax : (020) 8531 5444 E mail : Keeran@ consultant.com Web :www.keerandesigns.co.uk
Dr.No-	KD/COU/PP/73/22(O7)/W-002.4			
Date	DECEMBER 2022			
Scale	1:200 @ A3 Paper			