

Notes:

- Do not scale from this drawing.
- All dimensions to be verified on site and is in mm.
- Builder to verify all dimensions, heights and levels prior to commencement of work.
- All documents shall be checked to ensure that they are compatible by the contractor before construction commences. In the event of apparent ambiguity or contradiction the engineer and/ or architect shall be notified immediately.
- The contractor in preparing his estimate shall visit the site and acquaint himself with the problems involved.
- The contractor shall issue all statutory notices to the local Authority during progress and completion of works.

All shrubs are to be container grown in 3 litre pots in accordance with BS 3936 part 1 (1980) and part 2 (1990) and to have 3-5 branching shoots with minimum stem diameters of 7mm.

HEDGING BAND 1

Area: 6.01 sqm
Planting distance: 450 mm
Species to include:
4 x Rhamnus cathartica (Buckthorn)
4 x Crataegus monogyna (Hawthorn)
4 x Rosa canina (Dog Rose)

HEDGING BAND 2

Area: 7.9 sqm
Planting distance: 450mm
Species to include:
5 x Rhamnus cathartica (Buckthorn)
5 x Crataegus monogyna (Hawthorn)
5 x Rosa canina (Dog Rose)

HEDGING BAND 3

Area: 8.6 sqm
Planting distance: 450mm
Species to include:
6 x Rhamnus cathartica (Buckthorn)
6 x Crataegus monogyna (Hawthorn)
6 x Rosa canina (Dog Rose)

HEDGING BAND 4

Area: 7.1 sqm
Planting distance: 450mm
Species to include:
5 x Rhamnus cathartica (Buckthorn)
6 x Crataegus monogyna (Hawthorn)
6 x Rosa canina (Dog Rose)



A	-	-	-/-/-
REV:	DESCRIPTION:	BY:	DATE:

STATUS:

PLANNING




Whitehall Place
47 The Terrace,
Gravesend, Kent
DA12 2DL
01474 247 787
info@barronedwards.co.uk
www.barronedwards.co.uk

SITE:
18 Marks Square
Gravesend
Kent
DA11 7HU

TITLE:
Site Location Plan
Landscape Plan

SCALE AT A2: 1:100	DATE: 15/02/2023	DRAWN: HH
PROJECT NO: 220103-A	DRAWING NO: 001	REVISION: C

1:100 0 1 2 3 4

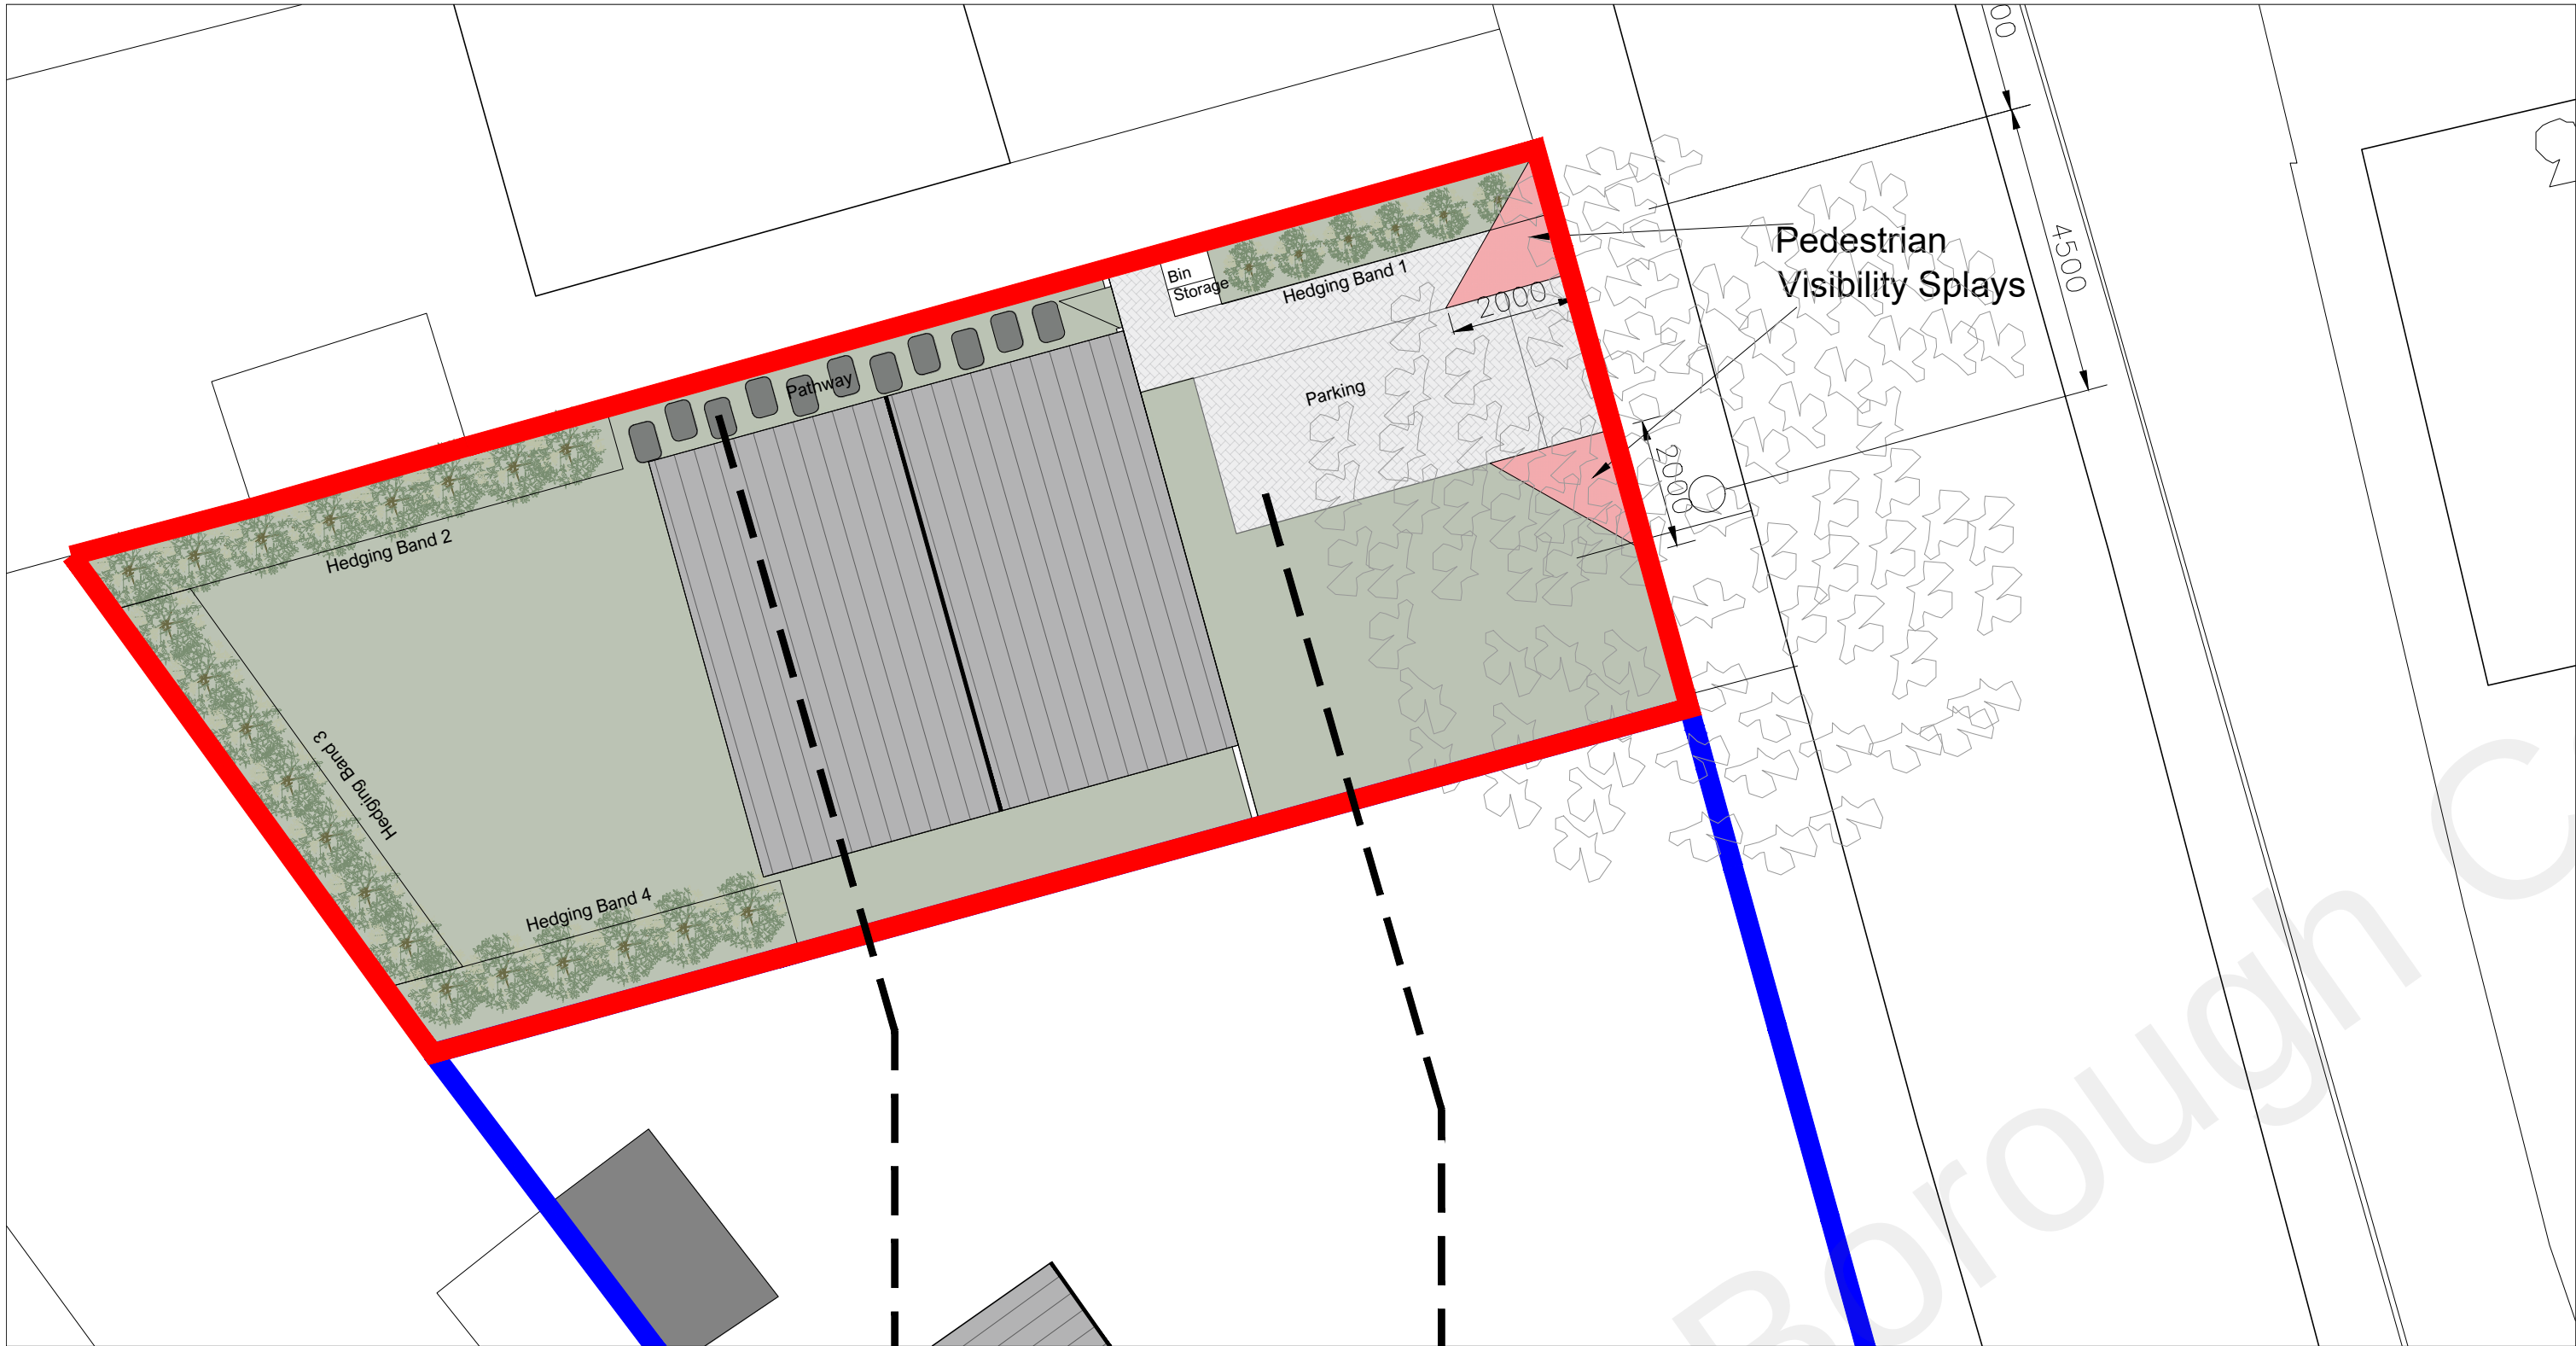

EARTH WHITE PORCELAIN PAVING
SLABS 60X90 CM



STANDARD CONCRETE BLOCK PAVING
200X100X50MM CHARCOAL - 22.65 sqm
(Jewson)