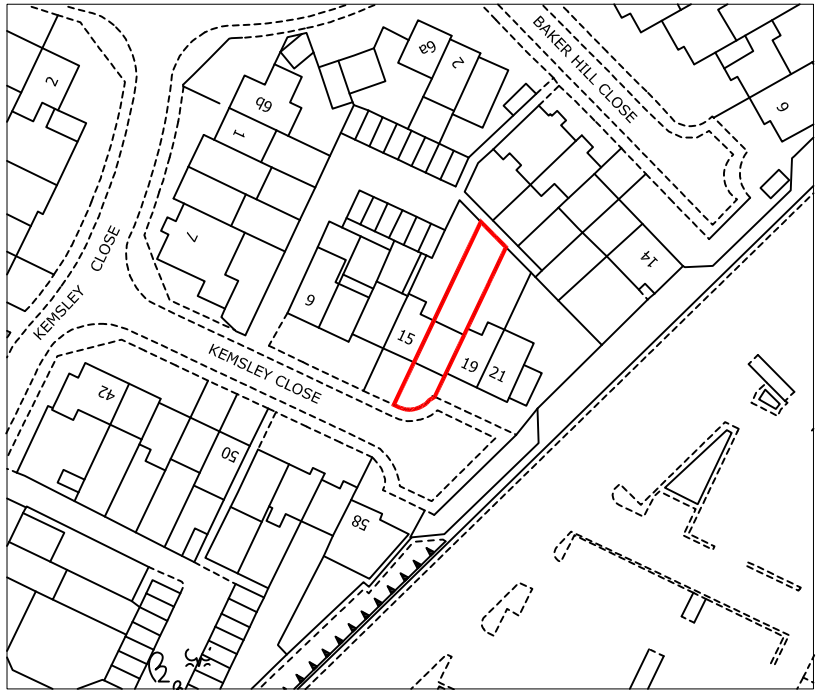
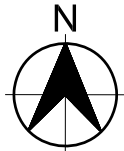


PROJECT:	DWG TITLE			
17 KEMSLEY CLOSE NORTHFLEET DA11 8PH	LOCATION PLAN			
	DATE: 19/04/2023	DWG # N.A/17KC/108	SCALE: 1:1250@A4	