
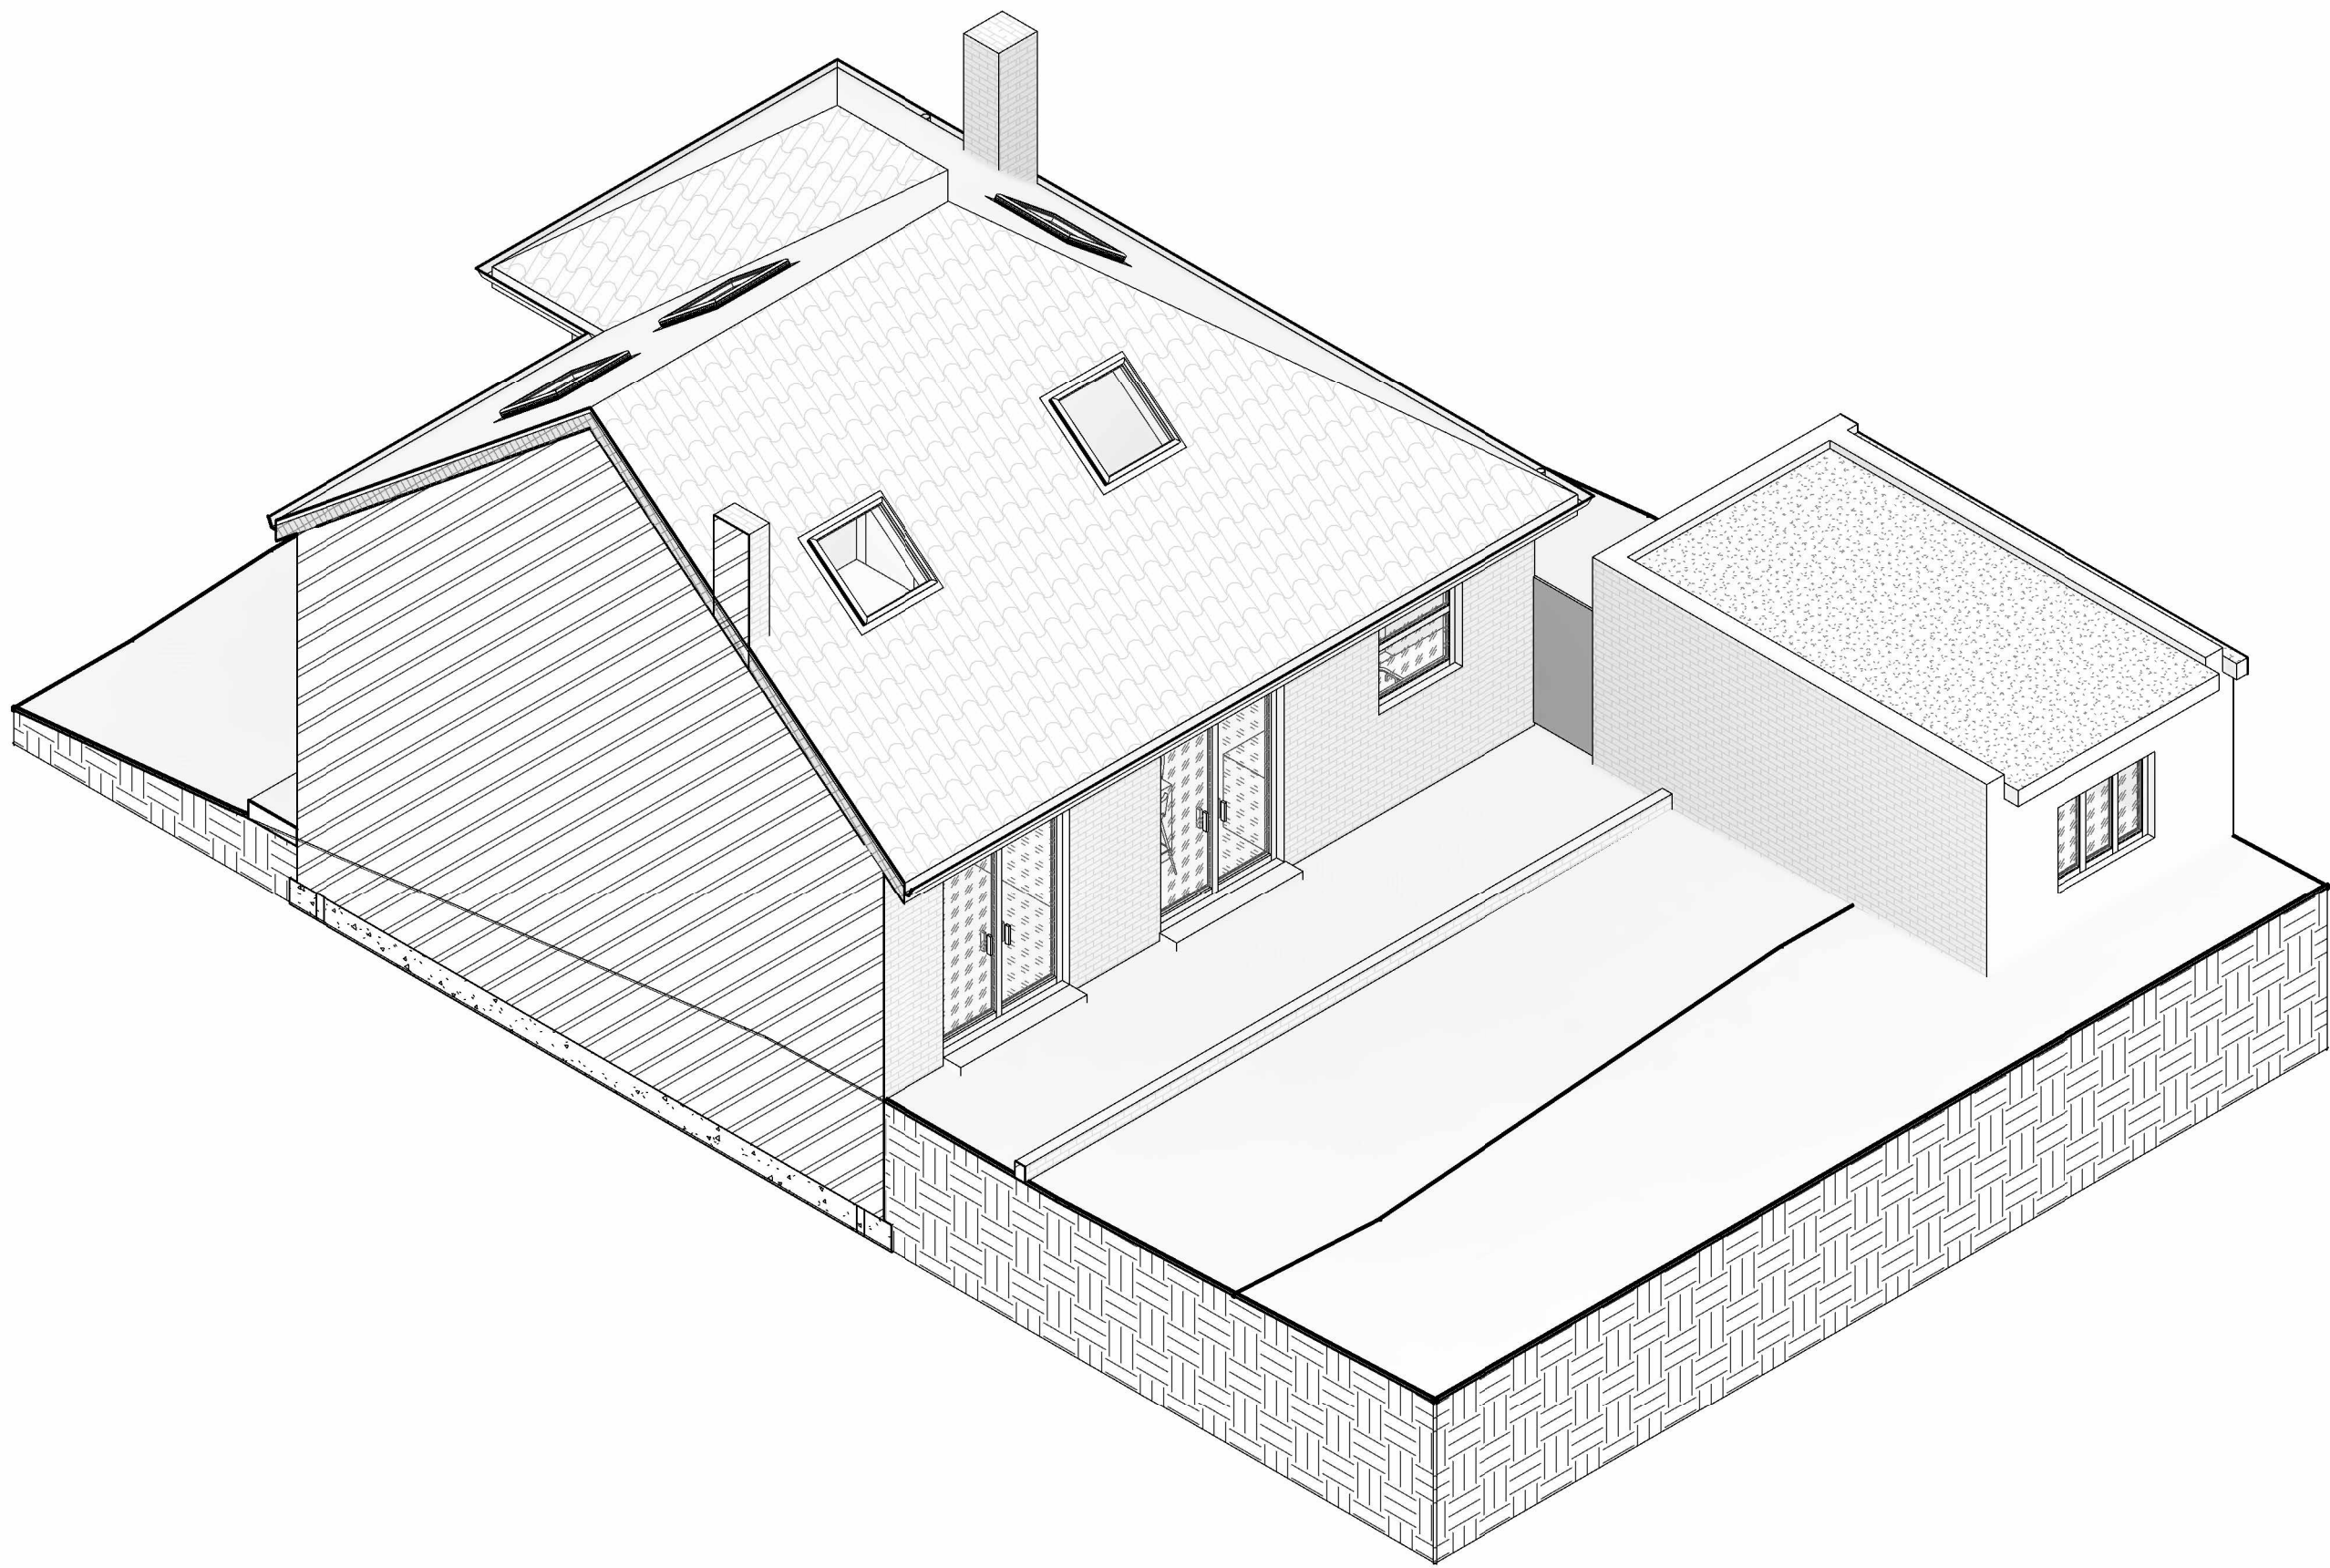
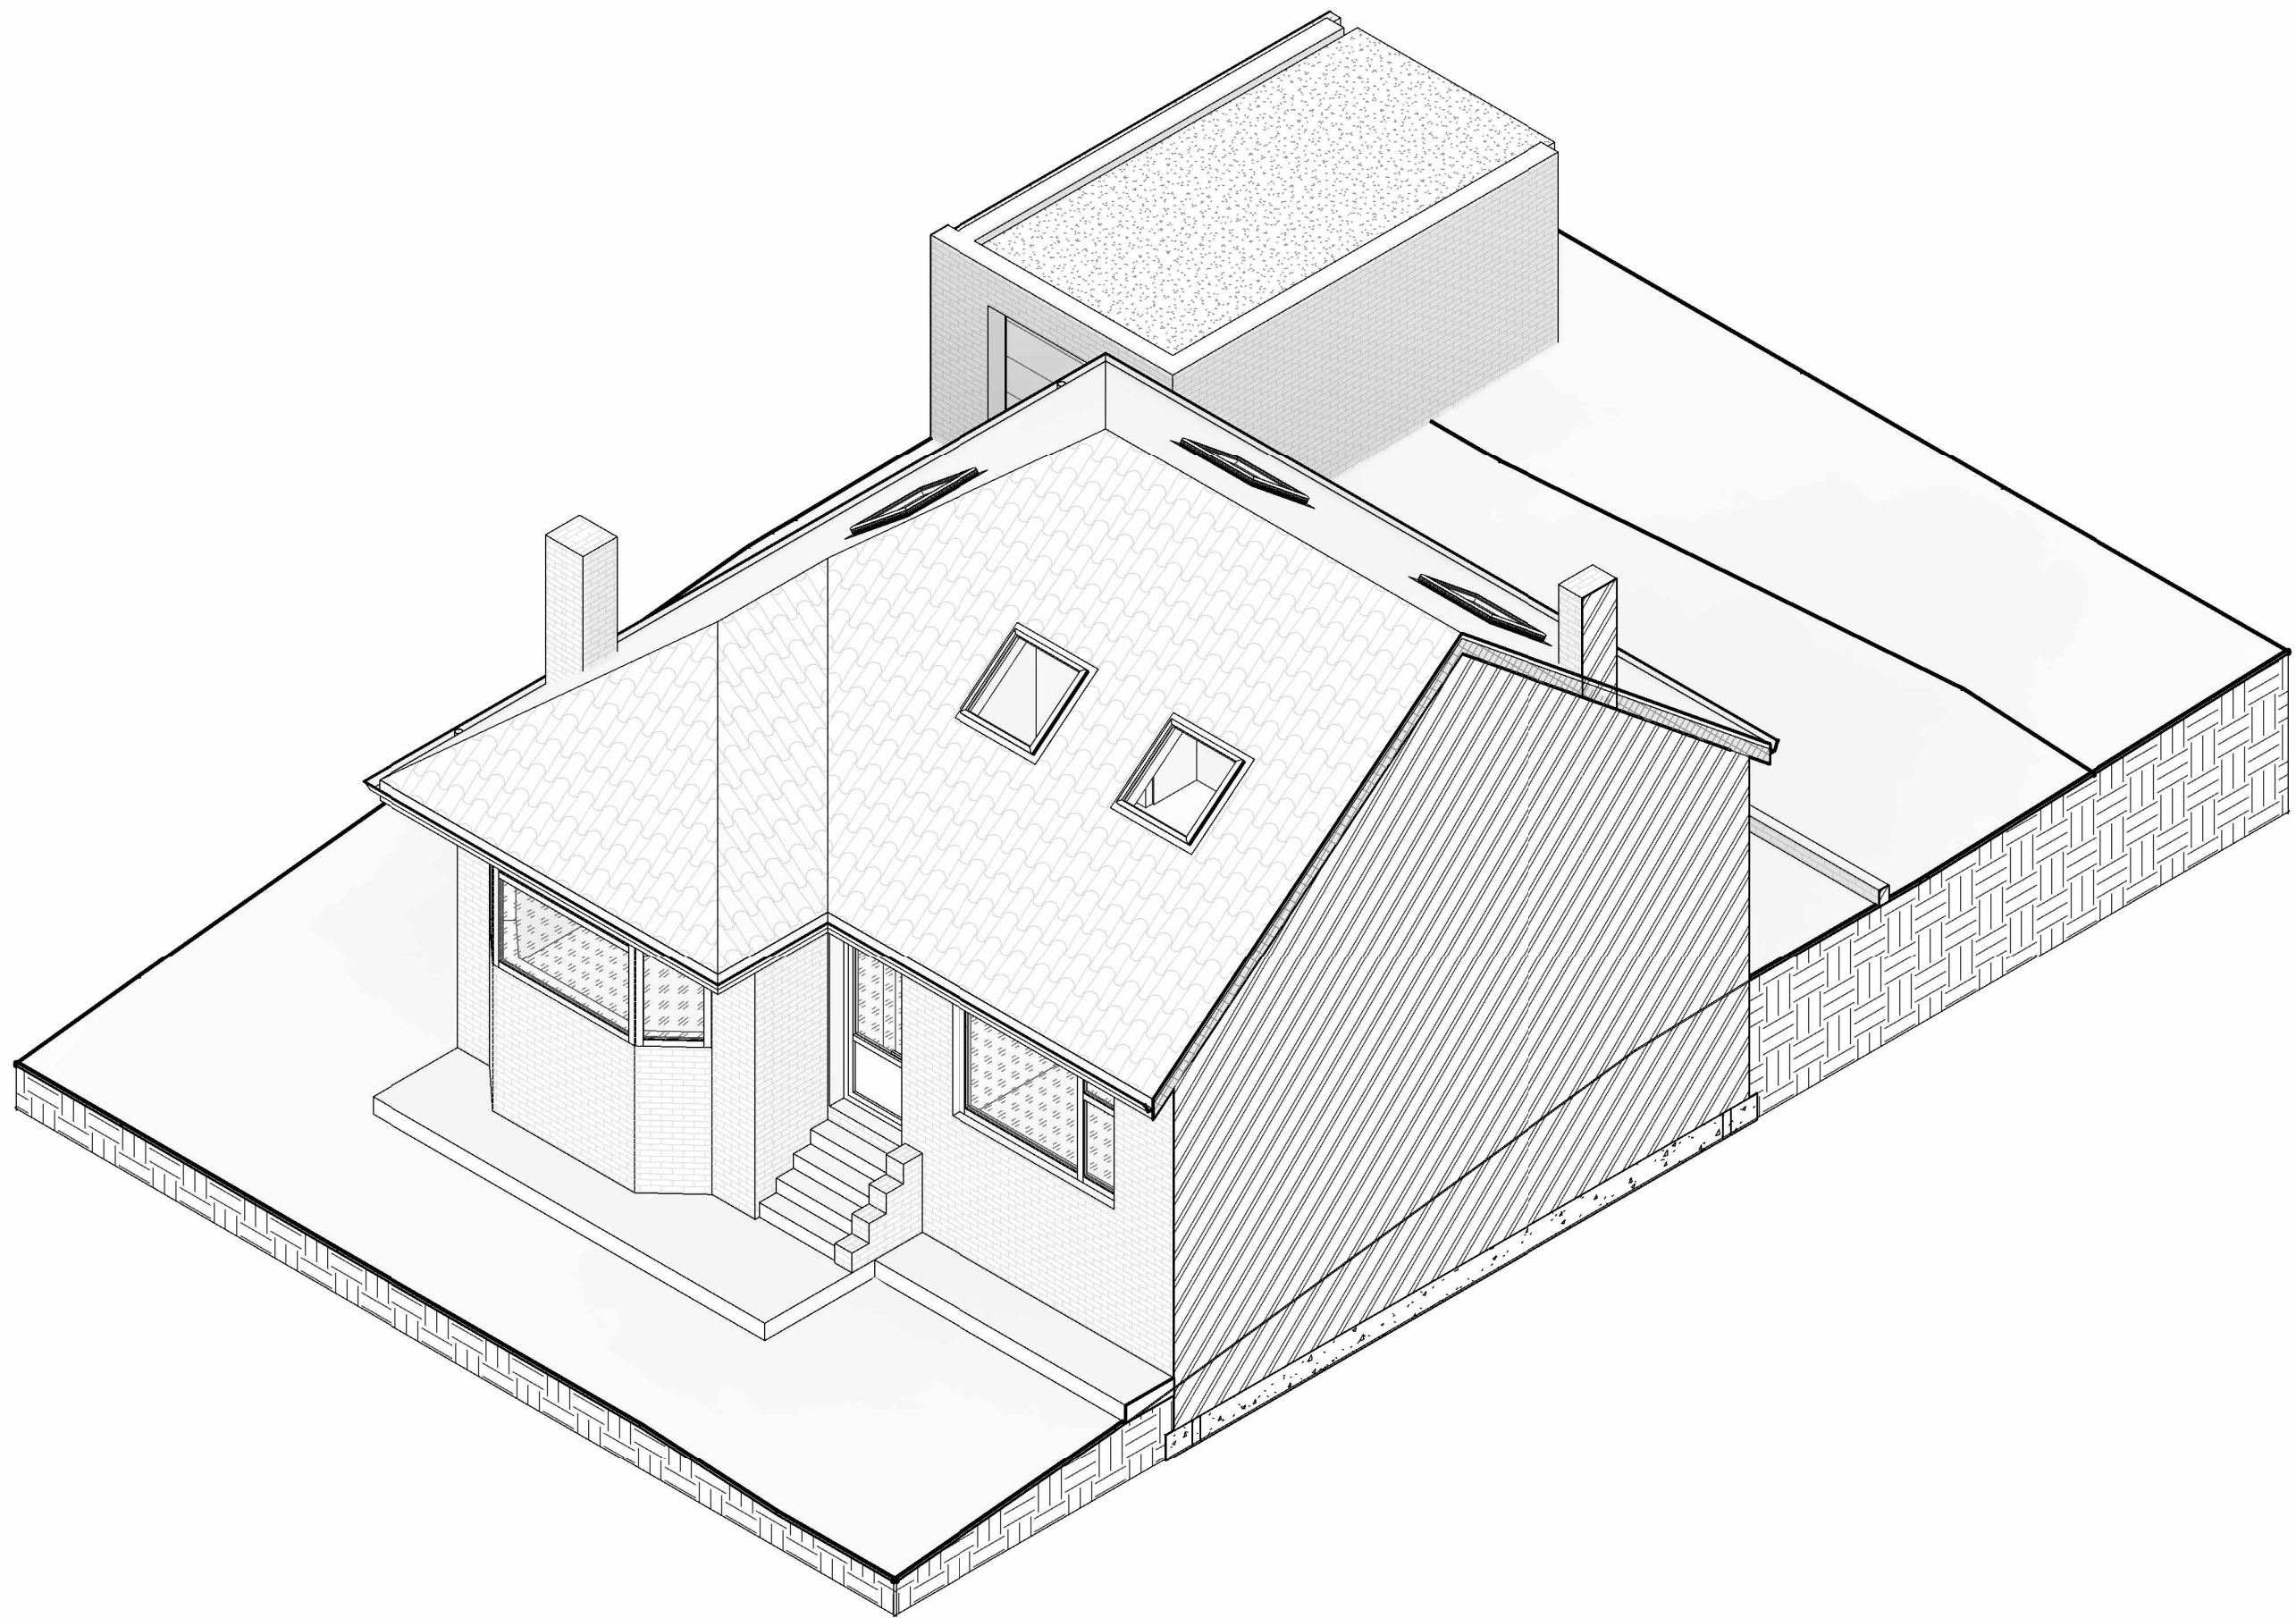
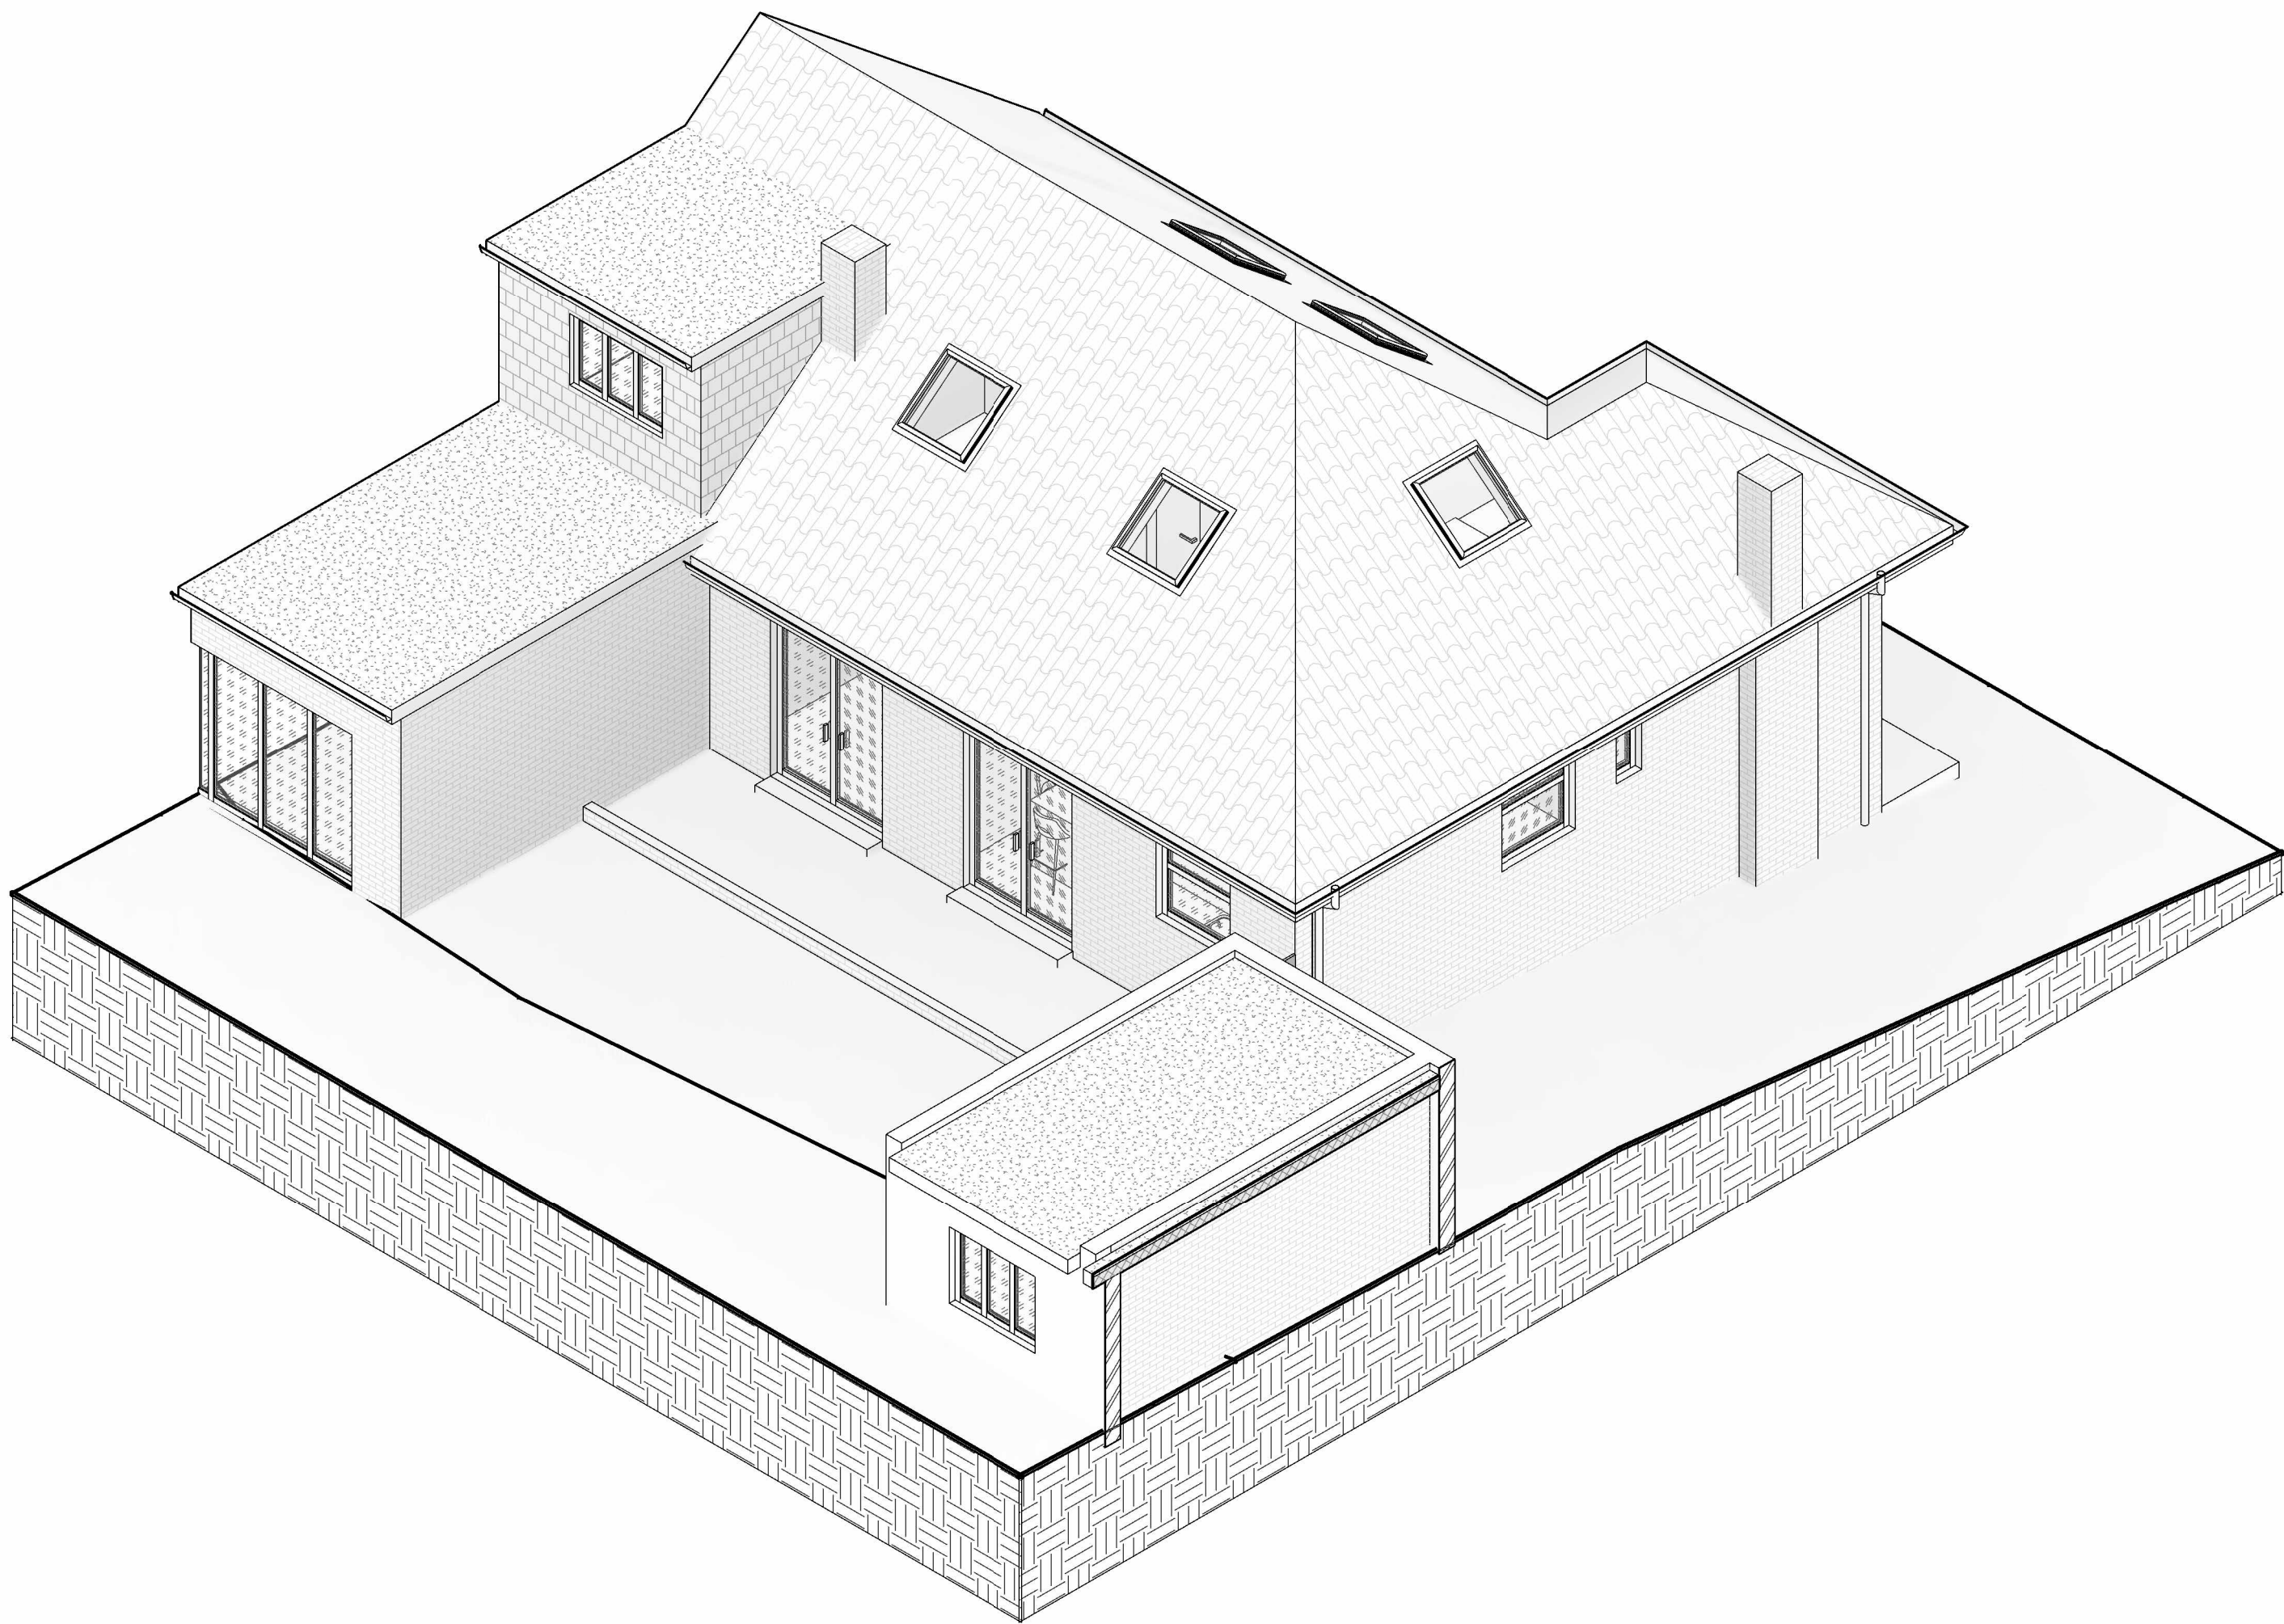


SCALE: 1:50 @ A1

THIS DRAWING IS THE PROPERTY OF
AR. DESIGN
AND MUST NOT BE COPIED OR REPRODUCED
EXCEPT
WITH THEIR EXPRESS PERMISSION, NOR MAY
THE DESIGN
OR ANY INFORMATION SHOWN THEREON
BE DISCLOSED TO ANY THIRD PARTY.
WE WILL NOT BE RESPONSIBLE FOR OTHER
CONTRACTUAL
DIMENSIONS.
© THIS DRAWING IS COPYRIGHT

REV:	AMENDMENT:	BY:	DATE:
TITLE:			
3D VIEWS AS PROPOSED			
SITE ADDRESS:			
373 Valley Drive, DA125TA			
JOB No.20022		CLIENT: Tomas Zymlantas	
SCALE: 1:50 @ A1		DWG SHEET: A05	
			REV: A
DRAWN BY: AR		DATE: 24/04/2023	
APPROVED BY: ***		DATE: **/**/****	
ARCHITECTURE, PLANNING & ENGINEERING		 AR Design & Construction Ltd	
EMAIL: AR.DESIGN&CONSTRUCTION@ GMAIL.COM			
Tel: 074 2955-9396			

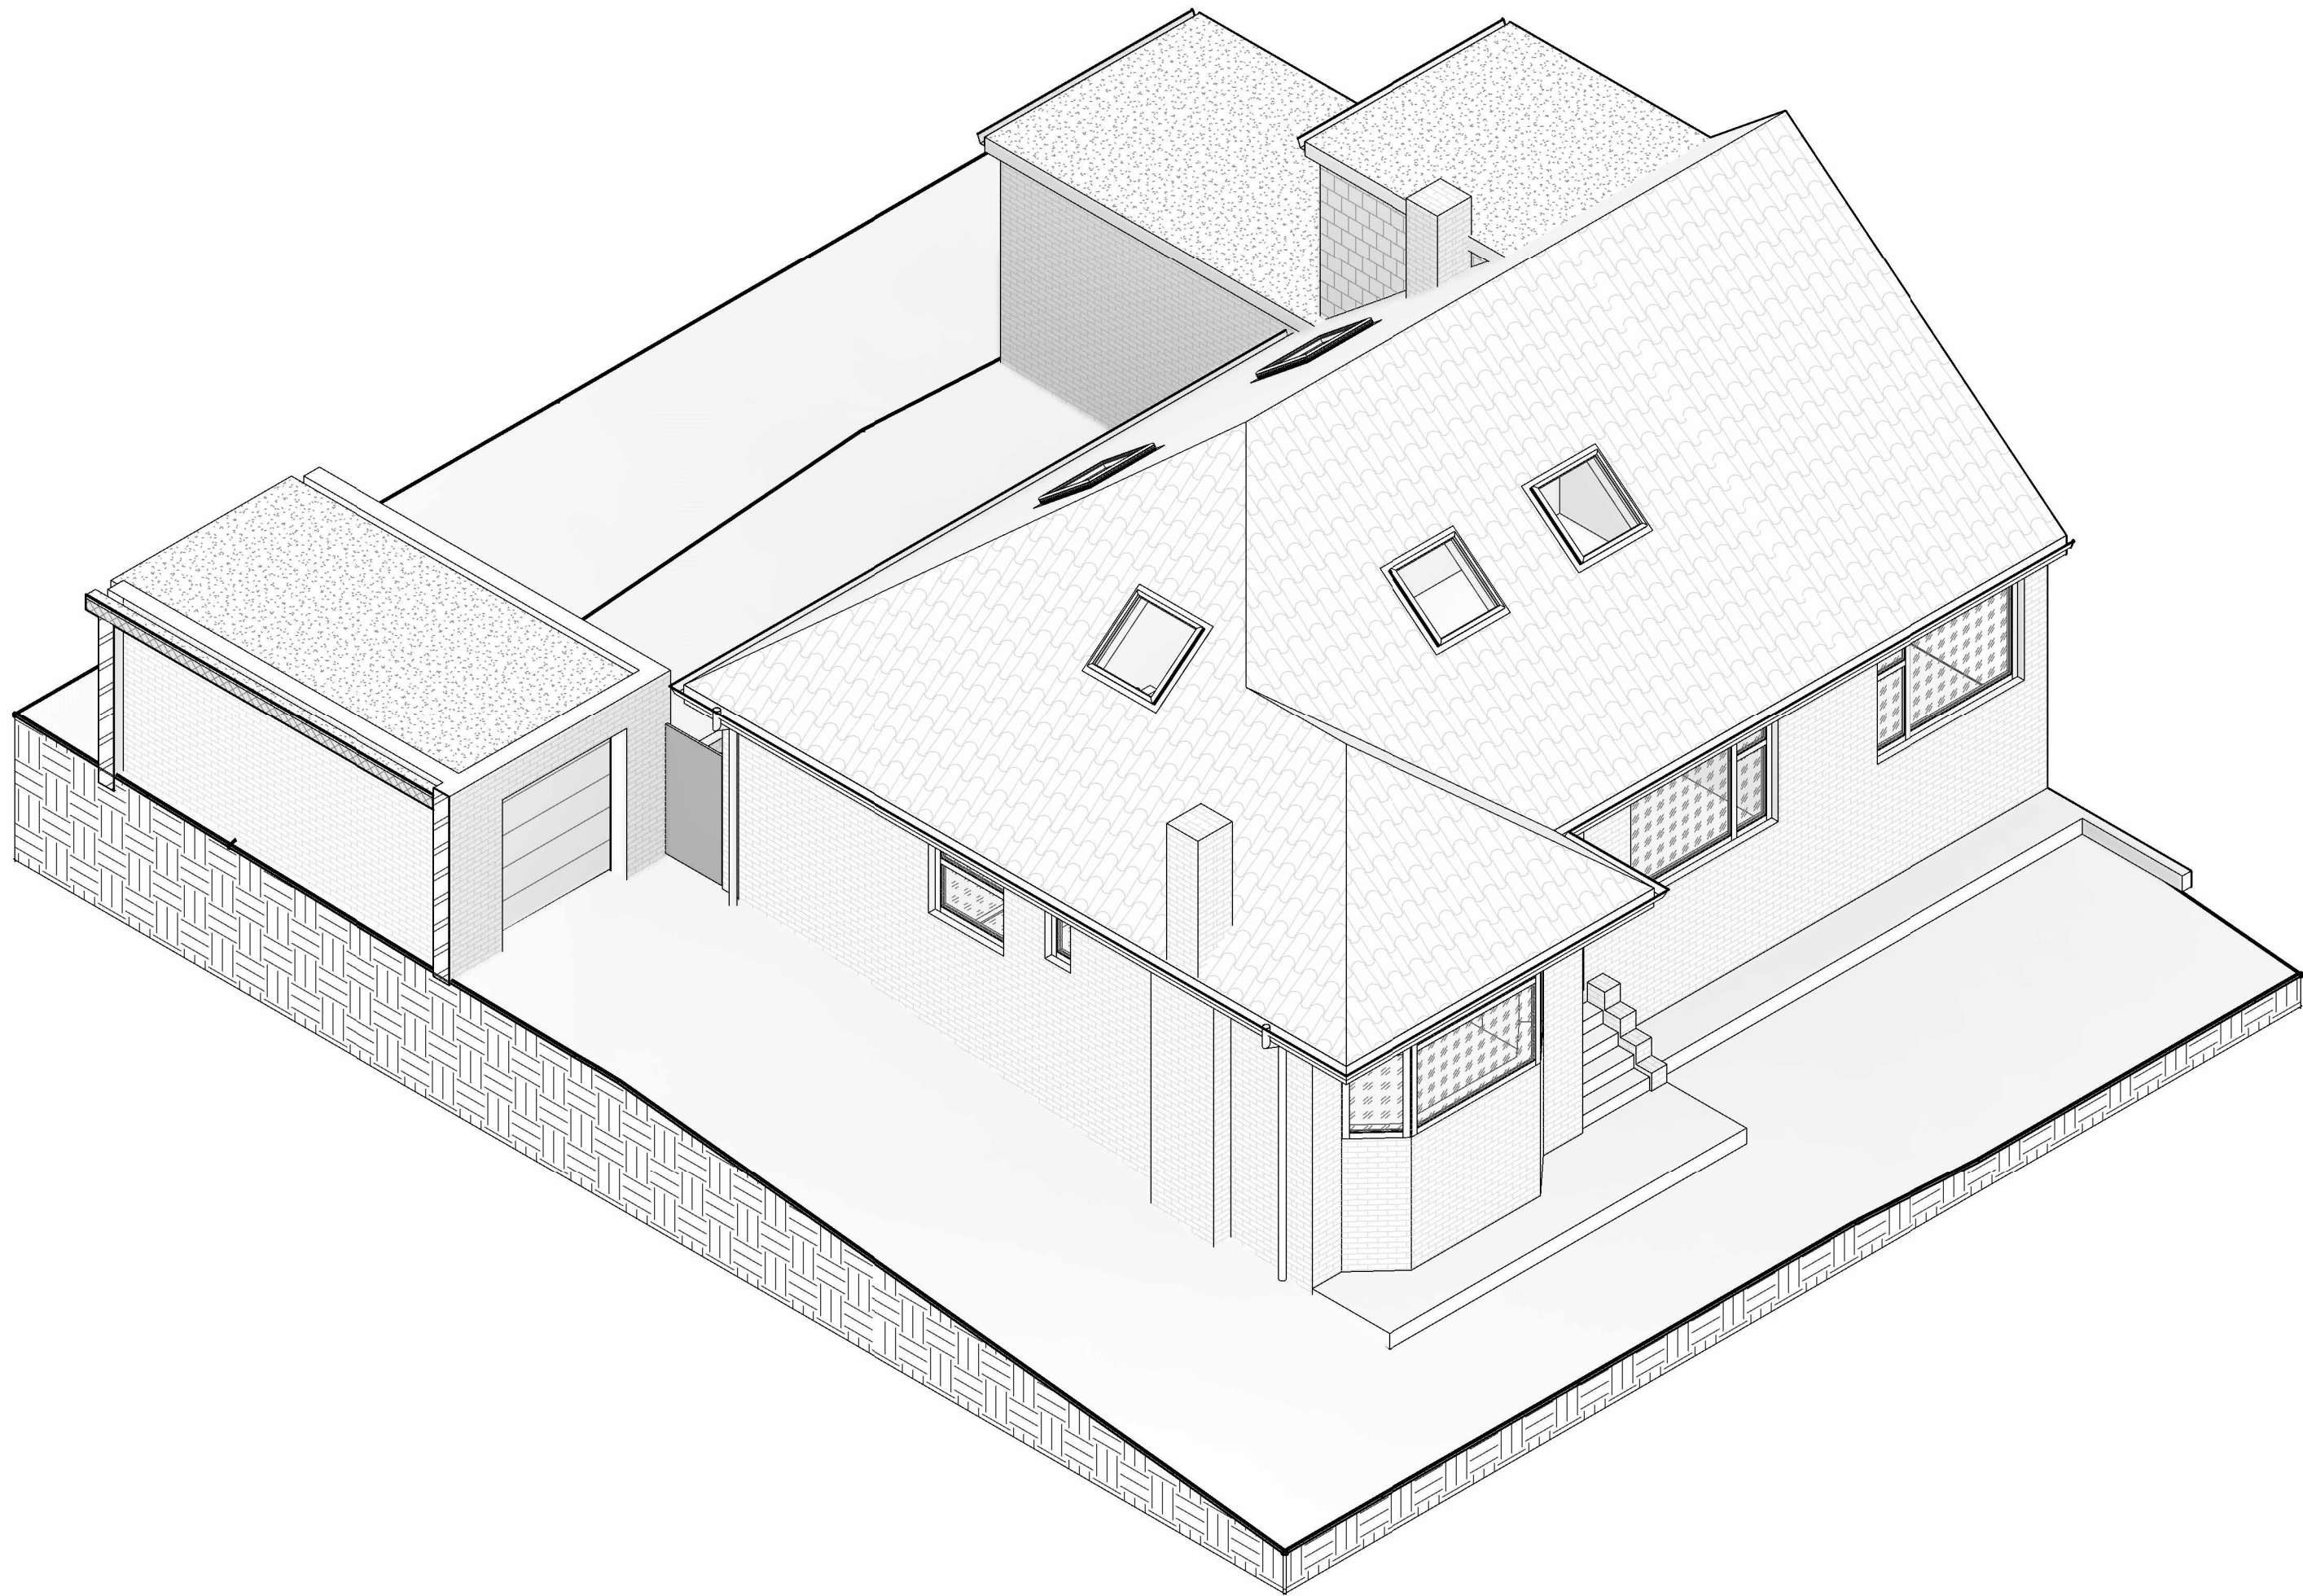