


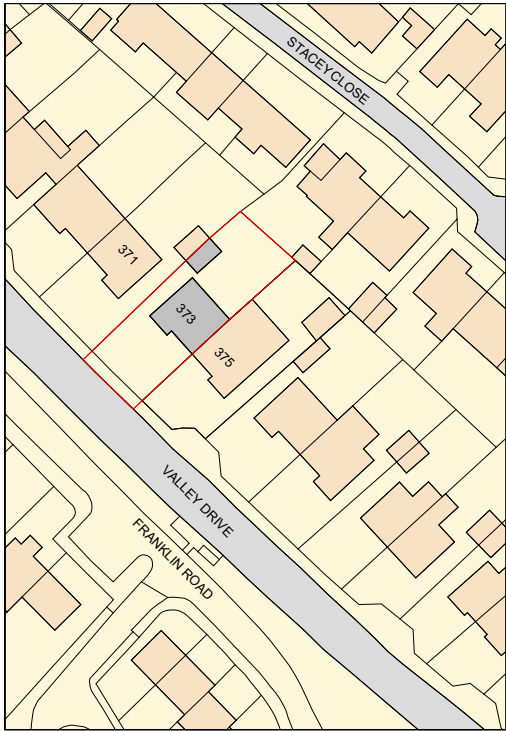


BLOCK PLAN AS EXISTING
(SCALE 1:500@A3)






BLOCK PLAN AS EXISTING
(SCALE 1:1250@A3)



BLOCK PLAN AS PROPOSED
(SCALE 1:500@A3)

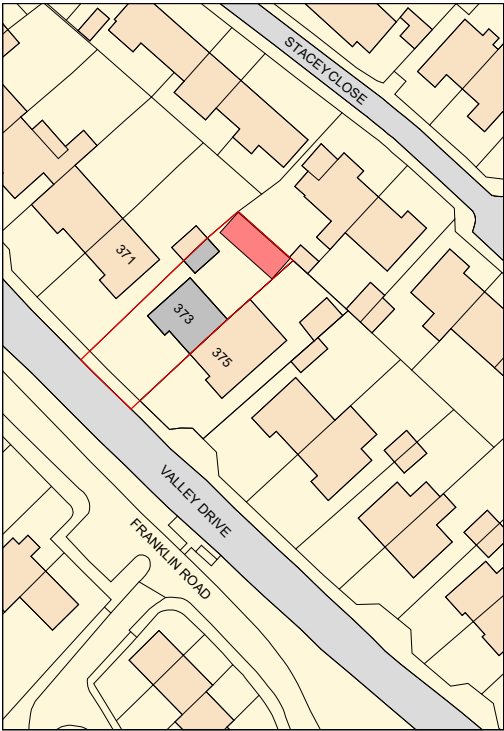

BLOCK PLAN AS PROPOSED
(SCALE 1:1250@A3)

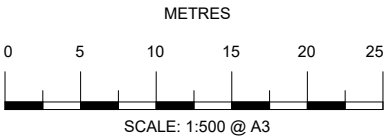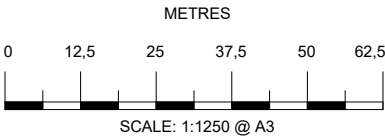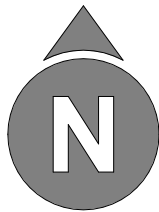

THIS DRAWING IS THE PROPERTY OF
AR. DESIGN
AND MUST NOT BE COPIED OR REPRODUCED
EXCEPT
WITH THEIR EXPRESS PERMISSION, NOR MAY THE
DESIGN
OR ANY INFORMATION SHOWN THEREON
BE DISCLOSED TO ANY THIRD PARTY.
WE WILL NOT BE RESPONSIBLE FOR OTHER
CONTRACTUAL
DIMENSIONS.
© THIS DRAWING IS COPYRIGHT

REV:	AMENDMENT:	BY:	DATE:
------	------------	-----	-------

TITLE:
BLOCK, LOCATION PLANS AS PROPOSED,
BLOCK, LOCATION PLANS AS EXISTING

SITE
ADDRESS:
373 Valley Drive, DA125TA

JOB No.20022 CLIENT: -

SCALE: - @ A3 DWG SHEET: A02

REV: A

DRAWN BY: AR DATE: 24/04/2023

APPROVED BY: *** DATE: **/**/****

ARCHITECTURE,
PLANNING &
ENGINEERING
EMAIL:
AR.DESIGN@CONSTRUCTION@
GMAIL.COM
Tel: 074 2955-9396

