






1 site location plan

Scale nts

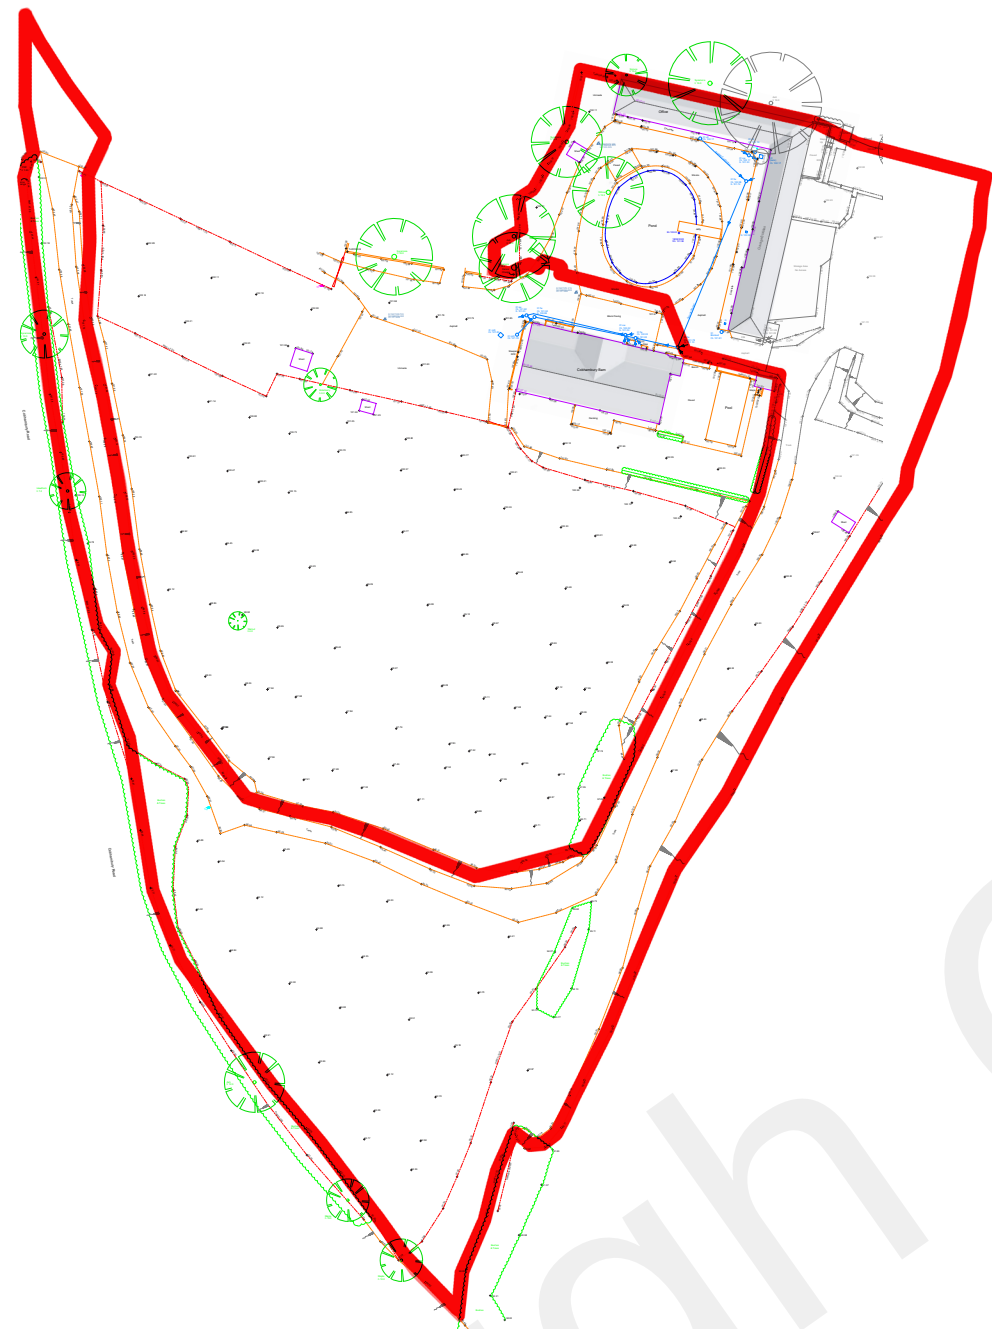

2 application boundary


Scale 1:1250

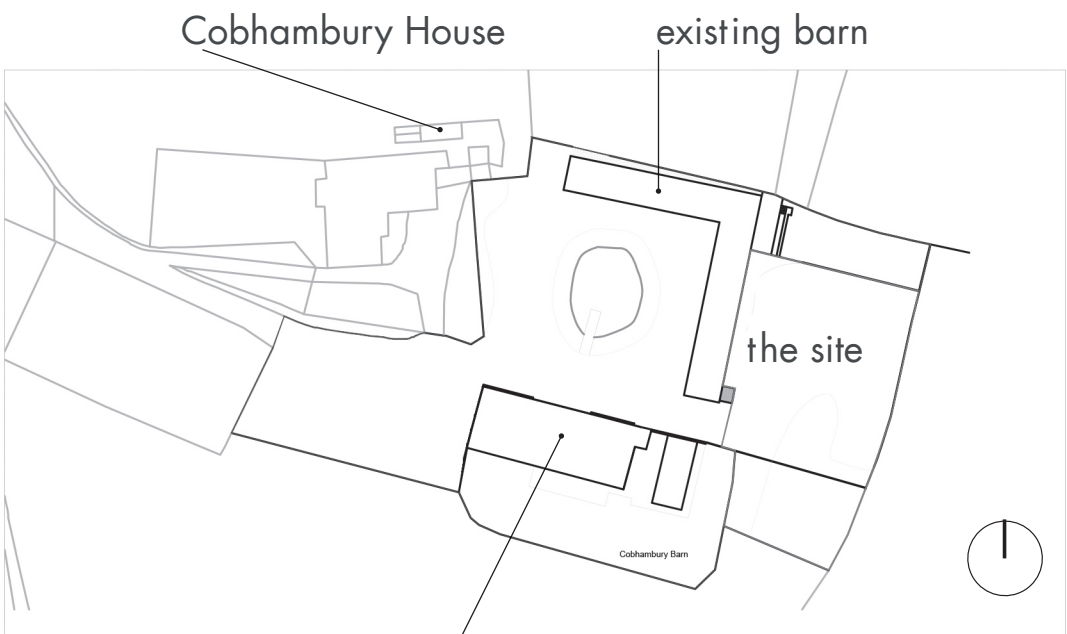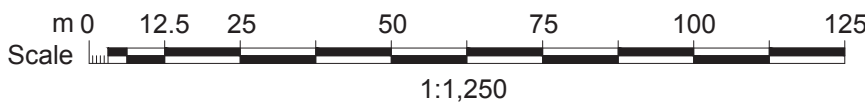

Cobhambury Barn (not part of the application) for application boundary see drawing 2 above

3 block plan

Scale 1:1250

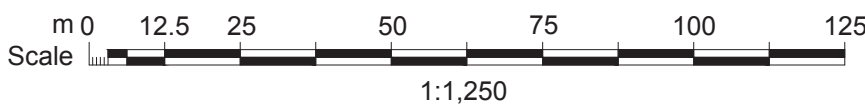

GENERAL NOTE:
THIS DRAWING IS COPYRIGHT OF RUMMEY DESIGN.
THIS DRAWING MUST BE READ IN CONJUNCTION WITH THE DESIGNER'S RISK
ASSESSMENT, SPECIFICATION AND ALL OTHER RELEVANT DOCUMENTATION AND
DRAWINGS.
DO NOT SCALE FROM THIS DRAWING. RITS T GIT U FILI JN Y FIG IR D JII TENS I NS
ARE TO BE USED. IF IN DOUBT-ASK.

01	14.06.22	RR/AS	block plan and application boundary
00	03.05.22	RR/AS	for planning
REV	DATE	DRAWN/CHECKED	DESCRIPTION
FOR PLANNING			
RD1769 Cobhambury Barn			
DRAWING			
site location plan, application boundary and block plan			
DATE	DRAWN/CHECKED	SCALE @ A1	DRAWING NO.
14.06.2022	RR/AS	As Shown	RD1769-Z0-P-L100
			REVISION NO. 01

Rummey design

The Armoury, 48a High Street, Sevenoaks, Kent TN13 1JG
e rda@rummey.co.uk w www.rummey.co.uk
Masterplanners • Urban Designers • Landscape Architects • Architects