
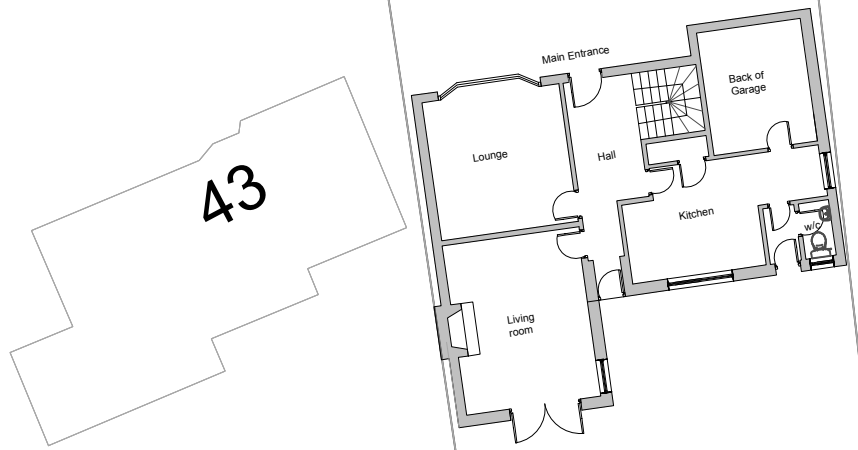


Harman Avenue

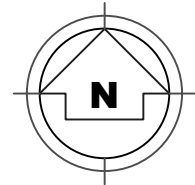

43

39

35

20

O A Falusi Ltd.
Architectural Consultants
02037295571/07782645280
www.olajidefalusi.com
info@olajidefalusi.com

Client:

Project:
41 Harman Avenue,
Northfleet,
Gravesend,
DA11 7RJ.

Title:
Proposed change of use from C3
to Family Assessment Centre C2

Block Plans.

Drawing No. April/44/04

Scale : 1:200 & A3

Date : April 2023

Block Plans
Scale 1:200

