


Plot Date: 19/06/2022 21:31:31

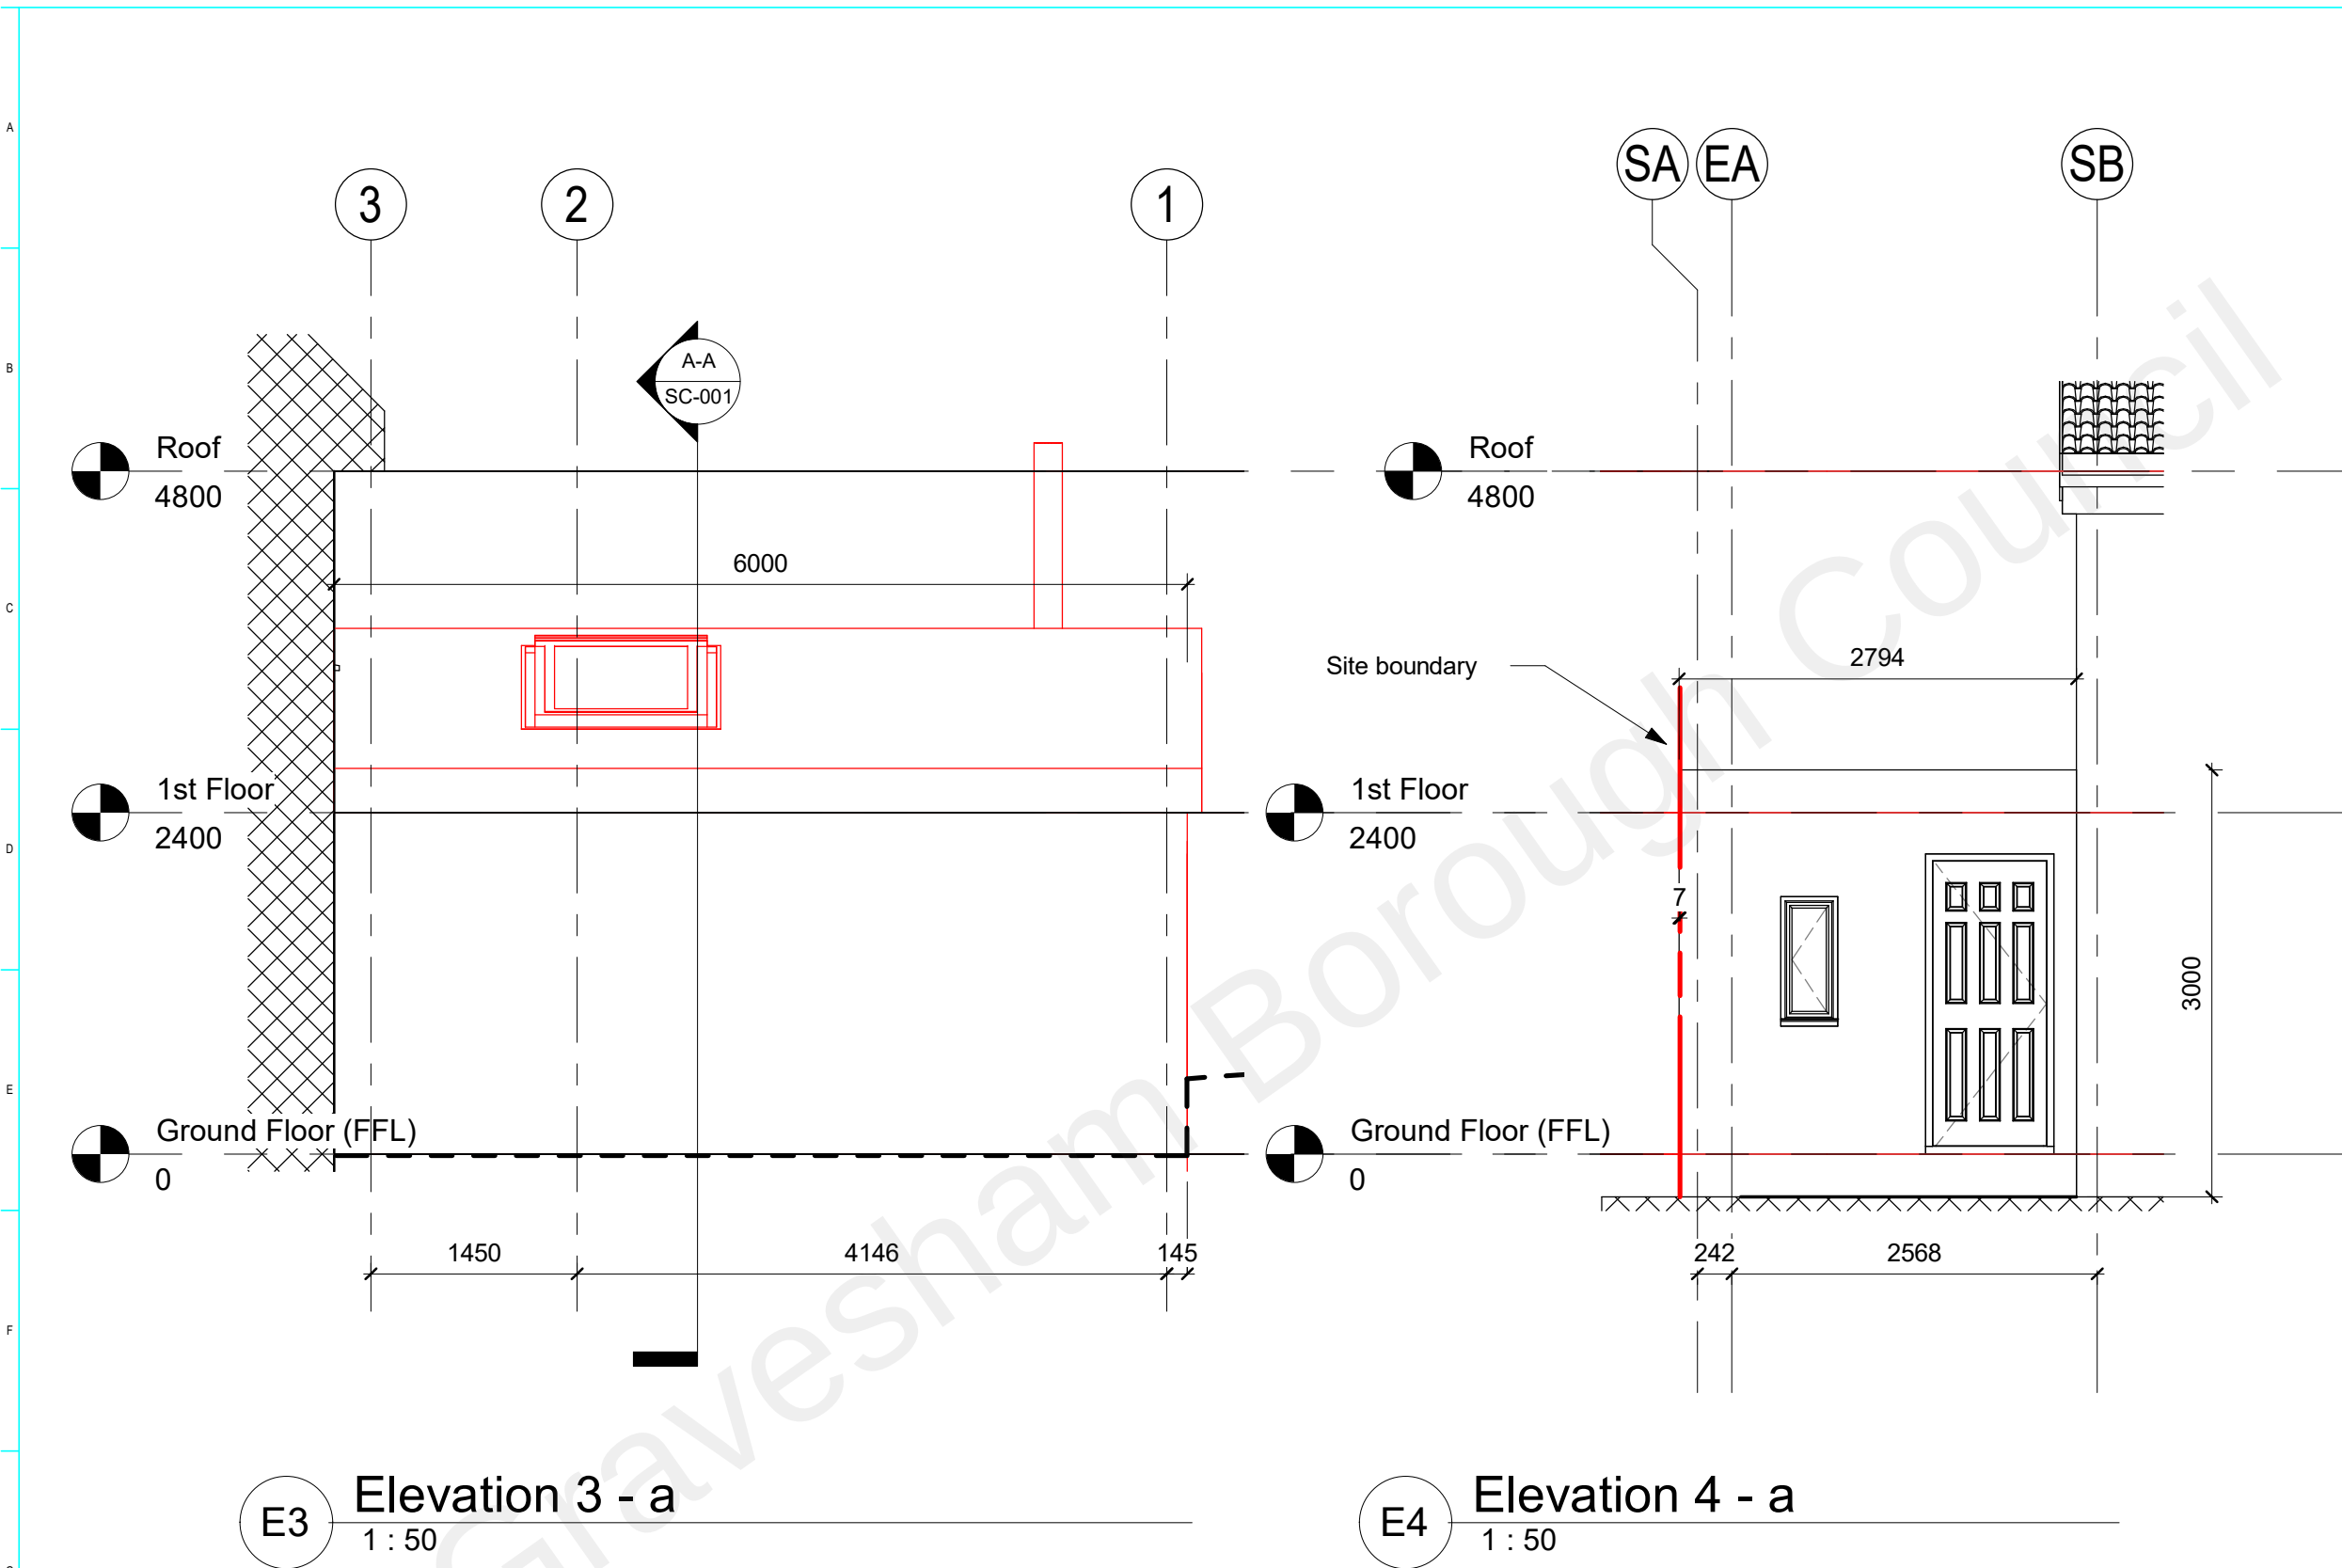

P01	For Prior Permission Application.	TT	19/06/2022
Rev	Comments	Drw/Chk/Auth	Date

Project
77 Jubilee Crescent

Drawing
Elevation 3 - a and 4 - a
For Prior Permission Application

Purpose of issue	Status
Client Project Number Project Number	Scale 1 : 50
Drawing Sheet Size A3	Sheet Number

Drawing Number A100-EL-003	Rev. P01
-------------------------------	-------------

File Path:

