


Plot Date: 19/06/2022 21:31:51

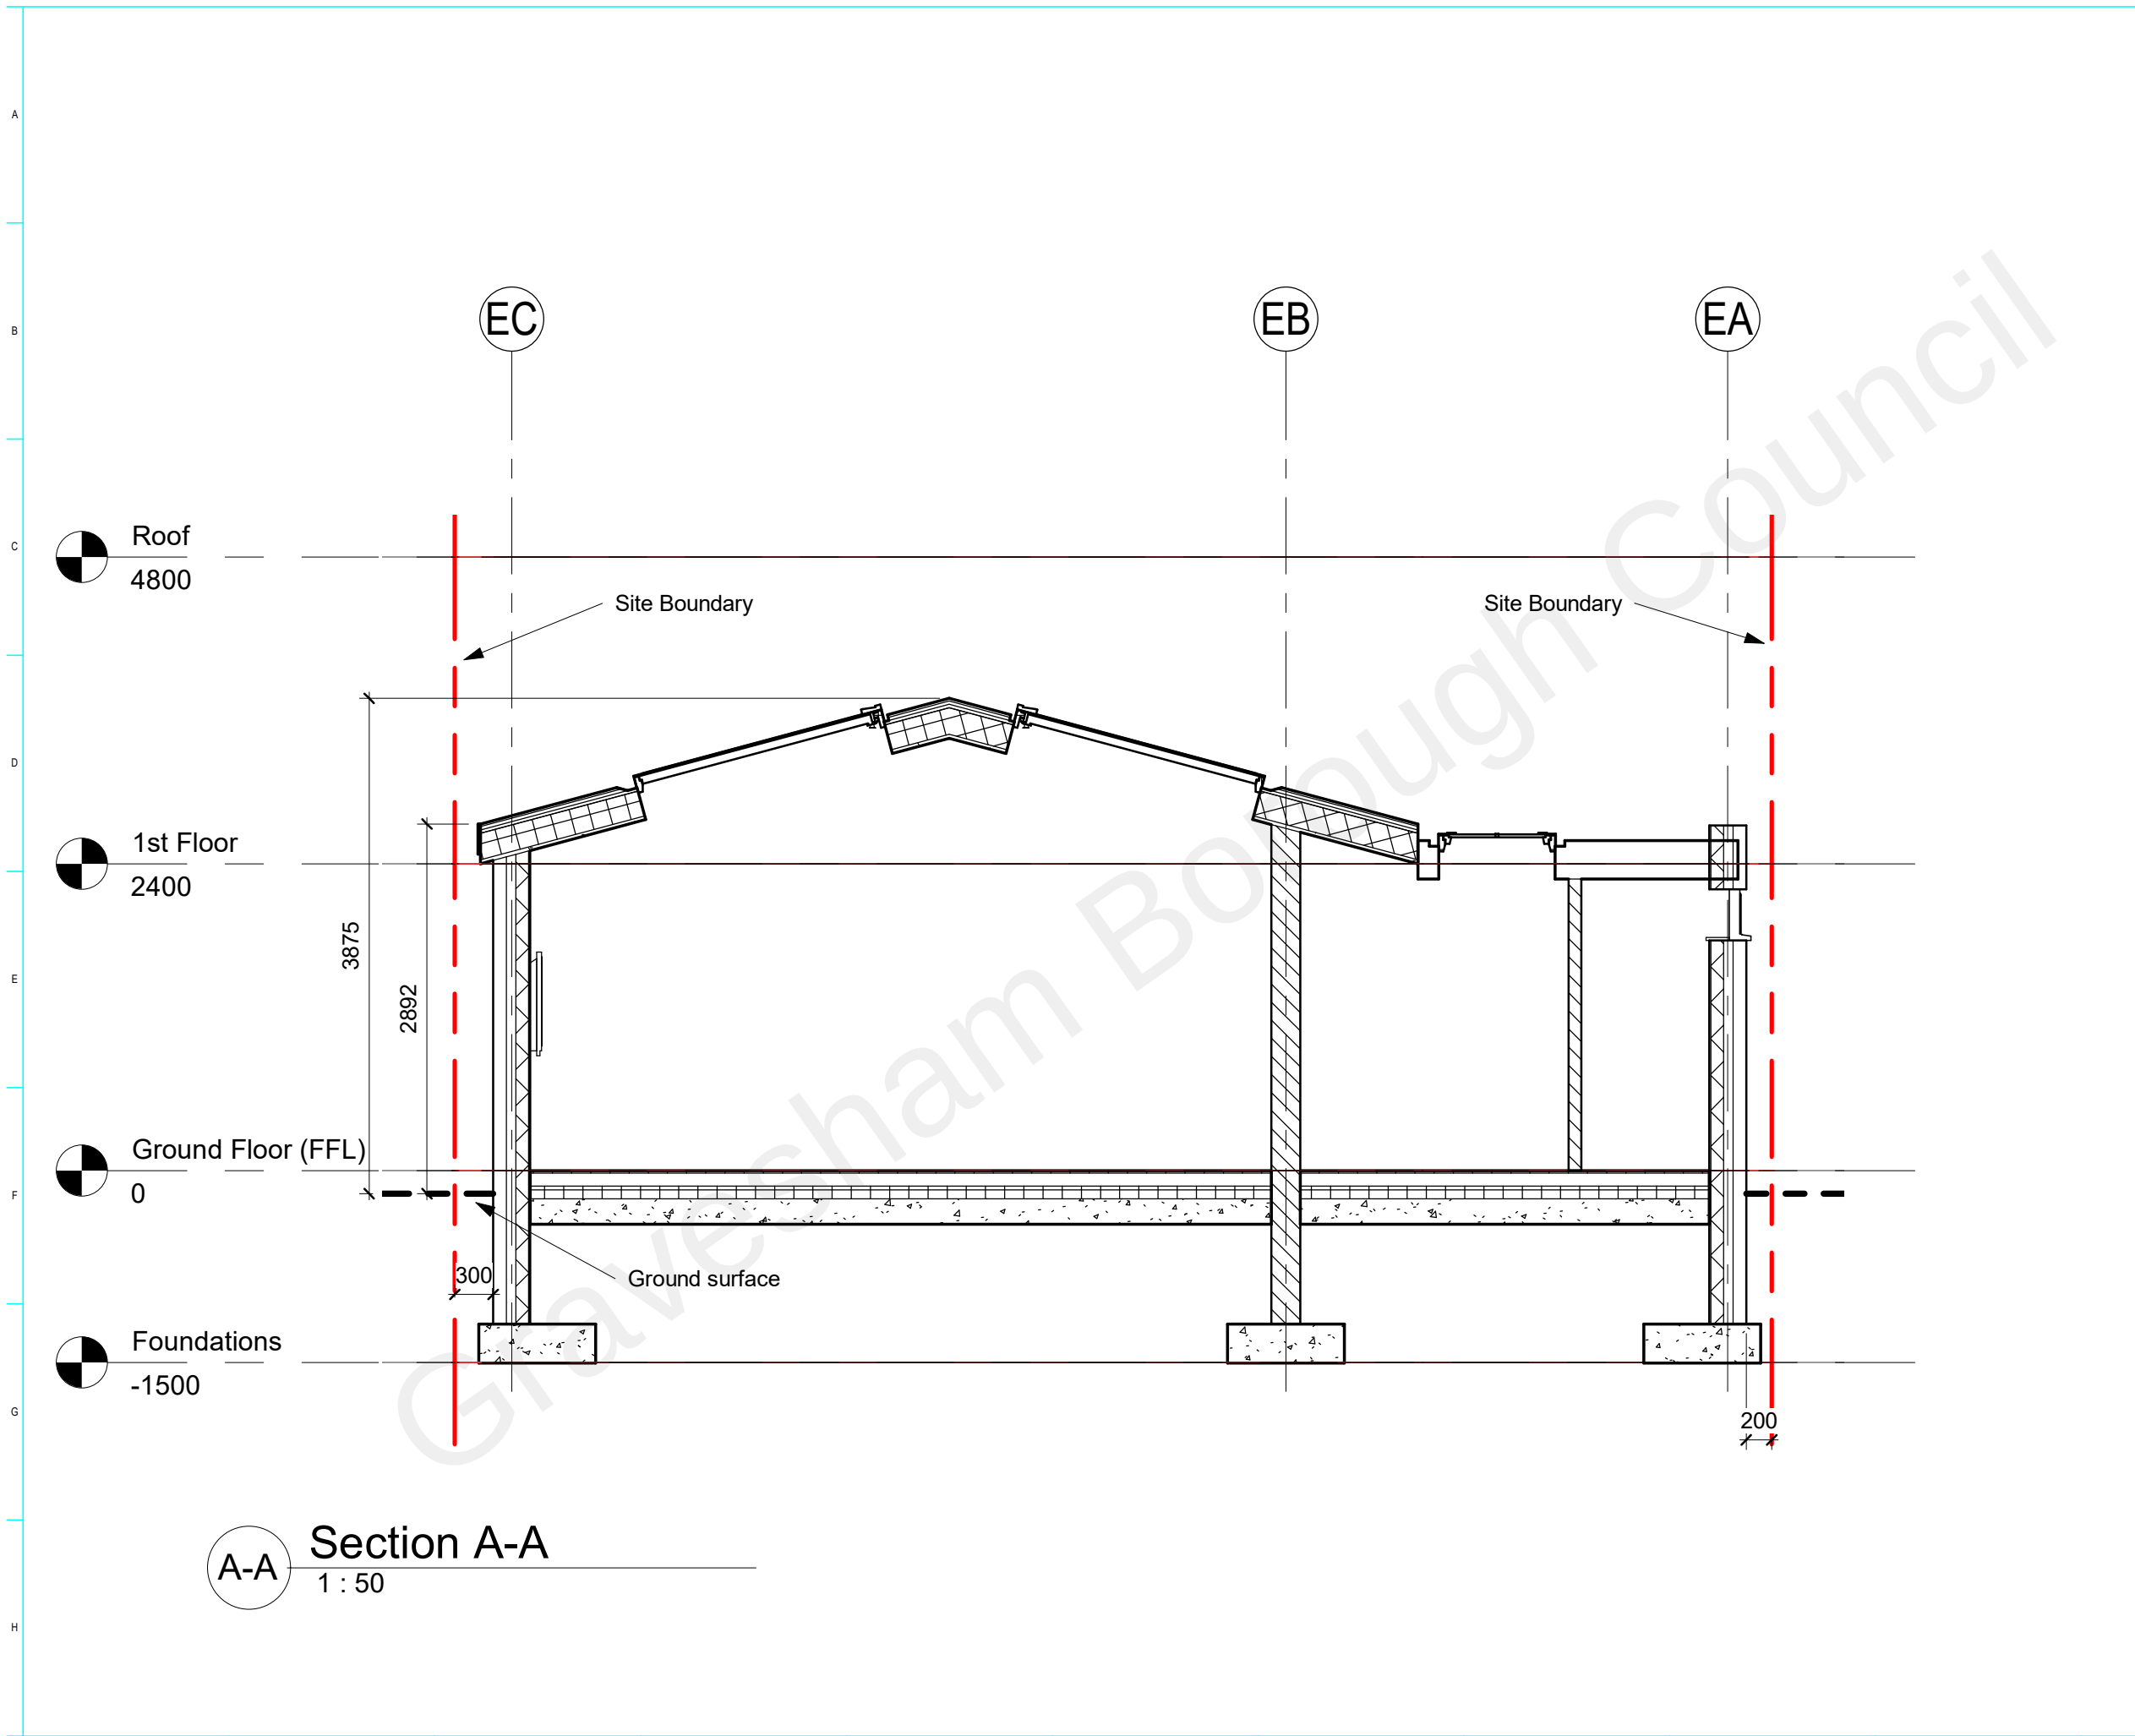

P01	For Prior Permission Application.	TT	19/06/2022
Rev	Comments	Drw/Chk/Auth	Date

Project

77 Jubilee Crescent

Drawing

Section A-A
For Prior Permission Application

Purpose of issue	Status
Client Project Number Project Number	Scale 1 : 50
Drawing Sheet Size A3	Sheet Number

Drawing Number A100-SC-001	Rev. P01
-------------------------------	-------------

File Path:

0 500 1000 2000 3000 4000 5000mm Scale 1:50