


Plot Date: 19/06/2022 21:49:06

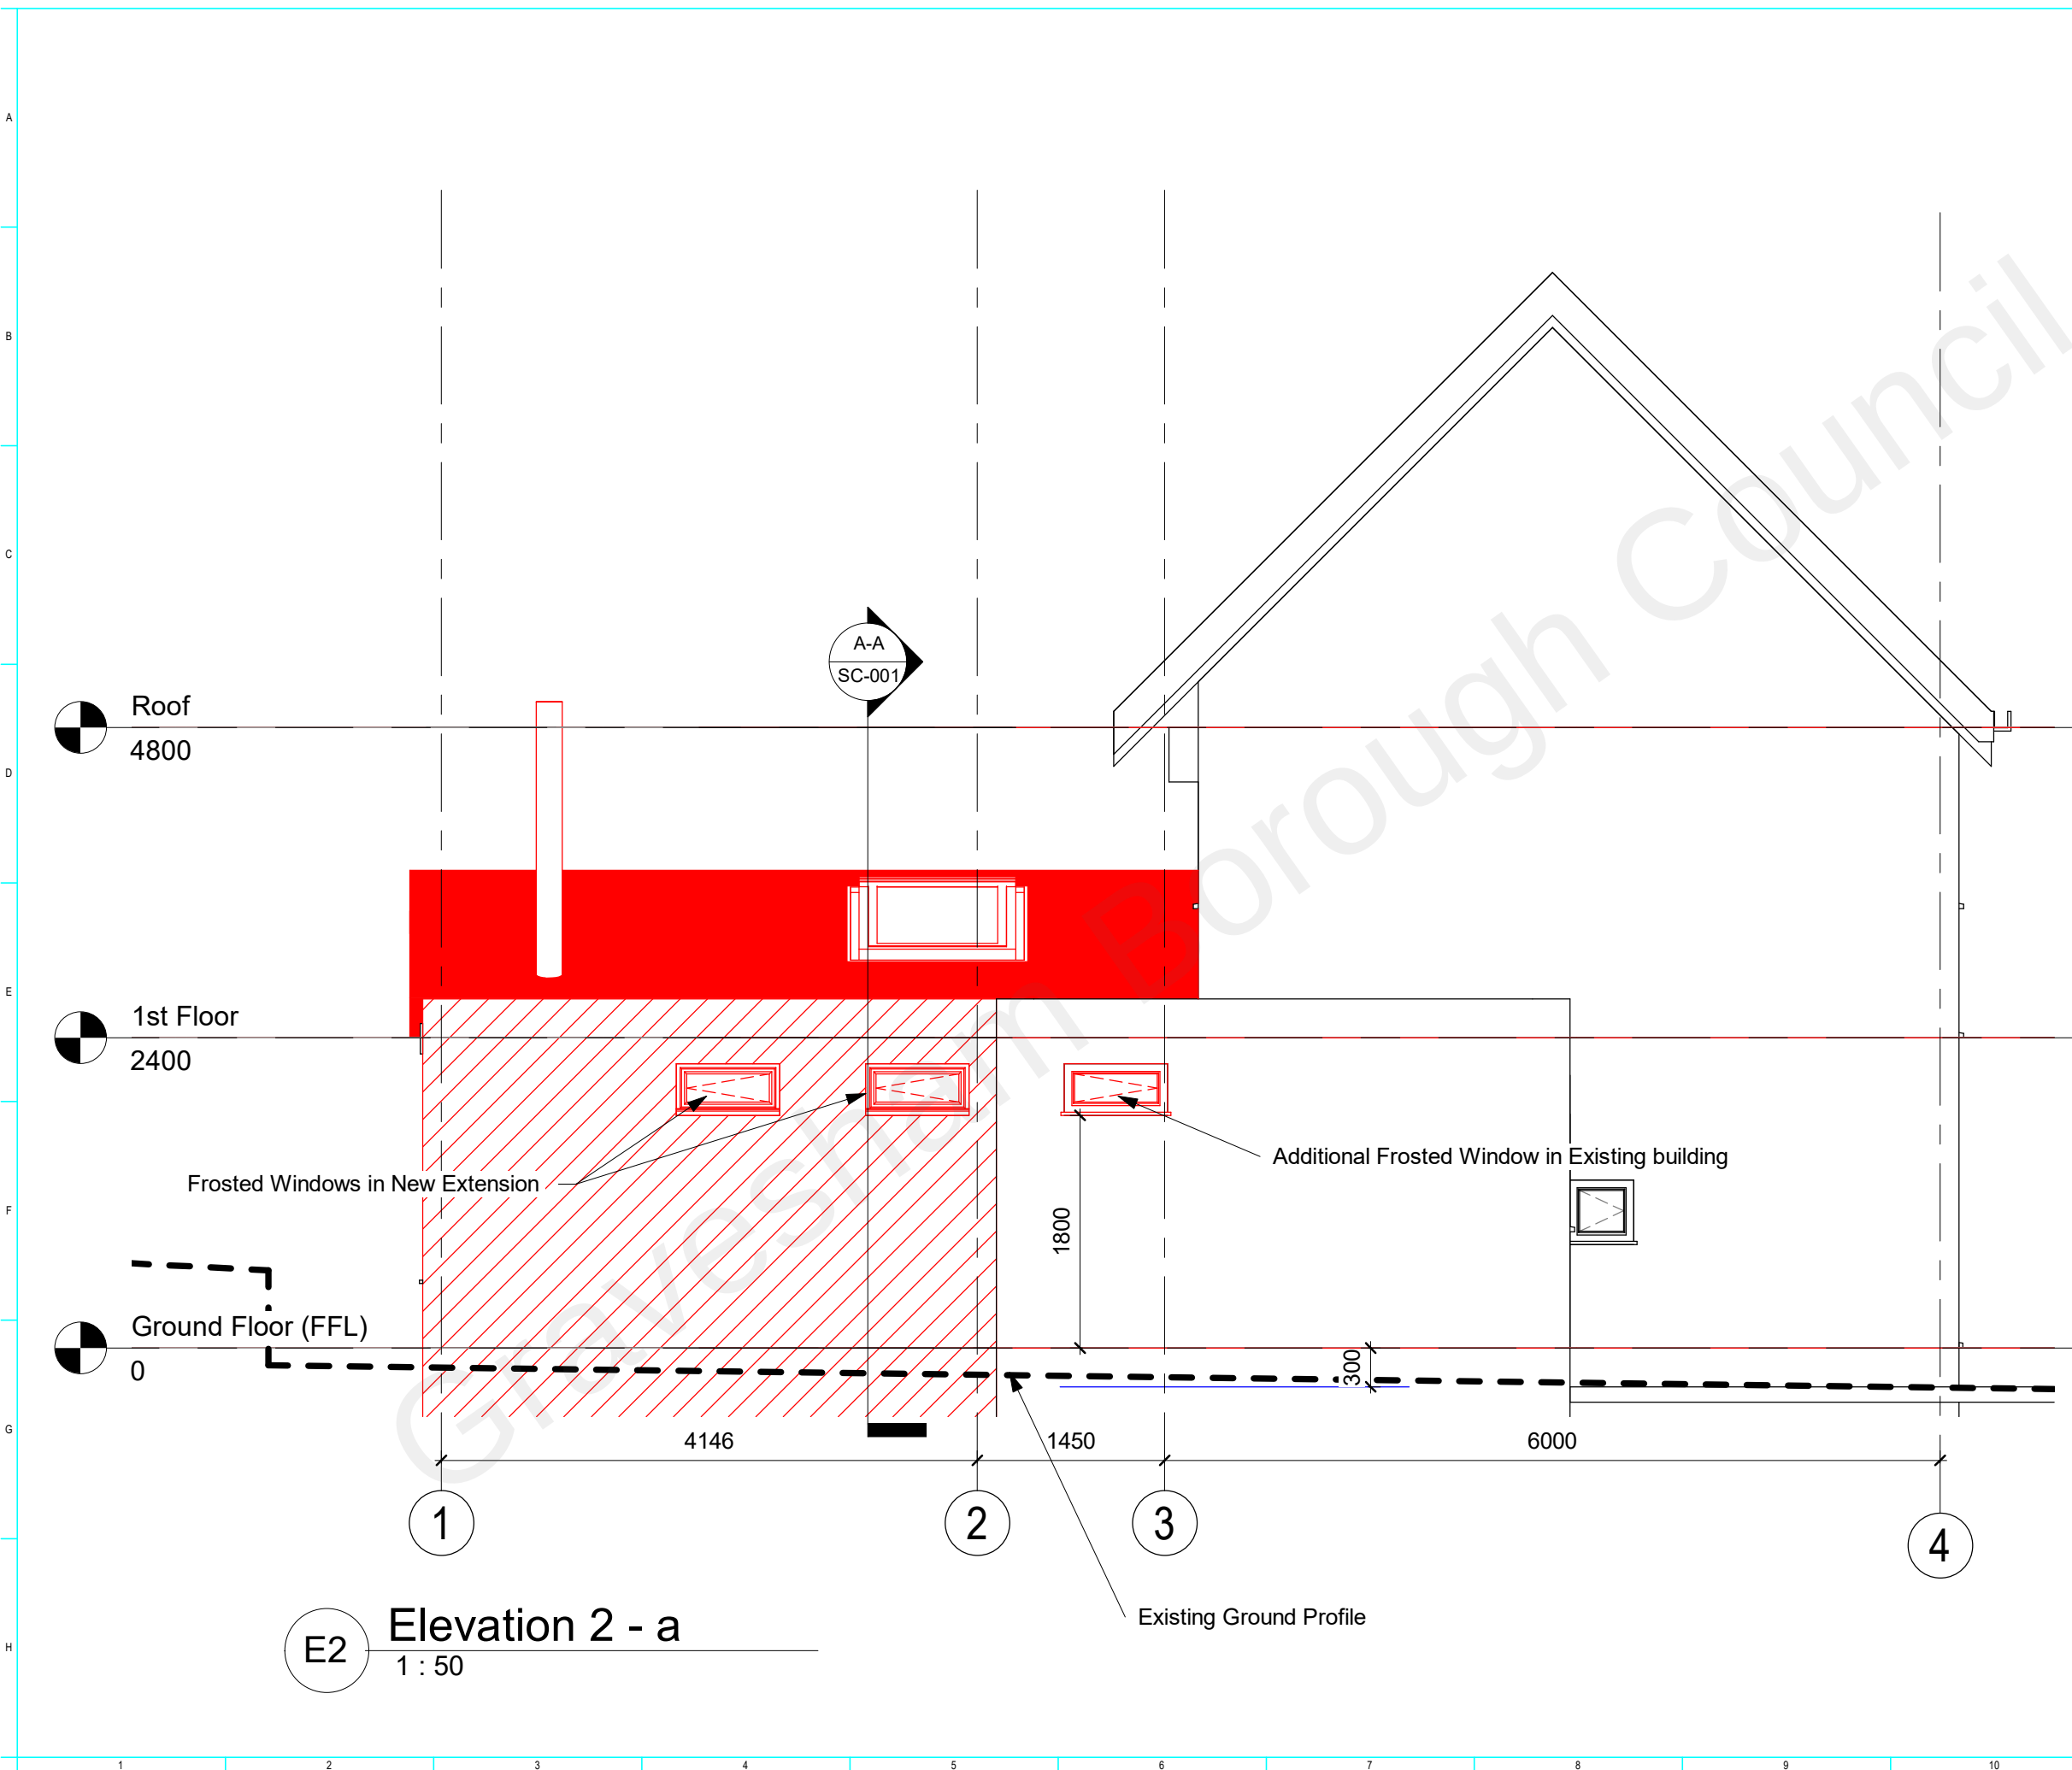

|     |                                   |              |            |
|-----|-----------------------------------|--------------|------------|
| P01 | For Prior Permission Application. | TT           | 19/06/2022 |
| Rev | Comments                          | Drw/Chk/Auth | Date       |

Project  
*77 Jubilee Crescent*

Drawing  
*Elevation 2 - a  
For Prior Permission Application*

|                                                |                        |
|------------------------------------------------|------------------------|
| Purpose of Issue                               | Status                 |
| Client Project Number<br><i>Project Number</i> | Scale<br><i>1 : 50</i> |
| Drawing Sheet Size<br><i>A3</i>                | Sheet Number           |

|                                      |                    |
|--------------------------------------|--------------------|
| Drawing Number<br><i>A100-EL-002</i> | Rev.<br><i>P01</i> |
|--------------------------------------|--------------------|

File Path:

0 500 1000 2000 3000 4000 5000mm Scale 1:50