


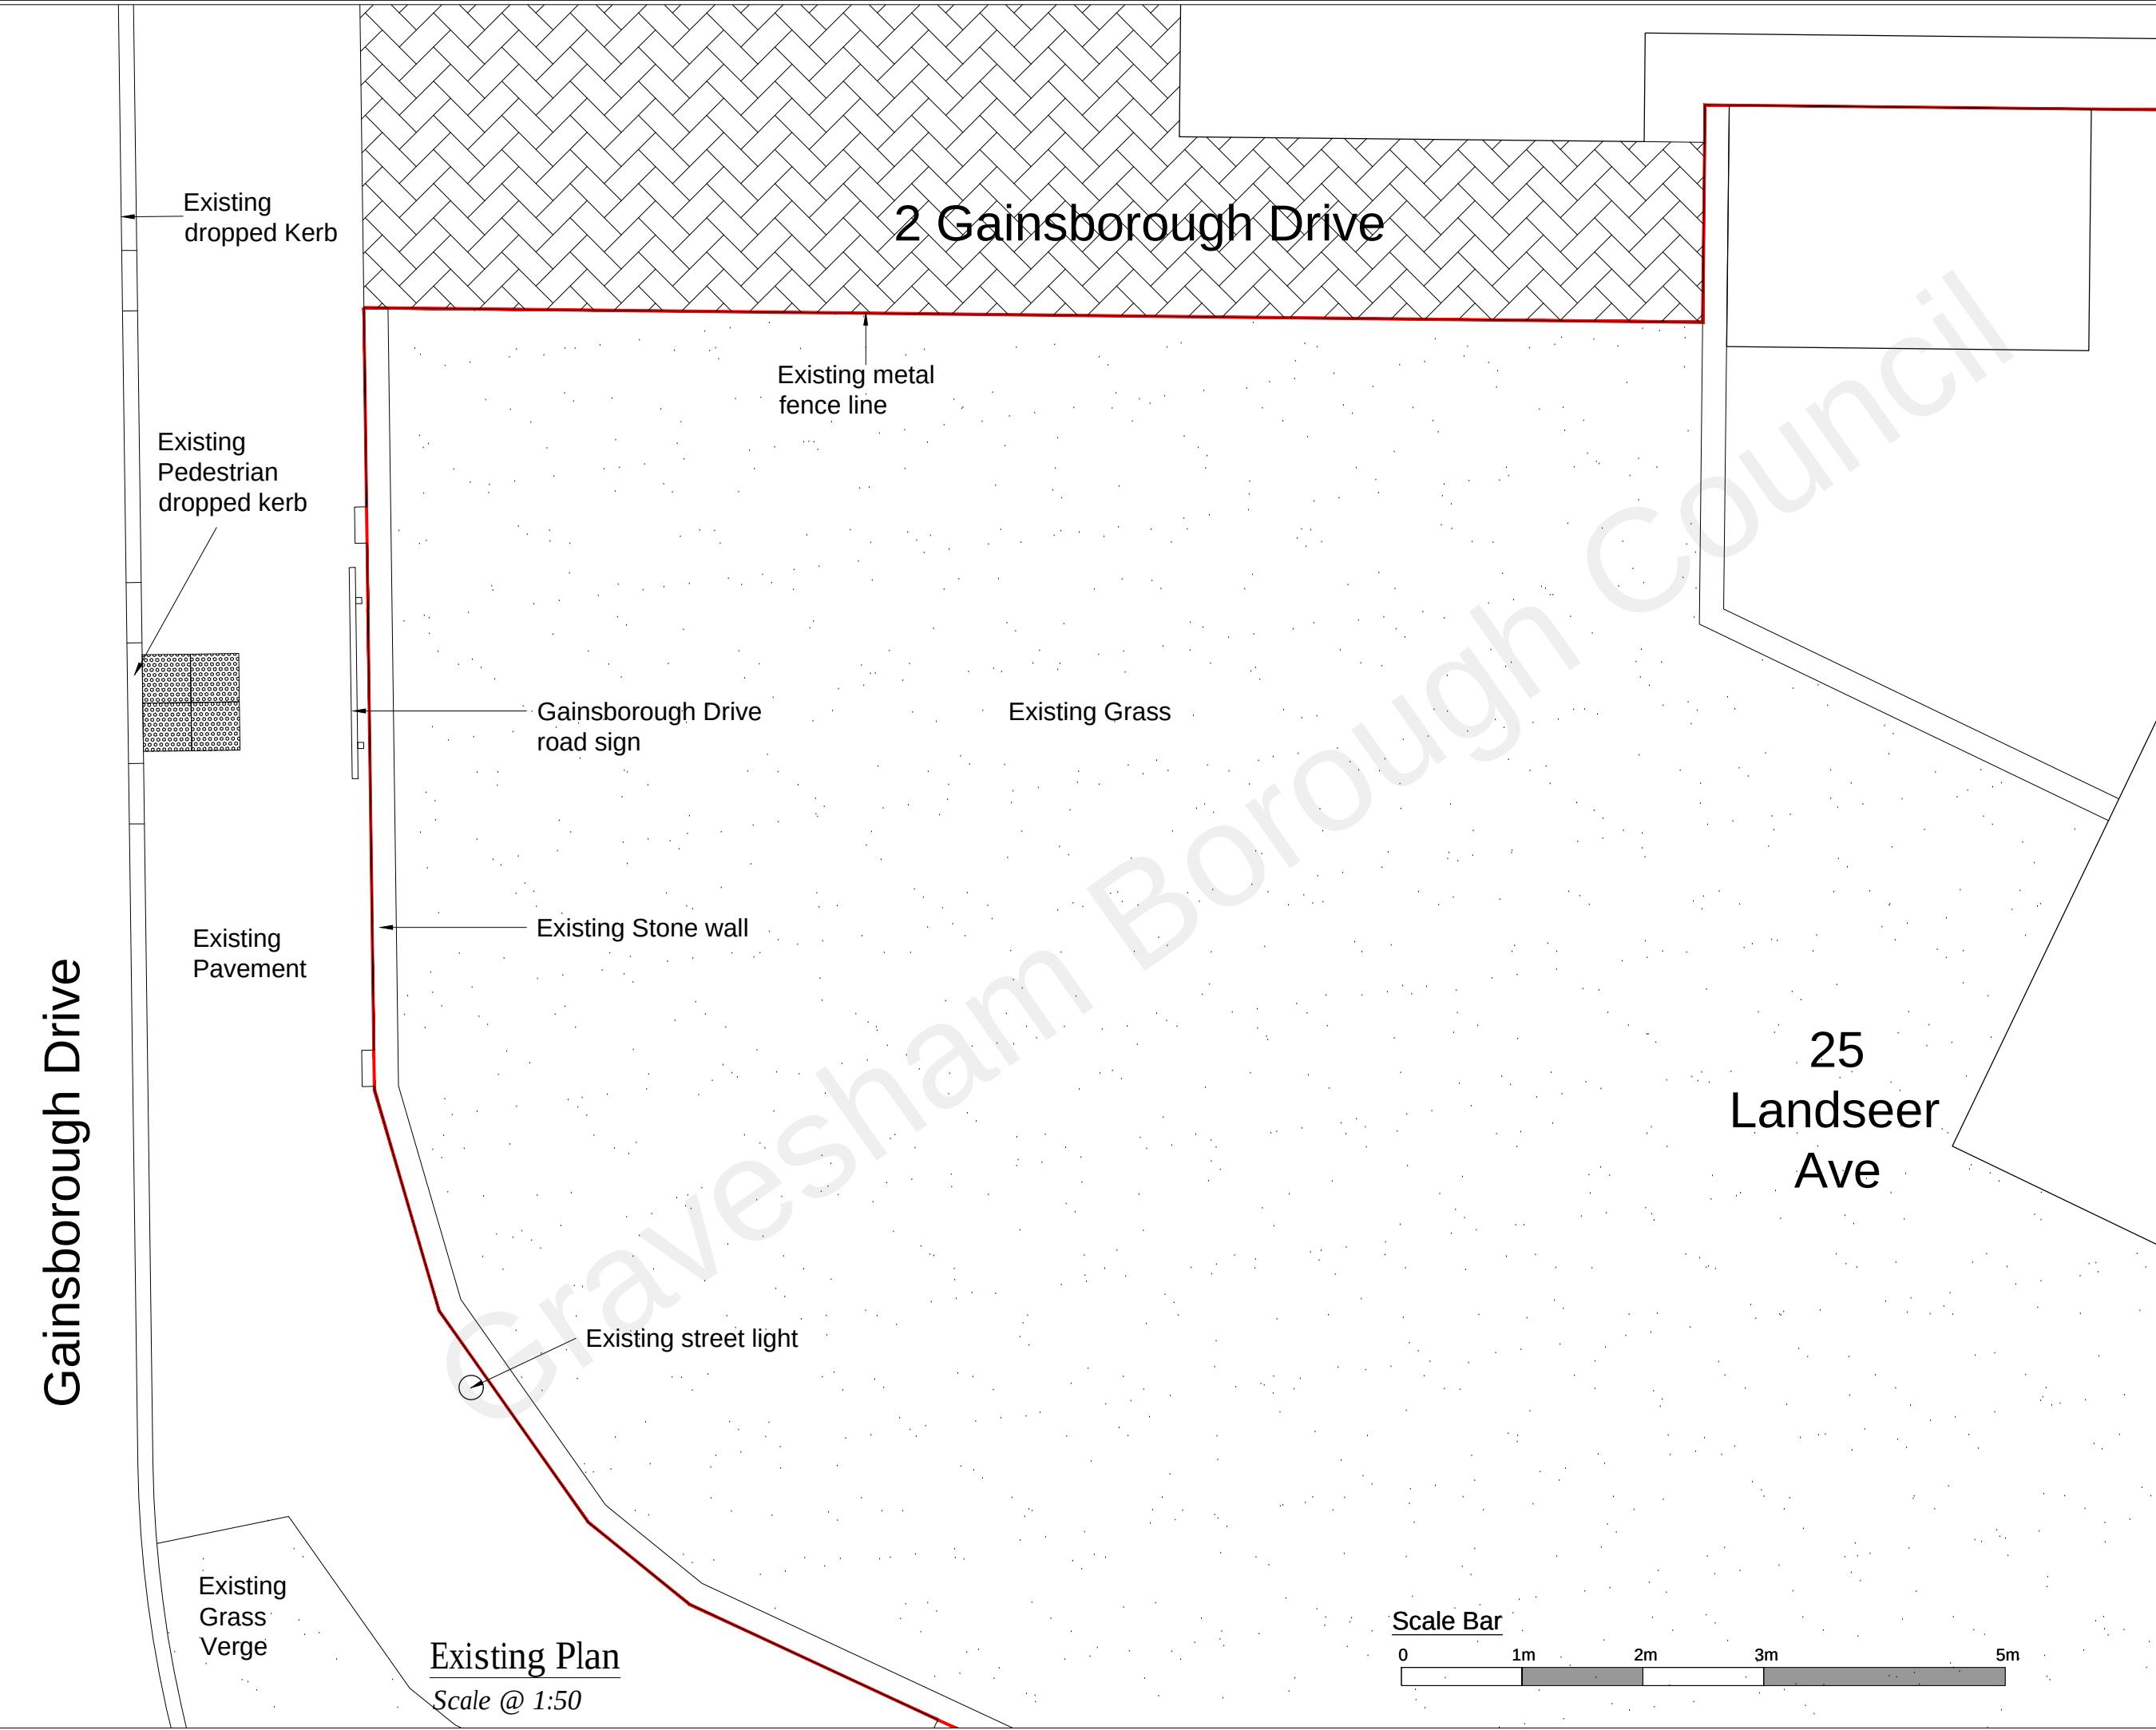

**General Notes**  
This drawing is to be read in conjunction with all relevant design team specifications and drawings.  
All dimensions are to be checked on site prior to commencement of work any discrepancies reported to the Project Architect.  
All materials and components are to be handled, stored, protected, installed and finished strictly in accordance with the manufacturer's recommendations.  
© copyright SILVER JETTY LIMITED

**Notes:**


**Site Boundary**

Gainsborough Drive

2 Gainsborough Drive

25  
Landseer  
Ave

Existing Plan  
Scale @ 1:50

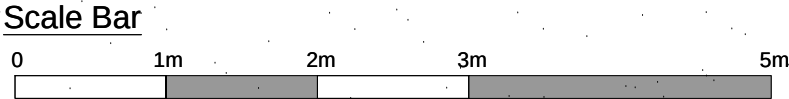

|                                                           |            |                |          |
|-----------------------------------------------------------|------------|----------------|----------|
| P1                                                        | 23.03.2022 | Planning Issue | CJB      |
| REV                                                       | DATE       | DESCRIPTION    | INITIALS |
| Angela Bowie                                              |            |                |          |
| Dropped kerb - 25 Landseer Avenue                         |            |                |          |
| 25 Landseer Avenue<br>Northfleet<br>Gravesend<br>DA11 8NN |            |                |          |
| Existing Plan                                             |            |                |          |
| 1:50 @ A3                                                 |            |                |          |
| P-010                                                     | P1         | CJB            | JA       |
| 23.03.2022                                                | JA         | PLANNING       |          |