
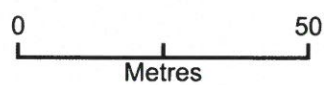


Willow Platt

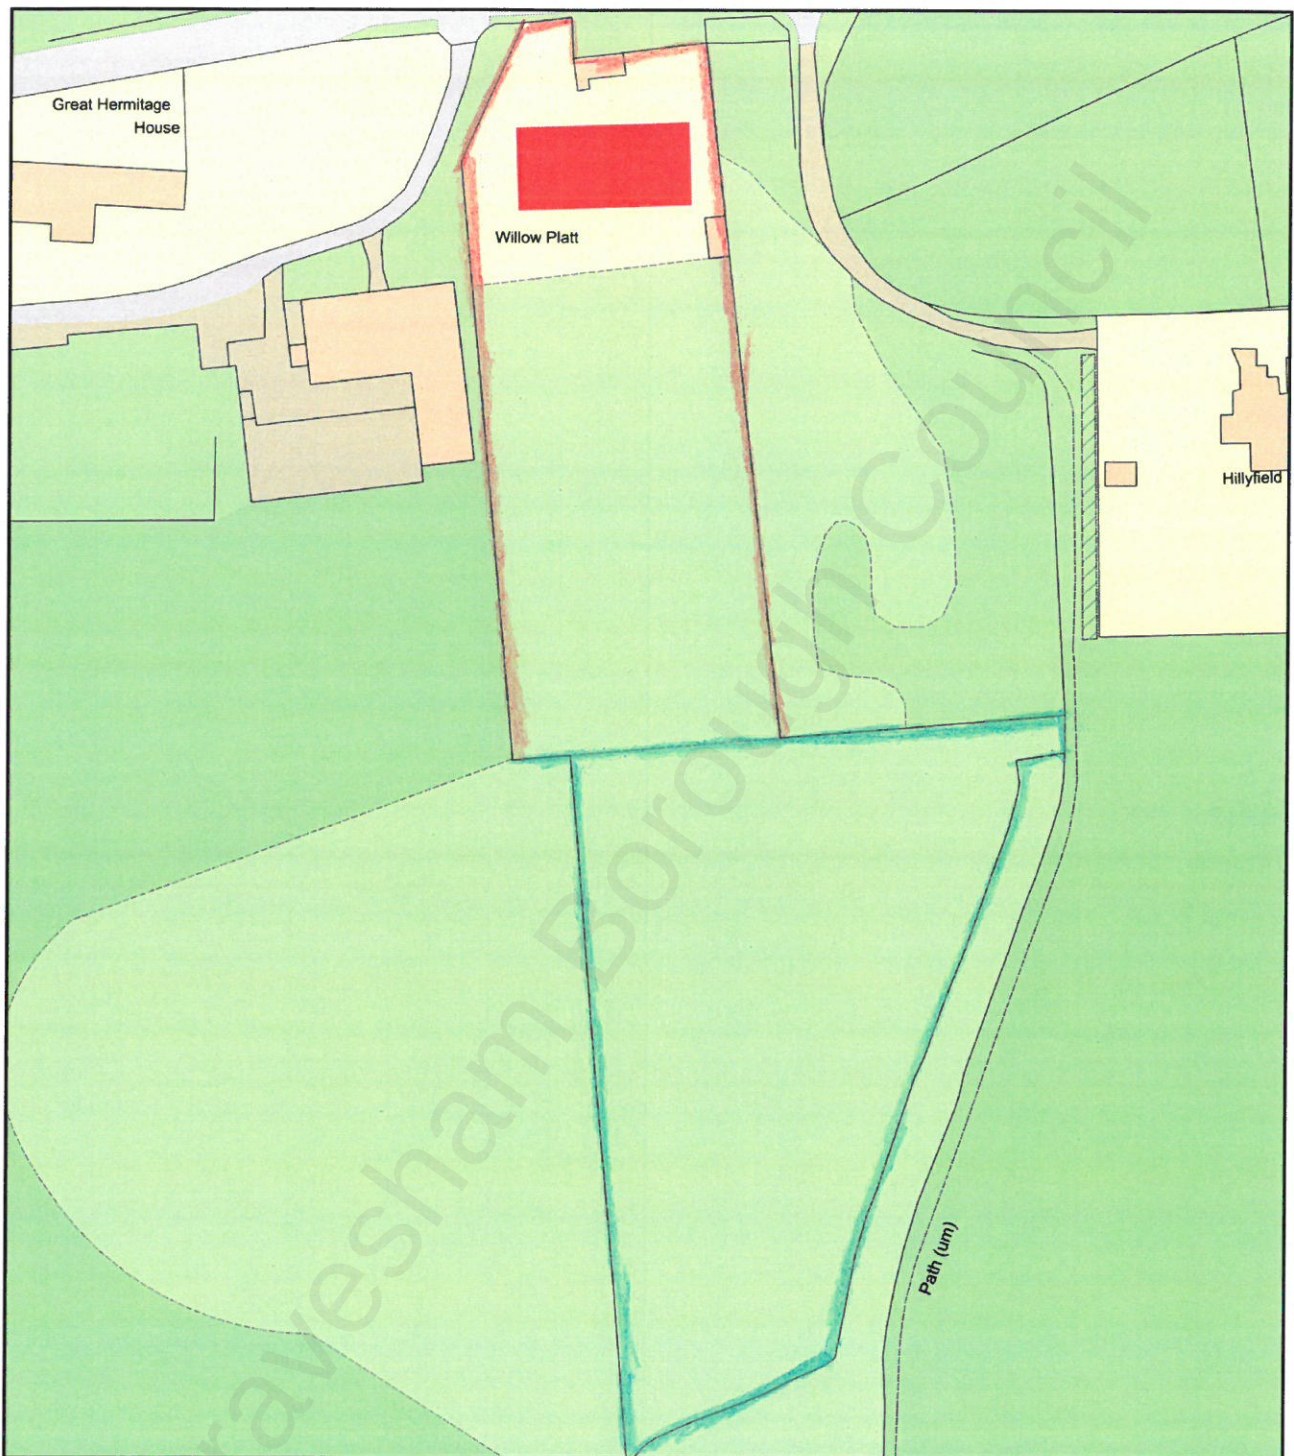

Plan Produced for: Keith & Trevor Sinclair
Date Produced: 28 Dec 2021
Plan Reference Number: TQRQM21362123126169
Scale: 1:1250 @ A4