




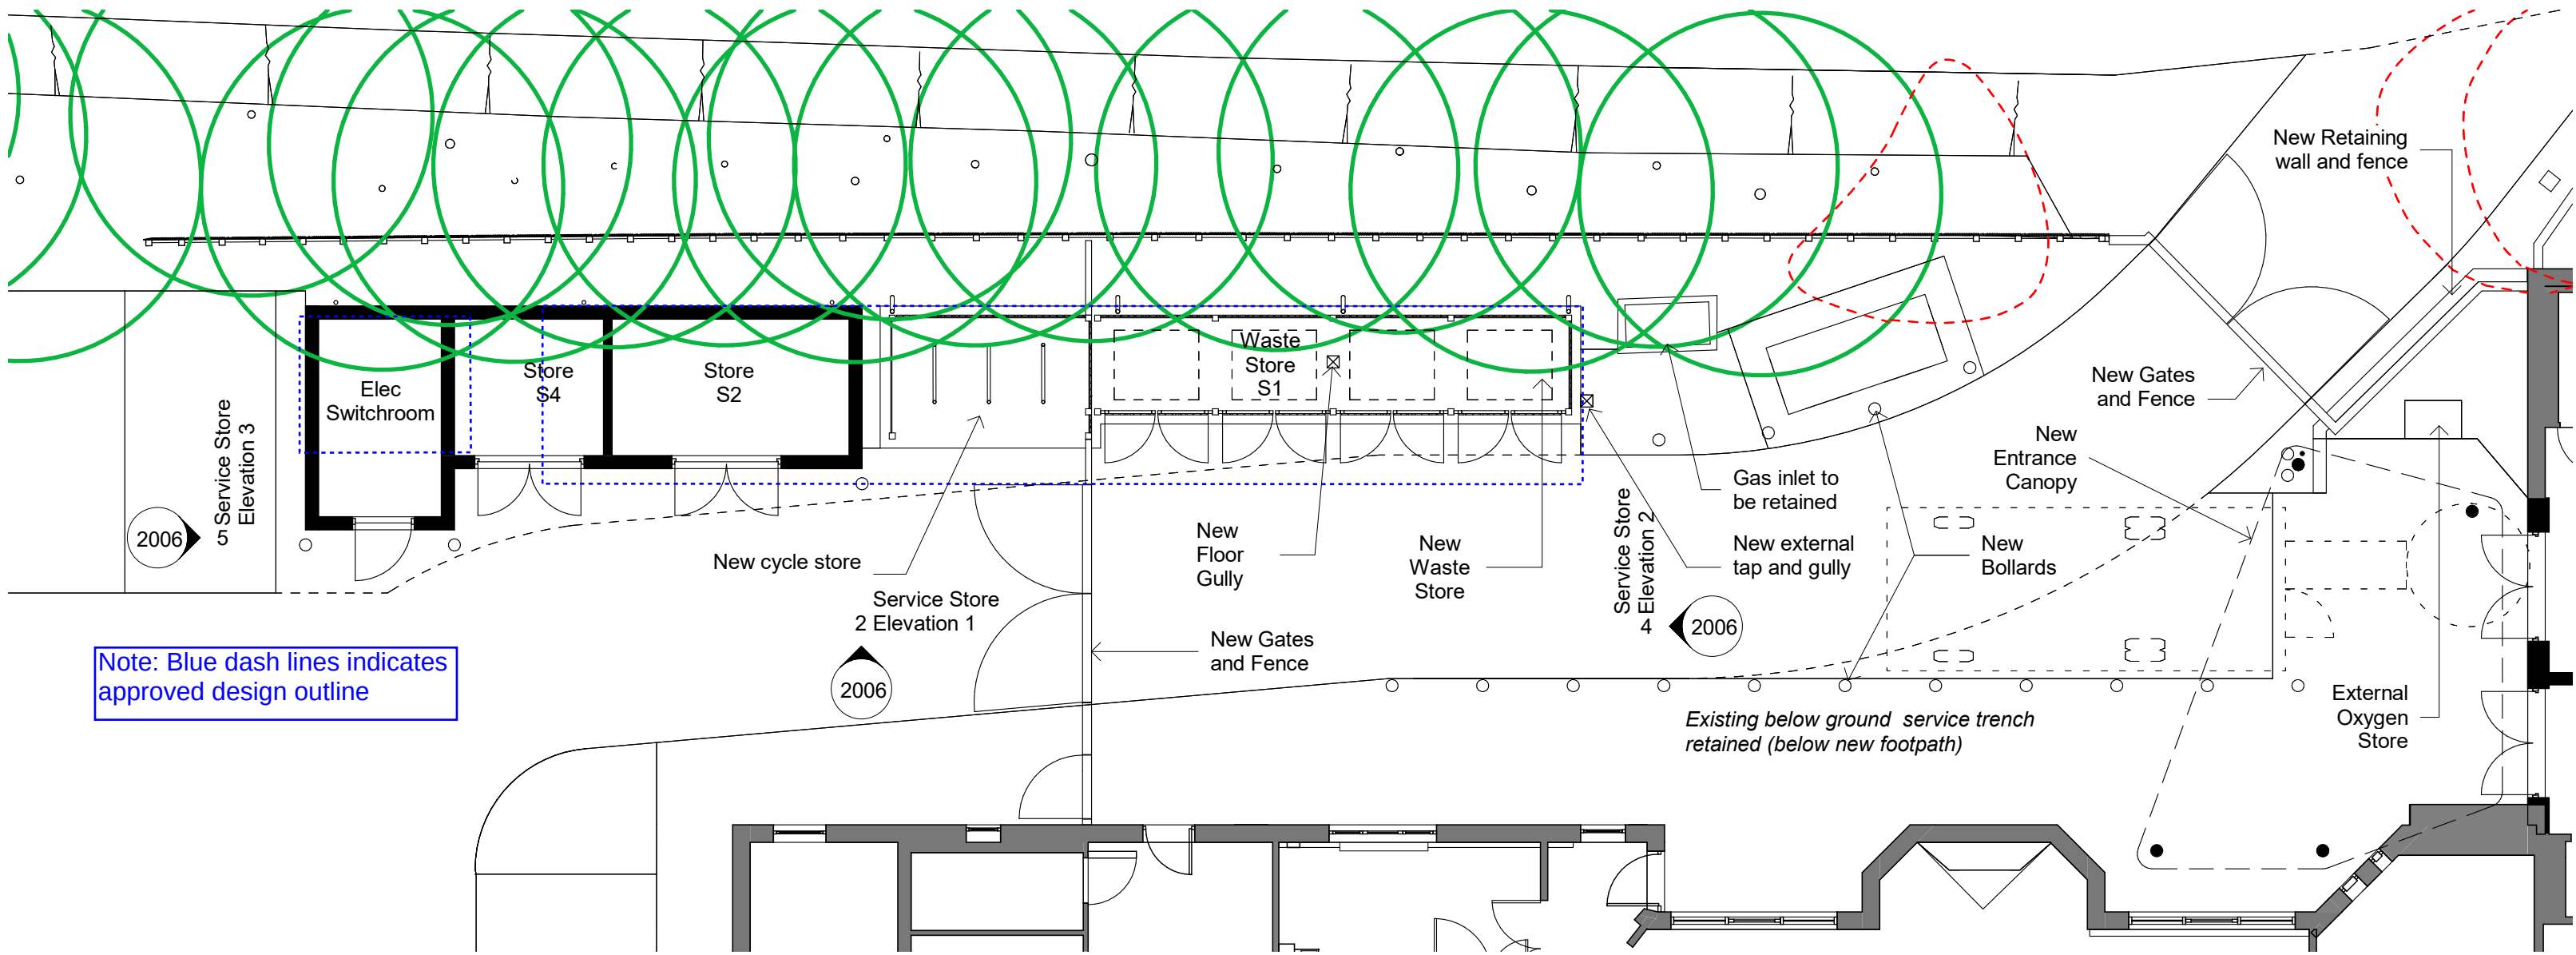


1 Service Store Plan
1 : 100

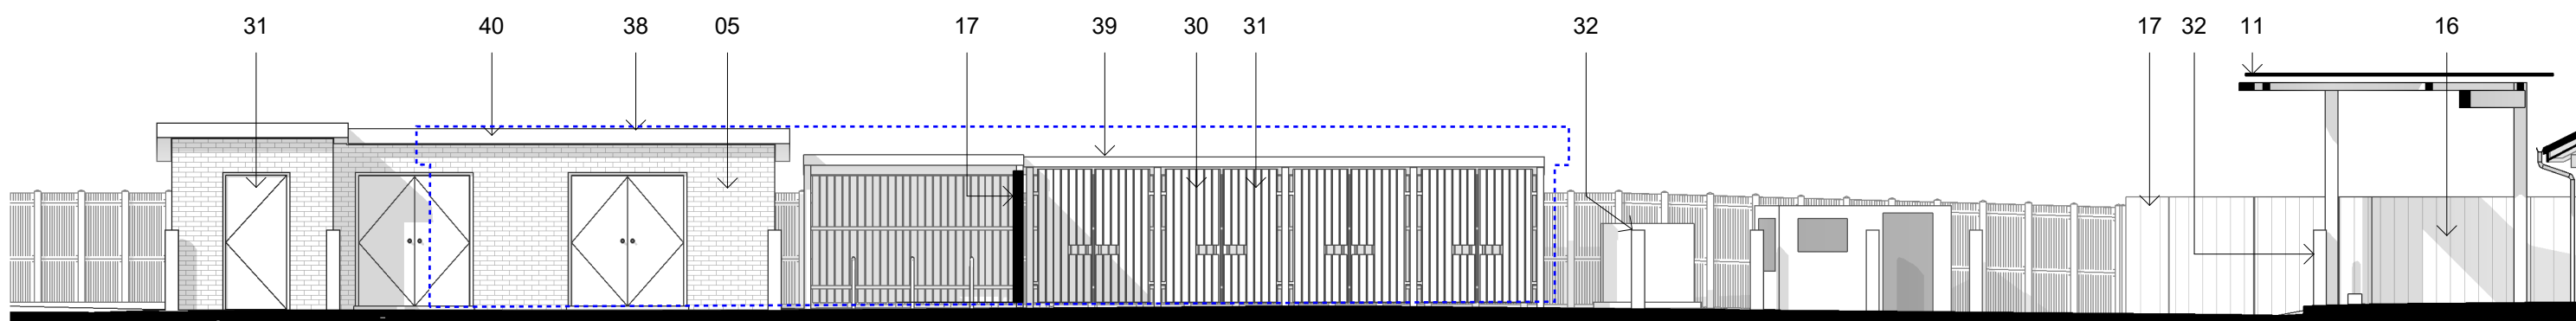


2 Service Store Elevation 1
1 : 100

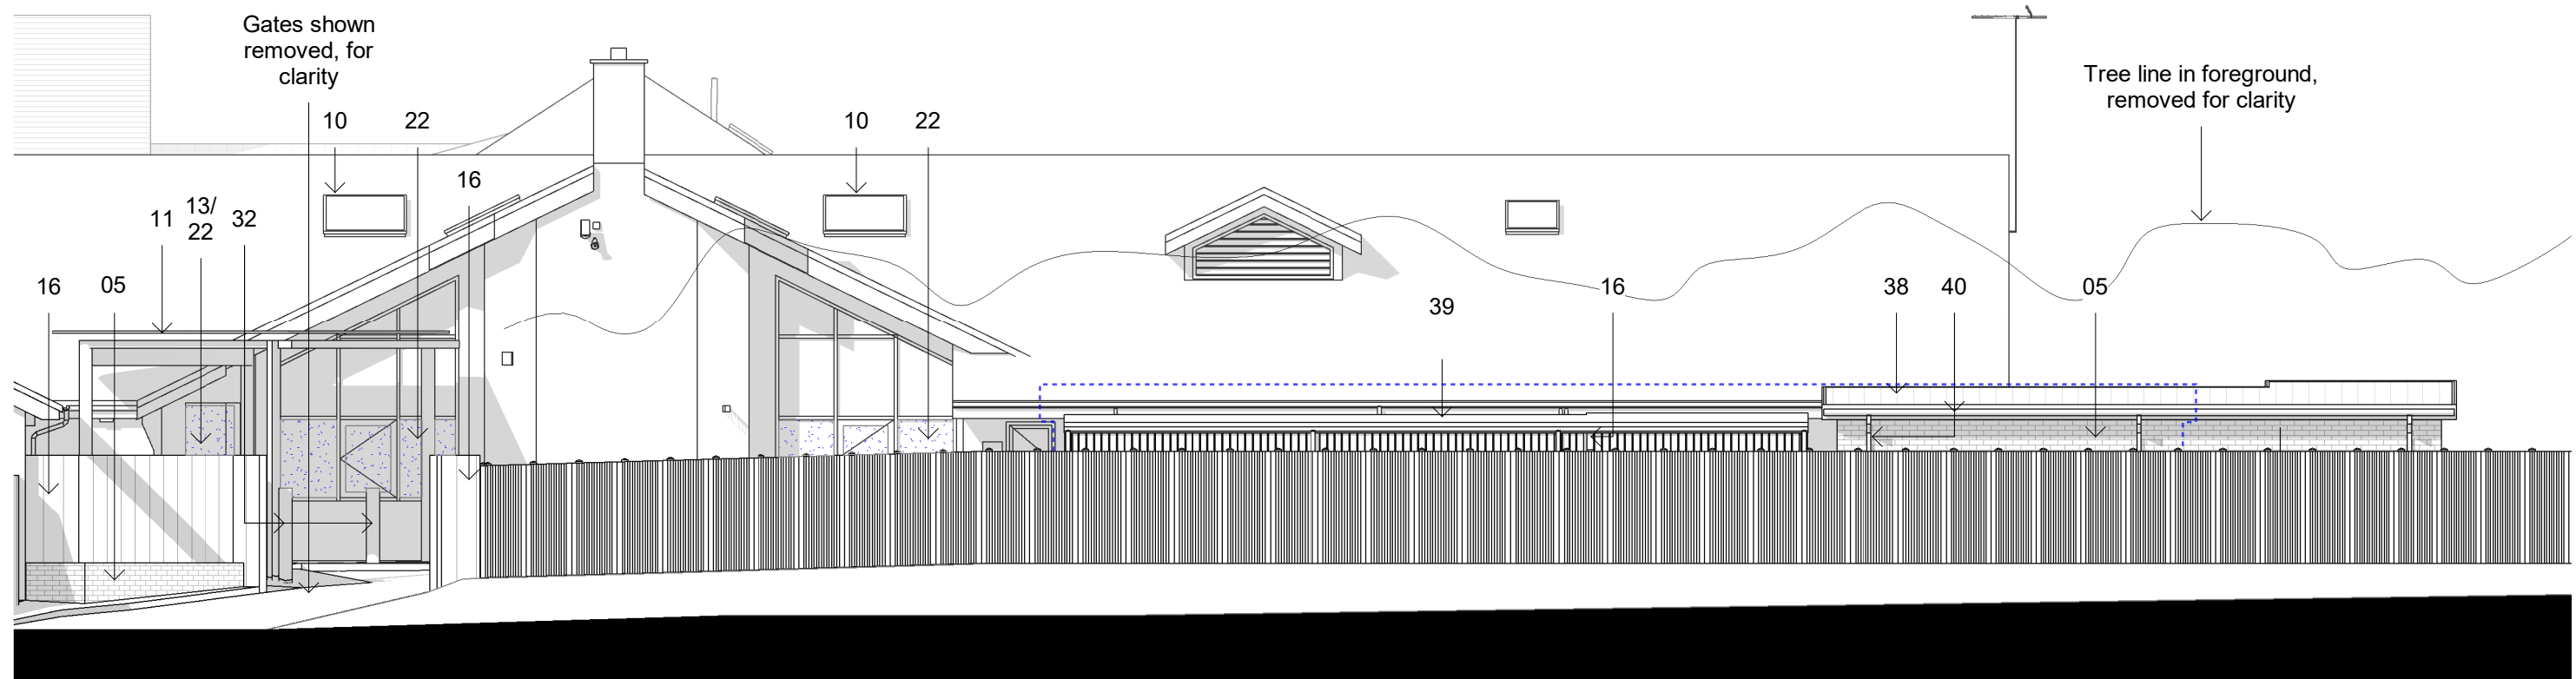

3 Service Store Elevation 4
1 : 100

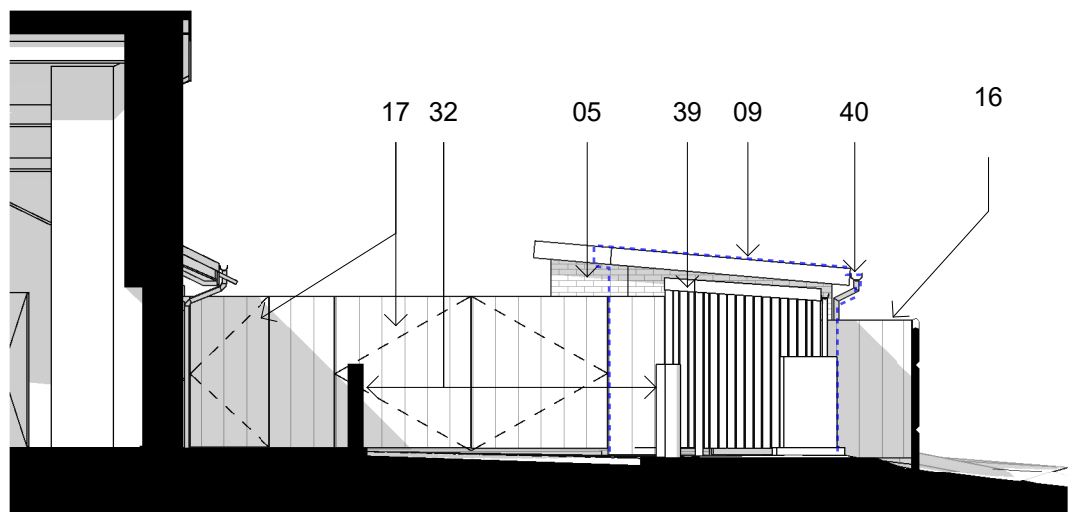


4 Service Store Elevation 2
1 : 100

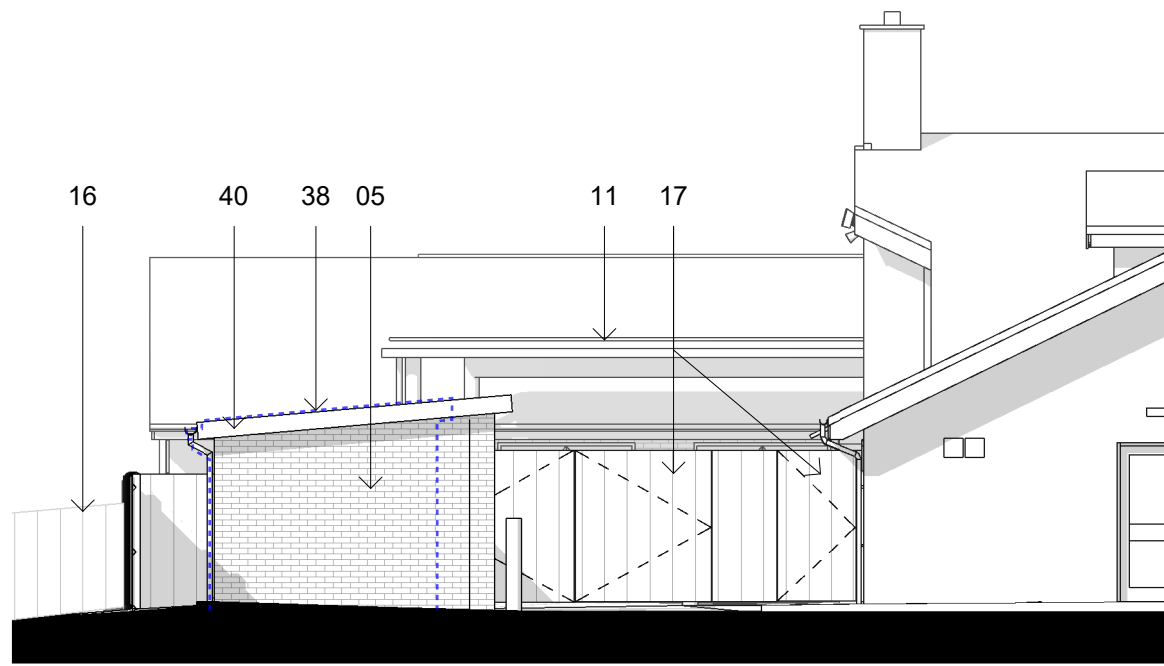


5 Service Store Elevation 3
1 : 100


Note: Blue dash lines indicates approved design outline

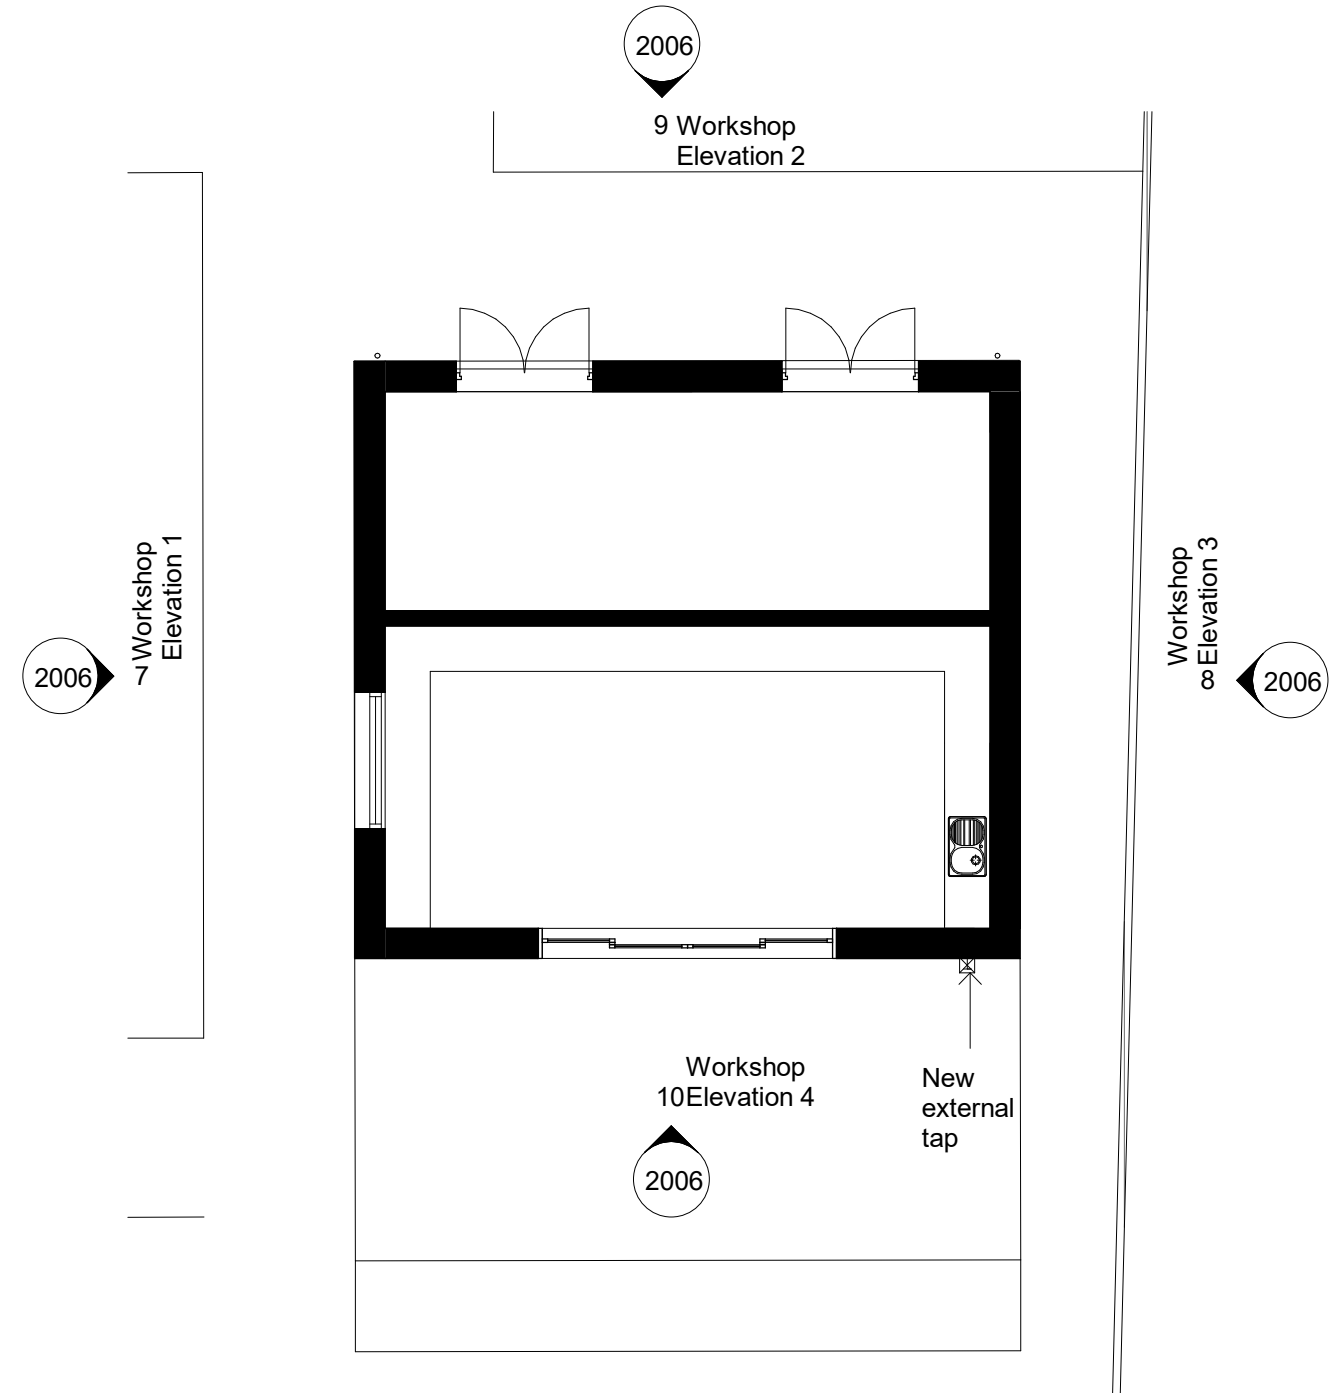


6 Workshop & Store Plan
1 : 100

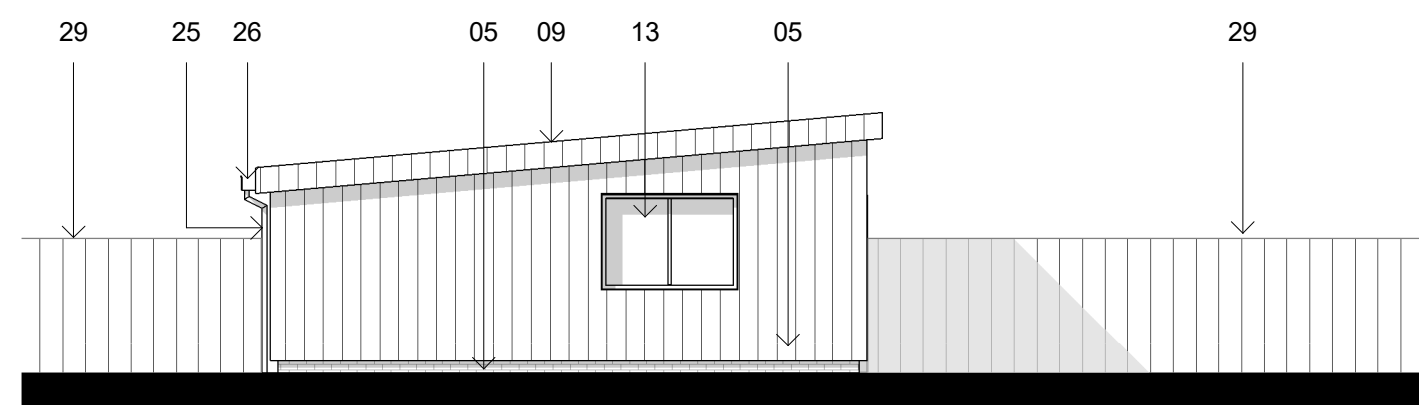


7 Workshop Elevation 1
1 : 100

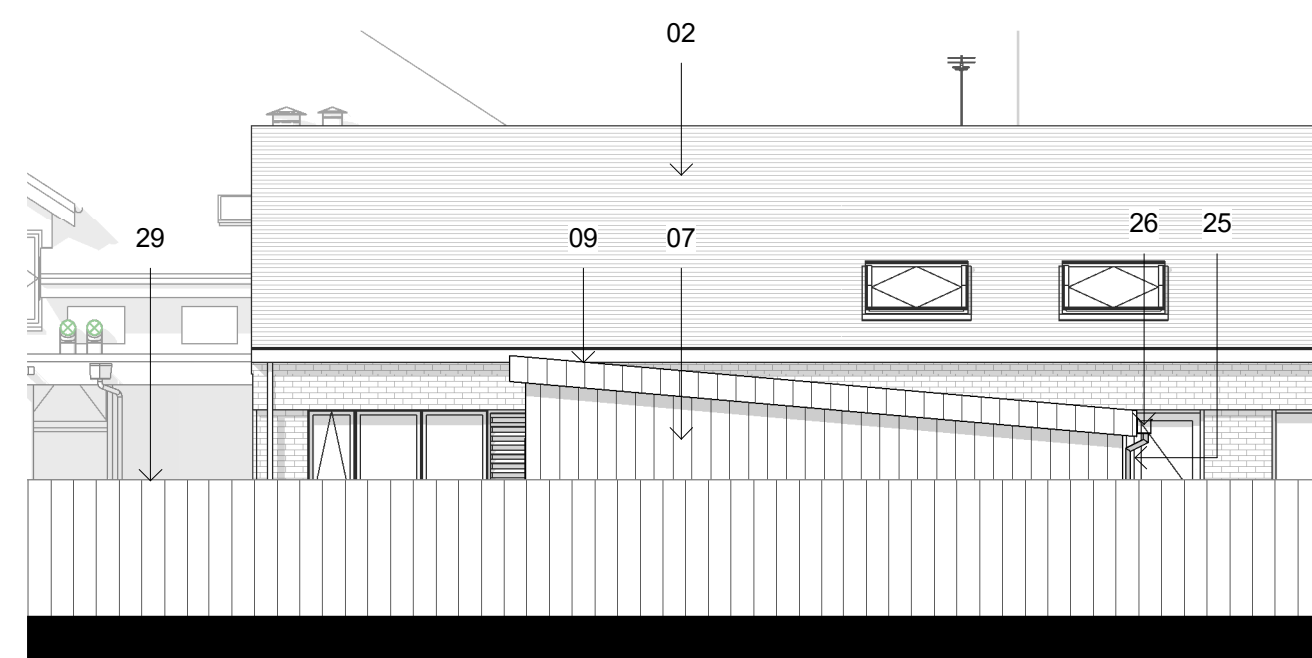

8 Workshop Elevation 3
1 : 100

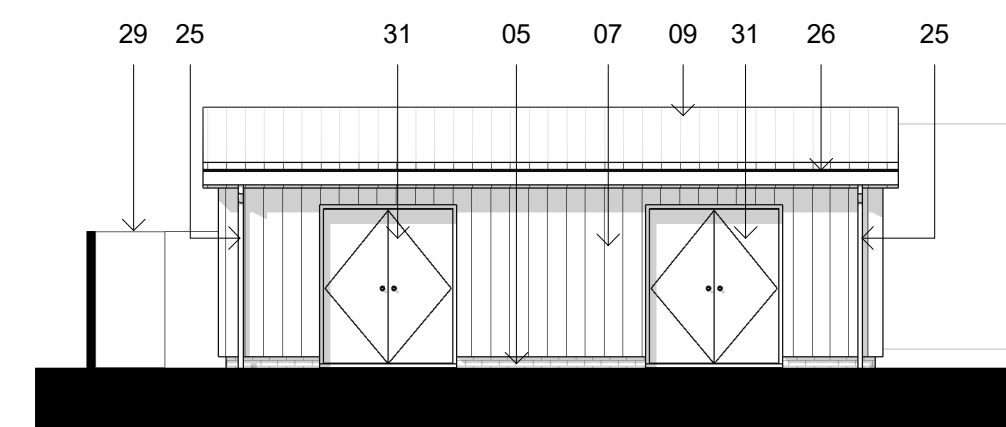

9 Workshop Elevation 2
1 : 100

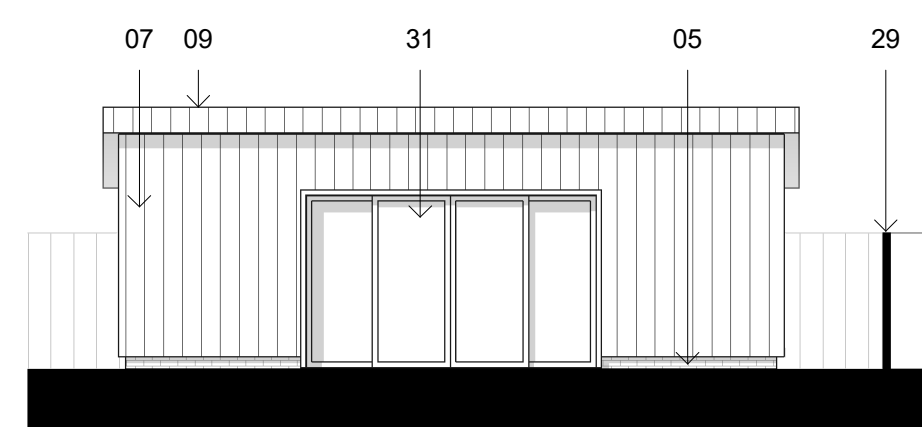

10 Workshop Elevation 4
1 : 100

This drawing is not to be scaled. The architect is to be informed of any errors before work proceeds. The general contractor is responsible for checking all dimensions.



Notes

Legend

- Proposed Out Patient Extension
- Proposed In Patient Extension
- Proposed 'Link'
- Proposed Plant Area & Fire Escape Stair
- Brick type 1
- Brick type 2
- Cladding - Metal standing seam zinc
- Roof type 1 - Tiles
- Roof type 2 - Metal standing seam zinc
- New roof lights
- New PPC glass canopy
- Windows/doors to IPU bedrooms - with acoustic air vents and access to garden
- New glazed doors/windows
- New vent extract grille
- Recessed brick panel
- New fencing
- New gate(s)
- Reception/ Nurses Station call point
- Existing cycle hoops (x3)
- Proposed Service Store Outbuilding
- Proposed Workshop & Storage Outbuilding
- New opaque glass/ film (to areas indicated/ shaded)
- New Automatic Opening Vent (smoke egress)
- Proposed louvres to plant room
- PPC Aluminium Rain Water Pipe
- PPC Aluminium Gutter
- Fire escape door
- PPC Aluminium window framing
- Boundary & edge treatment to landscape architect's design
- Waste Store doors
- Store / Workshop doors
- Bollards
- New Flat Roof
- Acoustic air vents (installed to existing walls)
- New glazed doors to bedroom
- New ventilation ductwork
- Relocated plant
- Roof type 3 - Single Ply membrane with applied standing seams
- Cycle and Waste Store - covered (metal roof), steel framed and clad with timber, complete with aluminium fascia/ soffits and rainwater goods.
- PVCu rainwater goods, fascia's and soffits.

P7	25/04/2023	Planning Amendment Issue	MB
P6	25/02/2022	Revised Draft Stage 3 Issue	MB
P5	09/11/2021	Planning S73 Application Issue	MB
P4	05/11/2021	Planning S73 Application Issue	MB
P3	17/07/2019	Planning Issue	NF
P2	27/06/2019	Issue for review & comment	NF
P1	26/06/2019	Issue for coordination	NF
Rev	Date	Description	Drwn



r h partnership architects
28 Foundry Street Brighton BN1 4AT
T 01273 645220
www.rhpartnership.co.uk
brighton@rhpartnership.co.uk

Project
Ellenor Hospice

Drawing
Service Stores & Workshop

Project
EH001-RHP-ZZ-XX-DR-A- 2006 P7

Scale(s)
1 : 100@A1

Status
Planning

Suitability
S2

0 1 2 3 4 5
Scale (metres) 1:100