


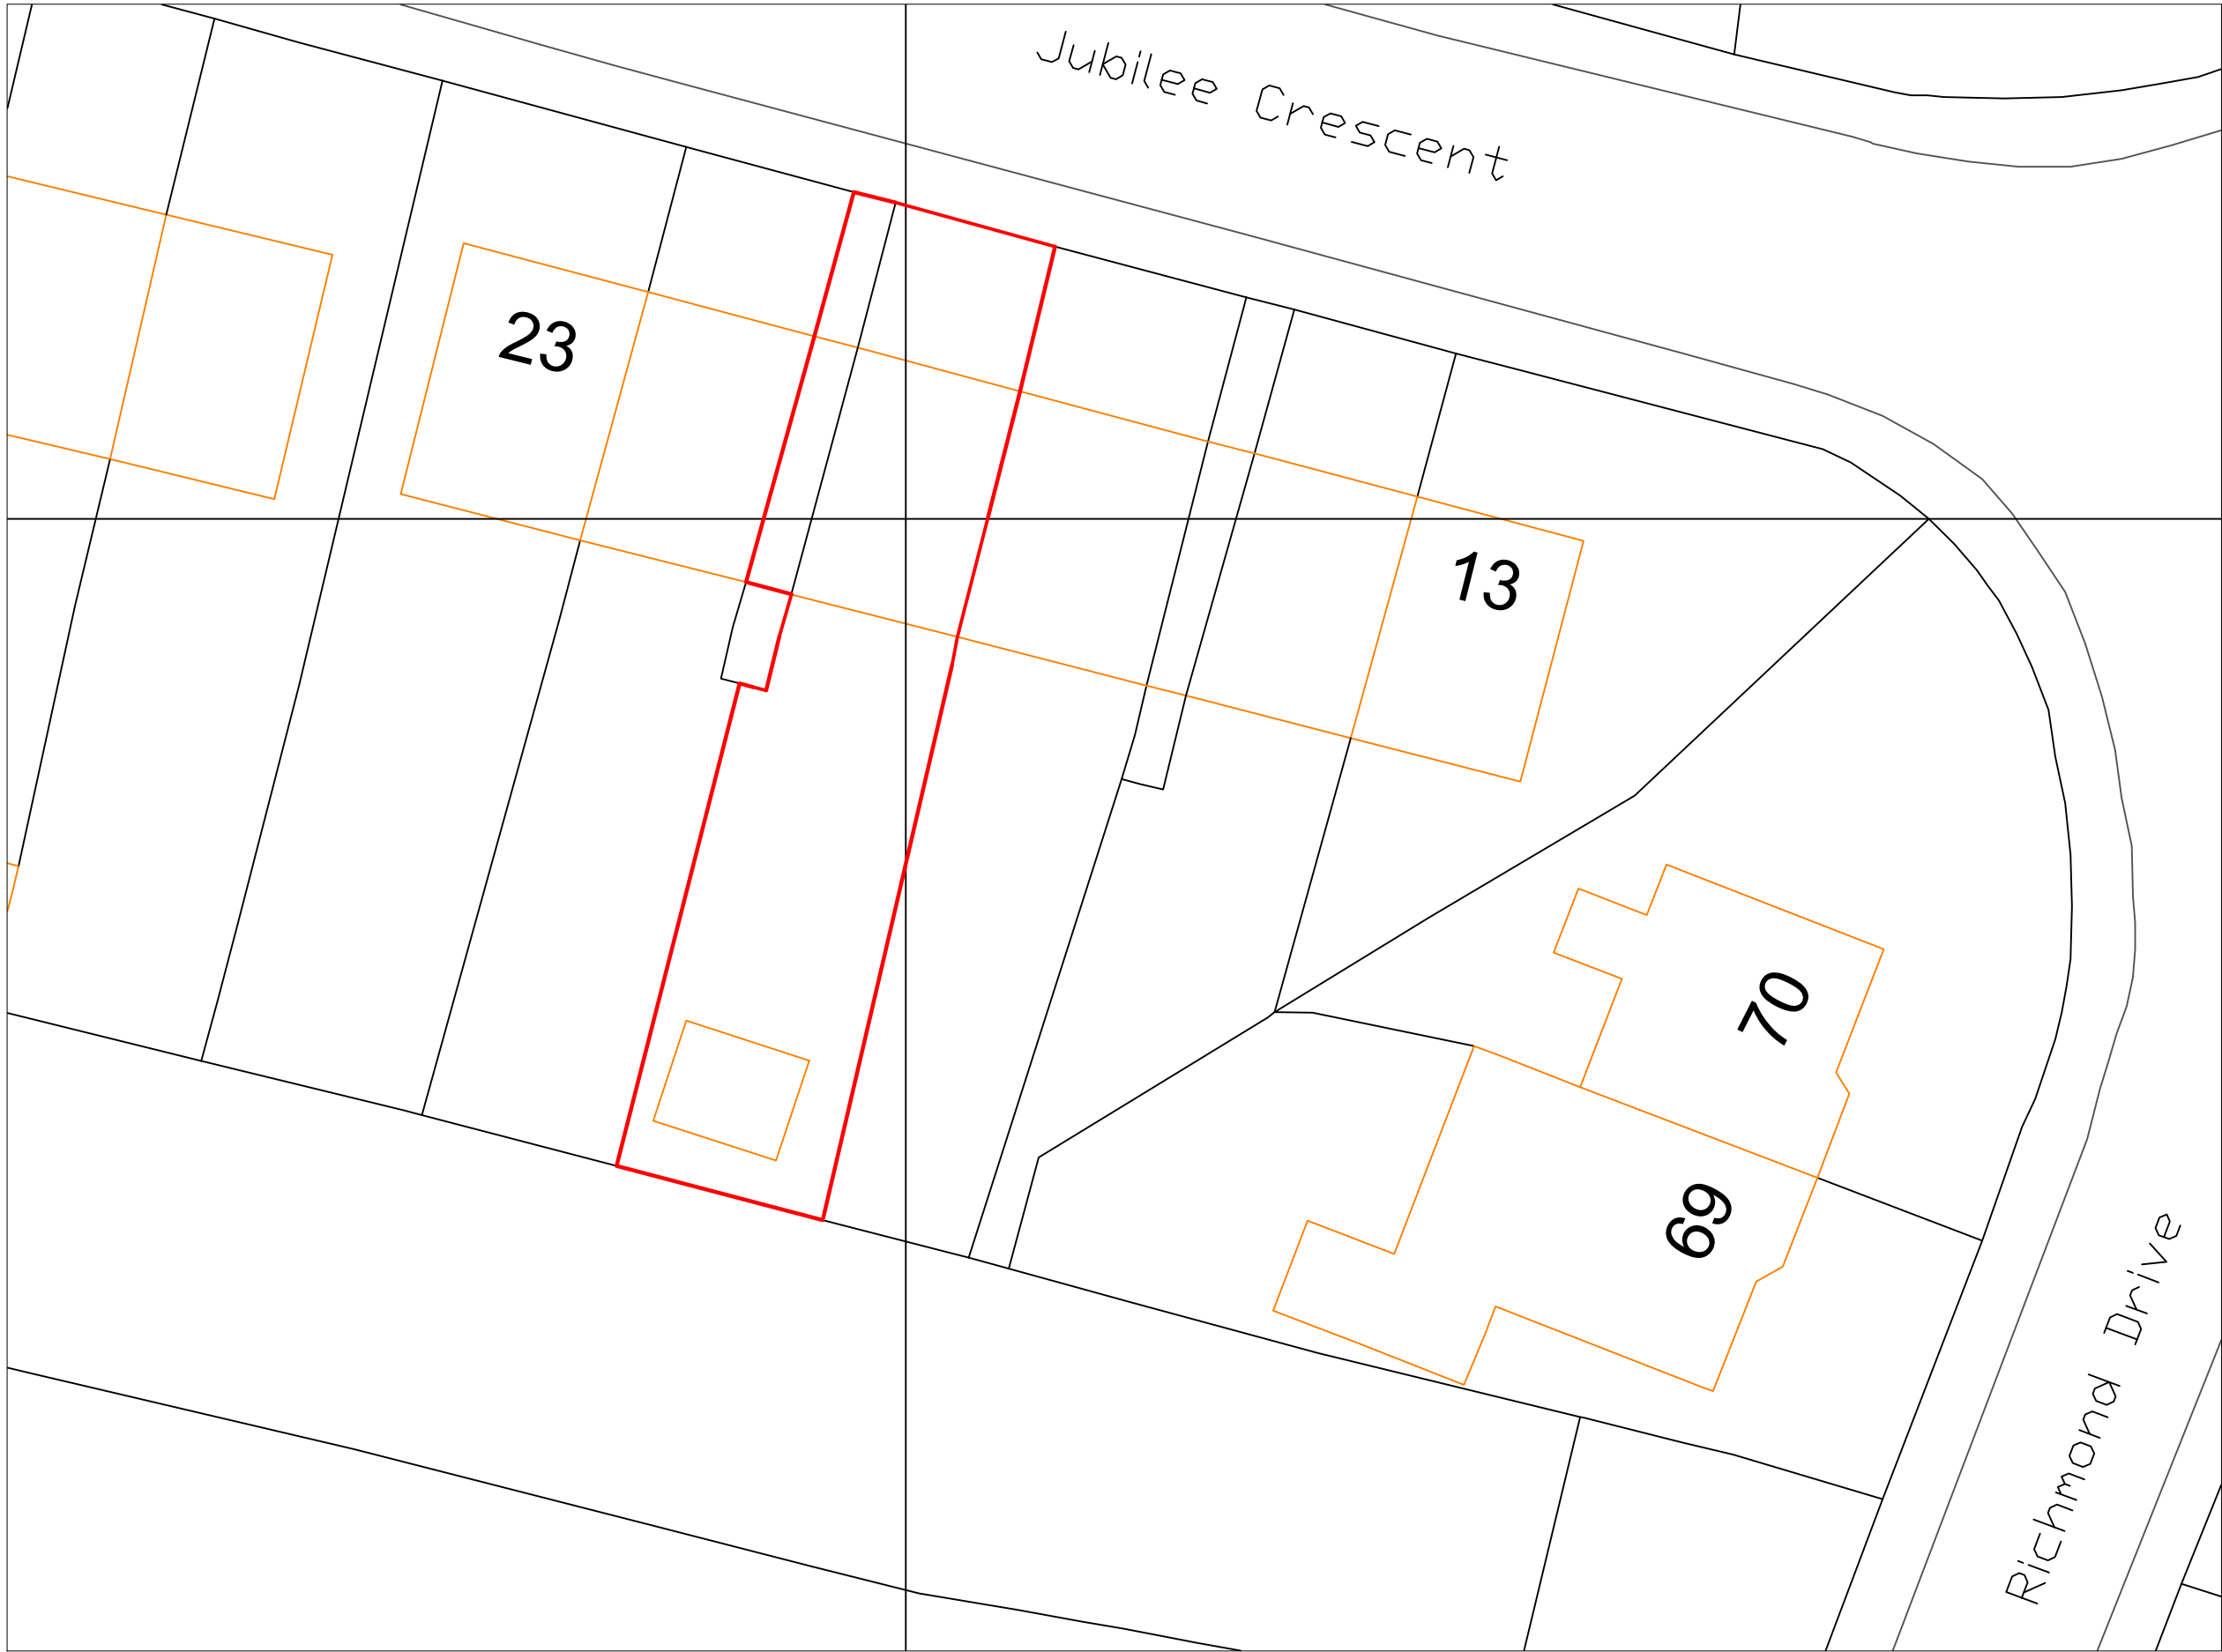

General Notes

Client:
MR ISAAC EDUSEI

Project Address:
19 JUBILEE CRESCENT
GRAVESEND
KENT
DA12 4JG

Drawing Title:
EXISTING BLOCKPLAN

Date:
30TH NOVEMBER 2024

Scale:
1:200@A3

Drawing No:
1