


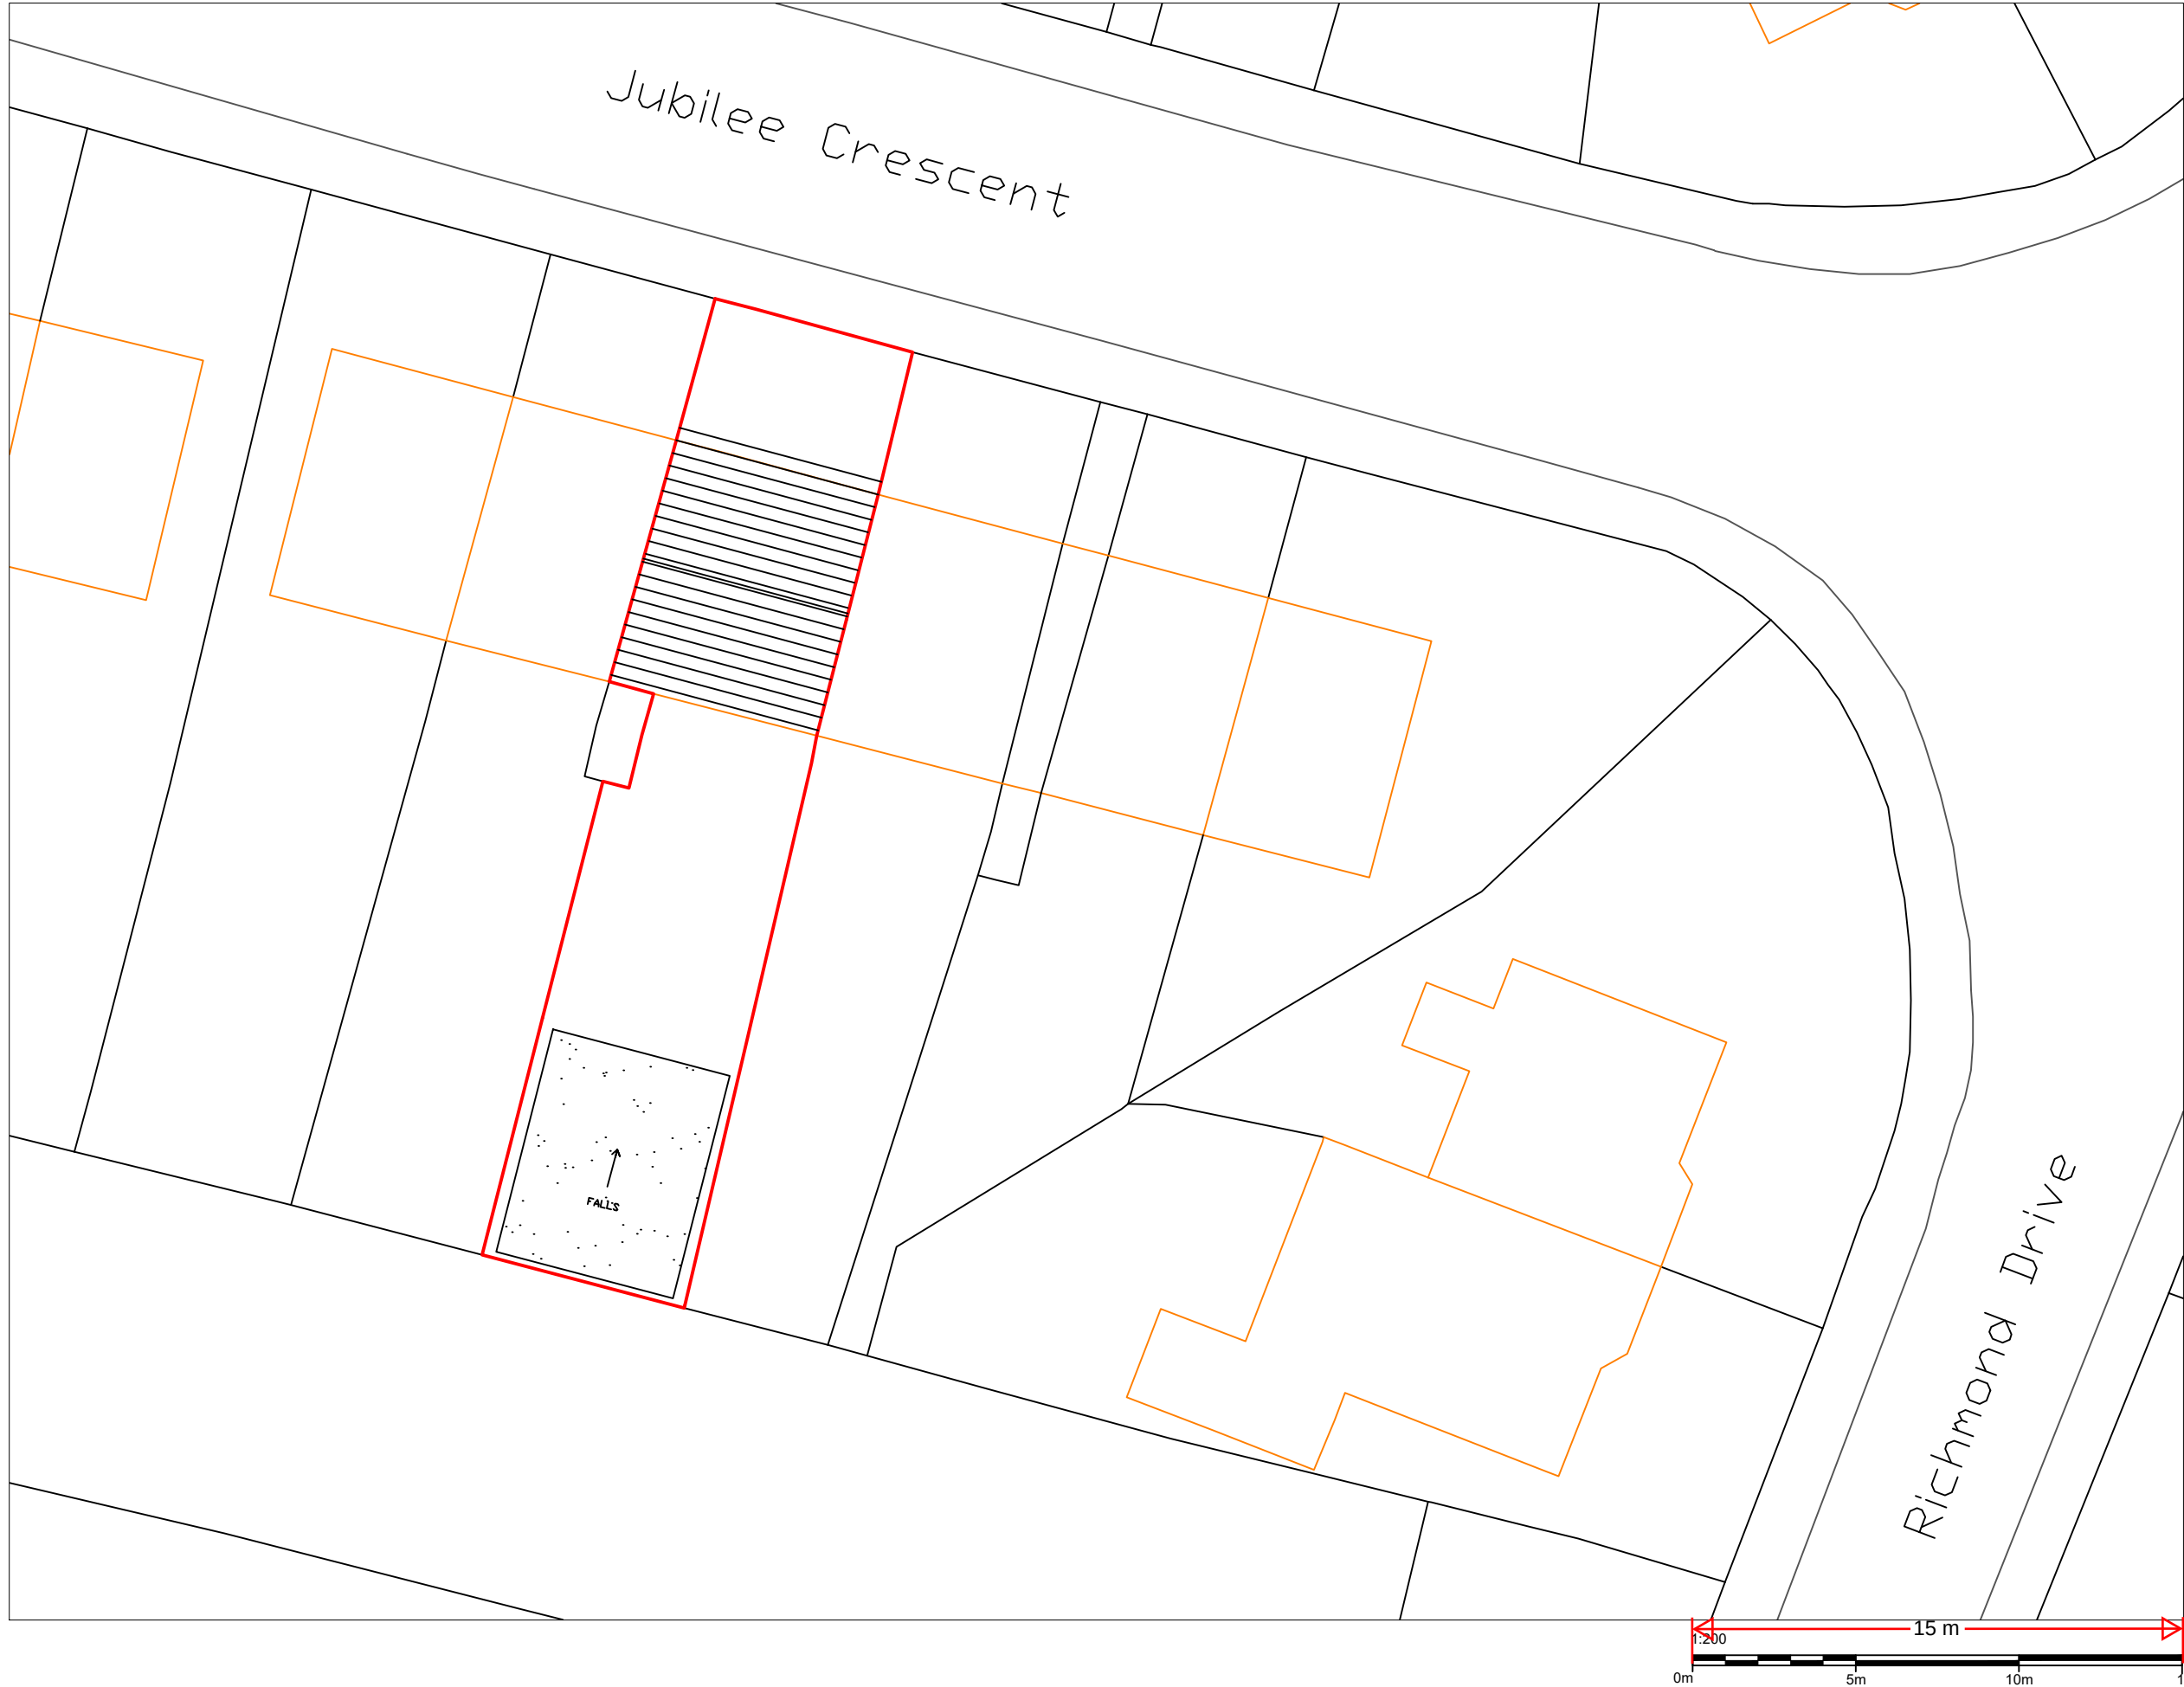

General Notes	
Client: MR ISAAC EDUSEI	
Project Address: 19 JUBILEE CRESCENT GRAVESEND KENT DA12 4JG	
Drawing Title: PROPOSED BLOCKPLAN	
Date: 30TH NOVEMBER 2024	
Scale: 1:200@A3	Drawing No: 2