



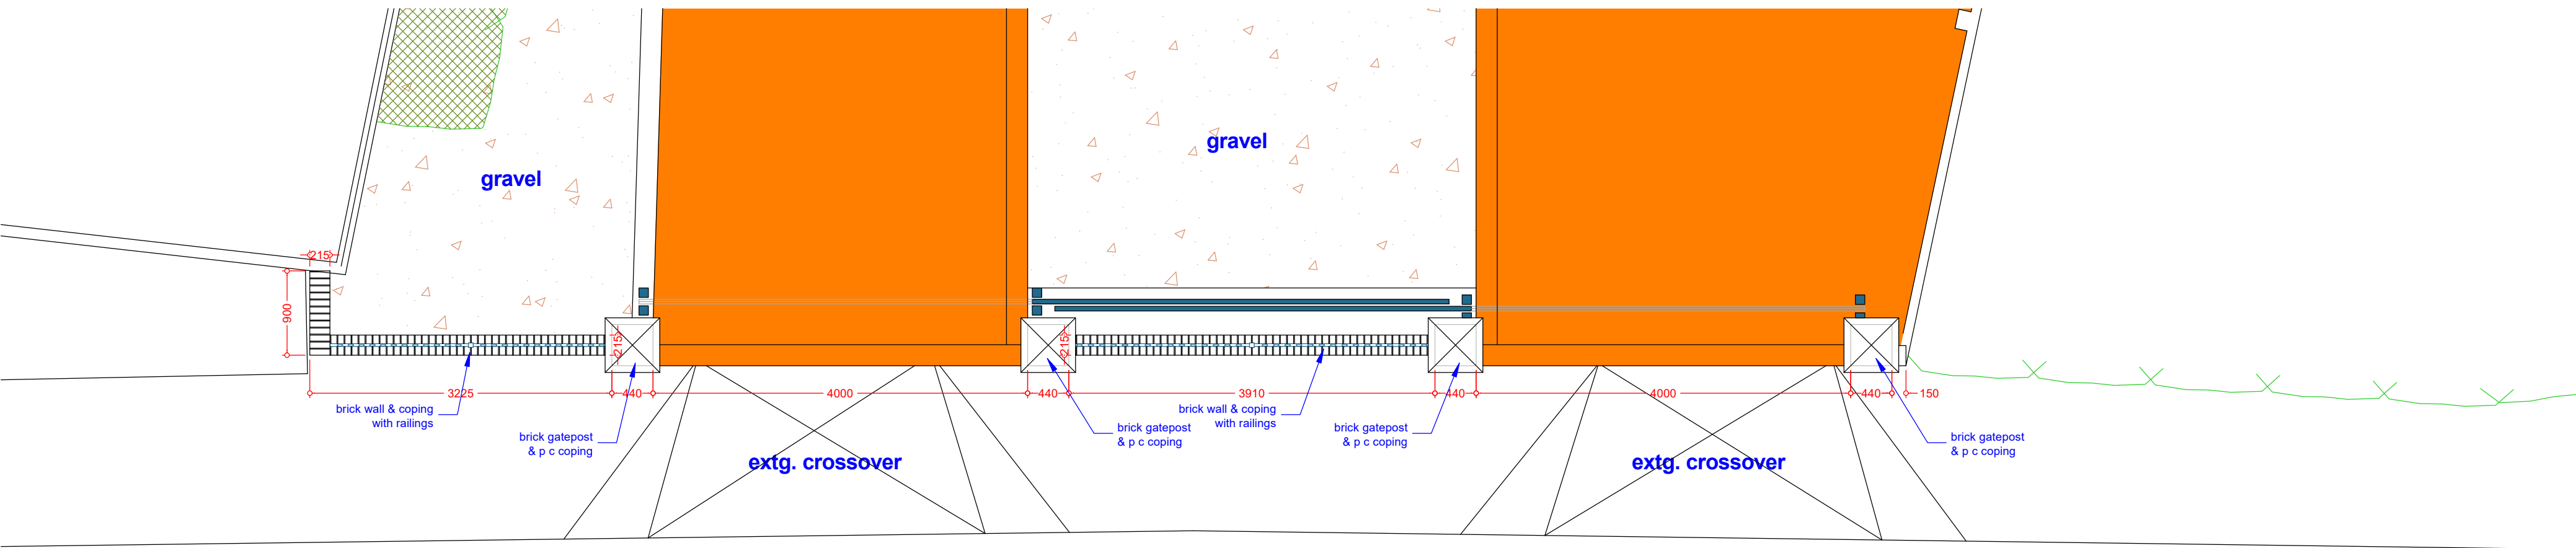


front boundary wall plan as existing August 2023 (gates closed)

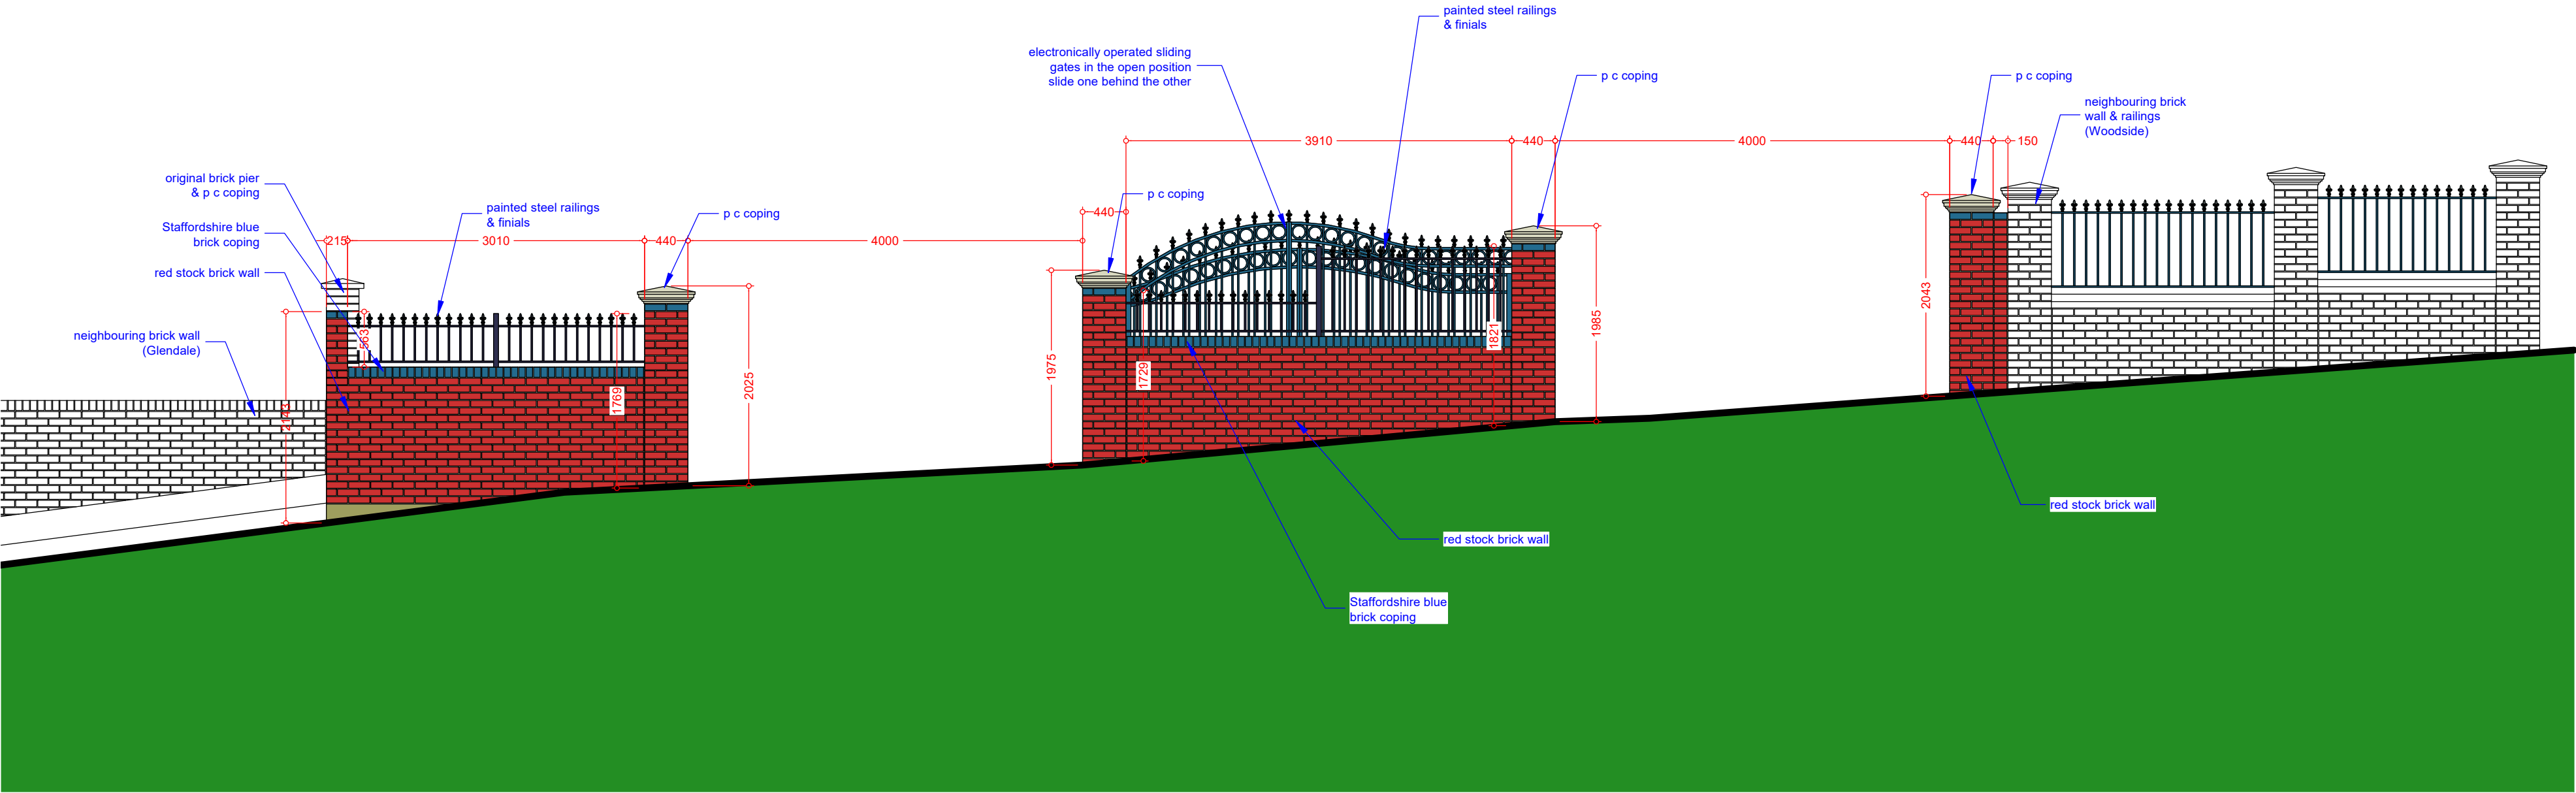

front boundary wall elevation as existing August 2023 (gates closed)

This drawing prints A2 @ 1:50

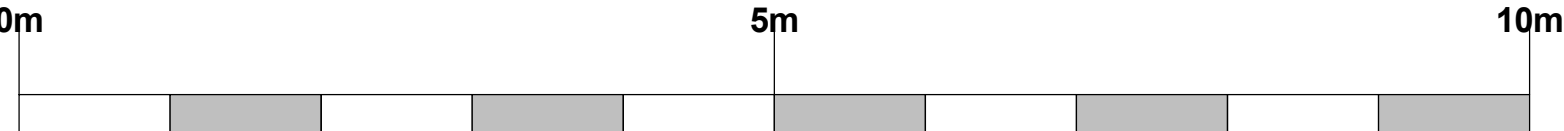

SCHEME / SHEET		
Sunnyside, Valley Drive, Gravesend, DA12 5UE: Dr S & Mr Chaudhry Ahmad		
Front Boundary Wall As Existing (Gates Open) August 2023		
Rev. A. Scale Bar Rectified 21Aug23		
SCALE	DATE	DRAWING NUMBER
1:50	August 2023	543/06A
© This drawing remains the property of the Architect and may not be reproduced in whole or part without his written permission.		

**JEREMY S. ISHERWOOD**
B. Sc. (hons), B. Arch. (Wales), R.I.B.A.
Chartered Architect
34 Chalky Bank, Gravesend, Kent,
DA11 7NY Telephone / Fax: 01474-533793