



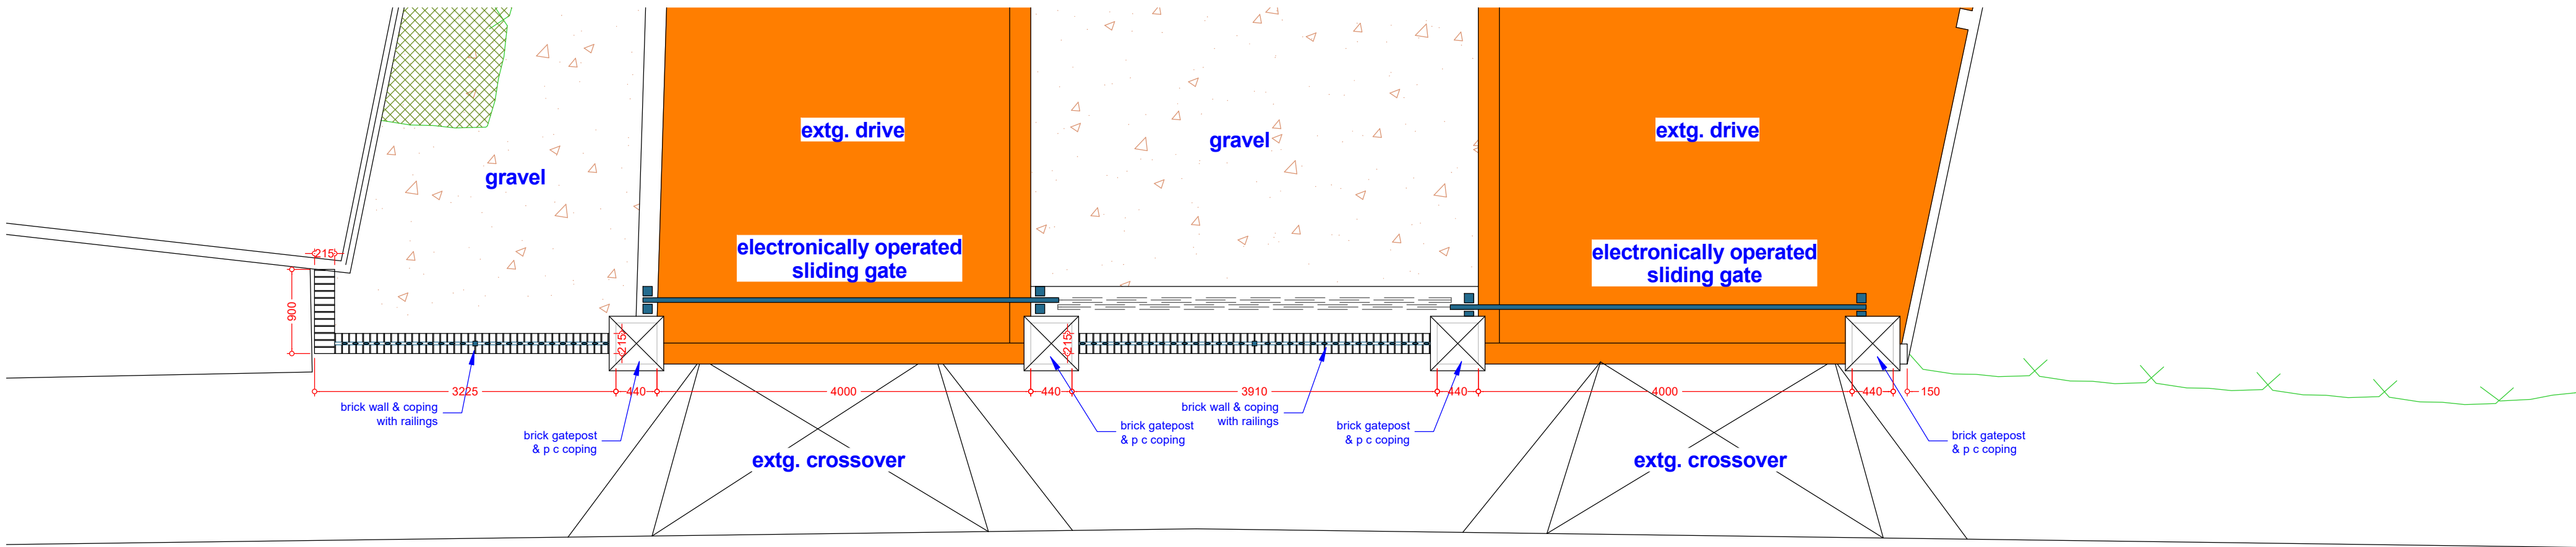

Valley Drive

front boundary wall plan as existing August 2023 (gates closed)

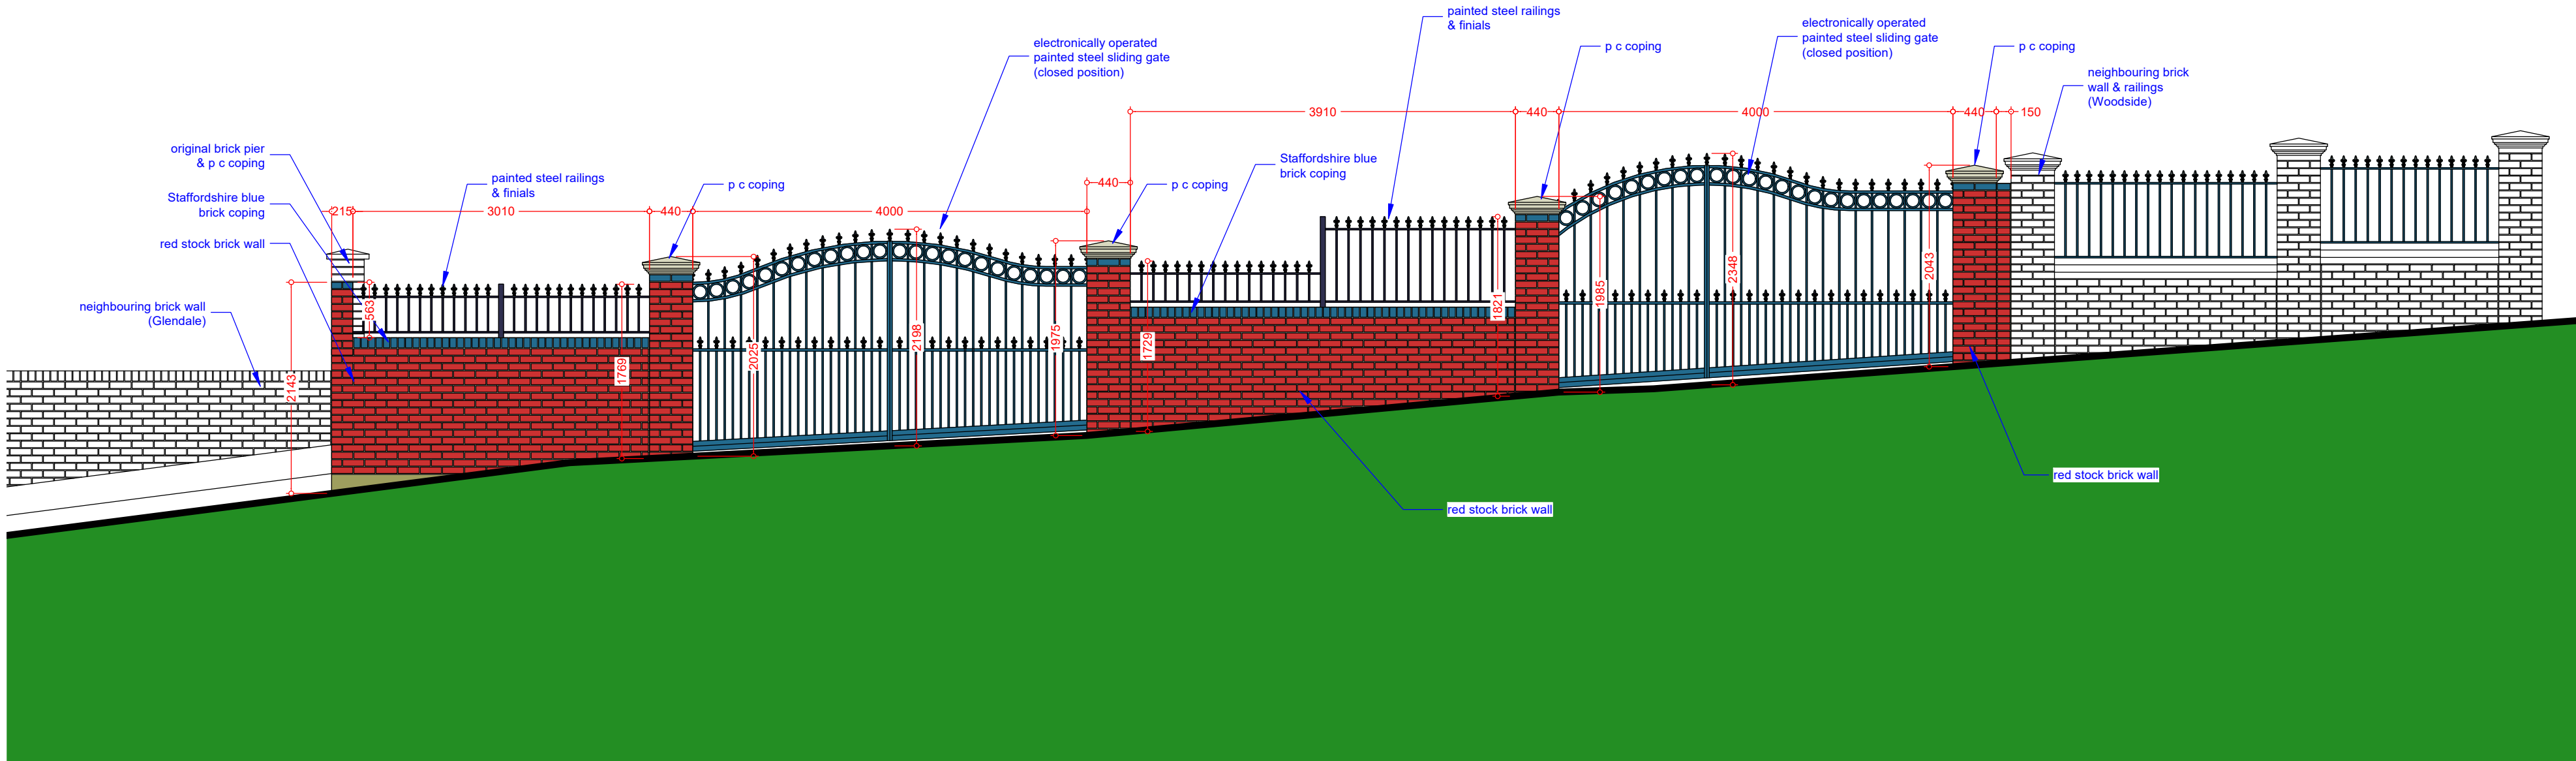

front boundary wall elevation as existing August 2023 (gates closed)

This drawing prints A2 @ 1:50



SCHEME / SHEET		
Sunnyside, Valley Drive, Gravesend, DA12 5UE: Dr S & Mr Chaudhry Ahmad Front Boundary Wall As Existing (Gates Closed) August 2023		
Rev. A. Scale Bar Rectified 21Aug23		
SCALE	DATE	DRAWING NUMBER
1:50	August 2023	543/05A
© This drawing remains the property of the Architect and may not be reproduced in whole or part without his written permission.		
JEREMY S. ISHERWOOD B.Sc. (hons), B. Arch. (Wales), R.I.B.A. Chartered Architect 34 Chalky Bank, Gravesend, Kent, DA11 7NY Telephone / Fax: 01474-533793		