


D (Qty 2)

A new internally illuminated half A1 menu case
Internally illuminated by leds
SCALE 1:20

* 1250mm Ground Clearance

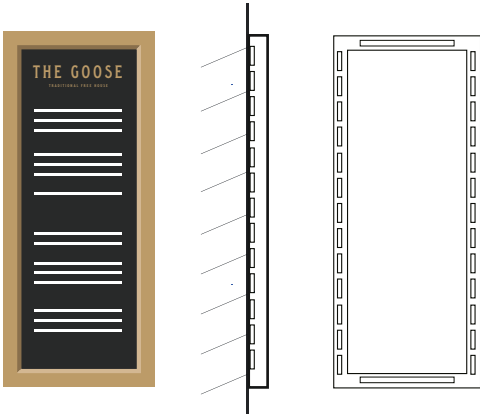



E (Qty 1)

Retain existing lantern



F (Qty 9)

30W LED Slimline floodlight.
SCALE 1:10
* 4470mm Ground Clearance

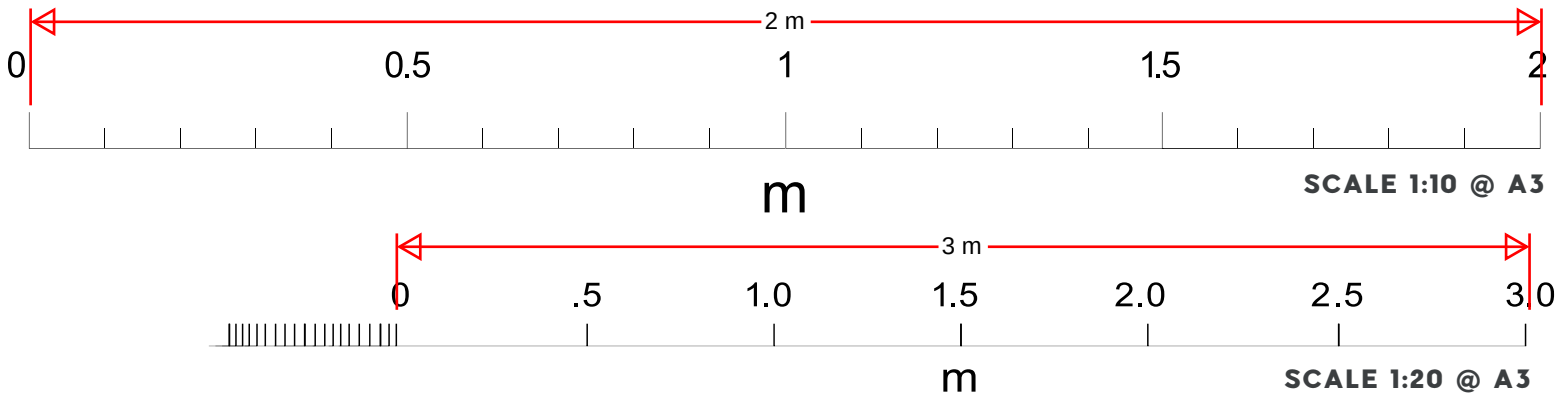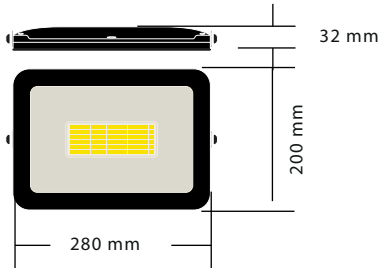

Stonegate Group


Client
Stonegate Group

Site Name/Location
The Goose - Gravesend

Date Drawn/Designer
20 02 24/CS

Project Number
11203

Colours

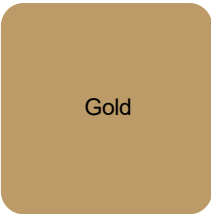

Fonts
Radgivare

SIGNAGE

PLANNING



THIS DOCUMENT IS THE PROPERTY OF
PROJECTS GROUP AND
MUST NOT BE COPIED OR REPRODUCED
WITH OUT EXPRESS CONSENT.