




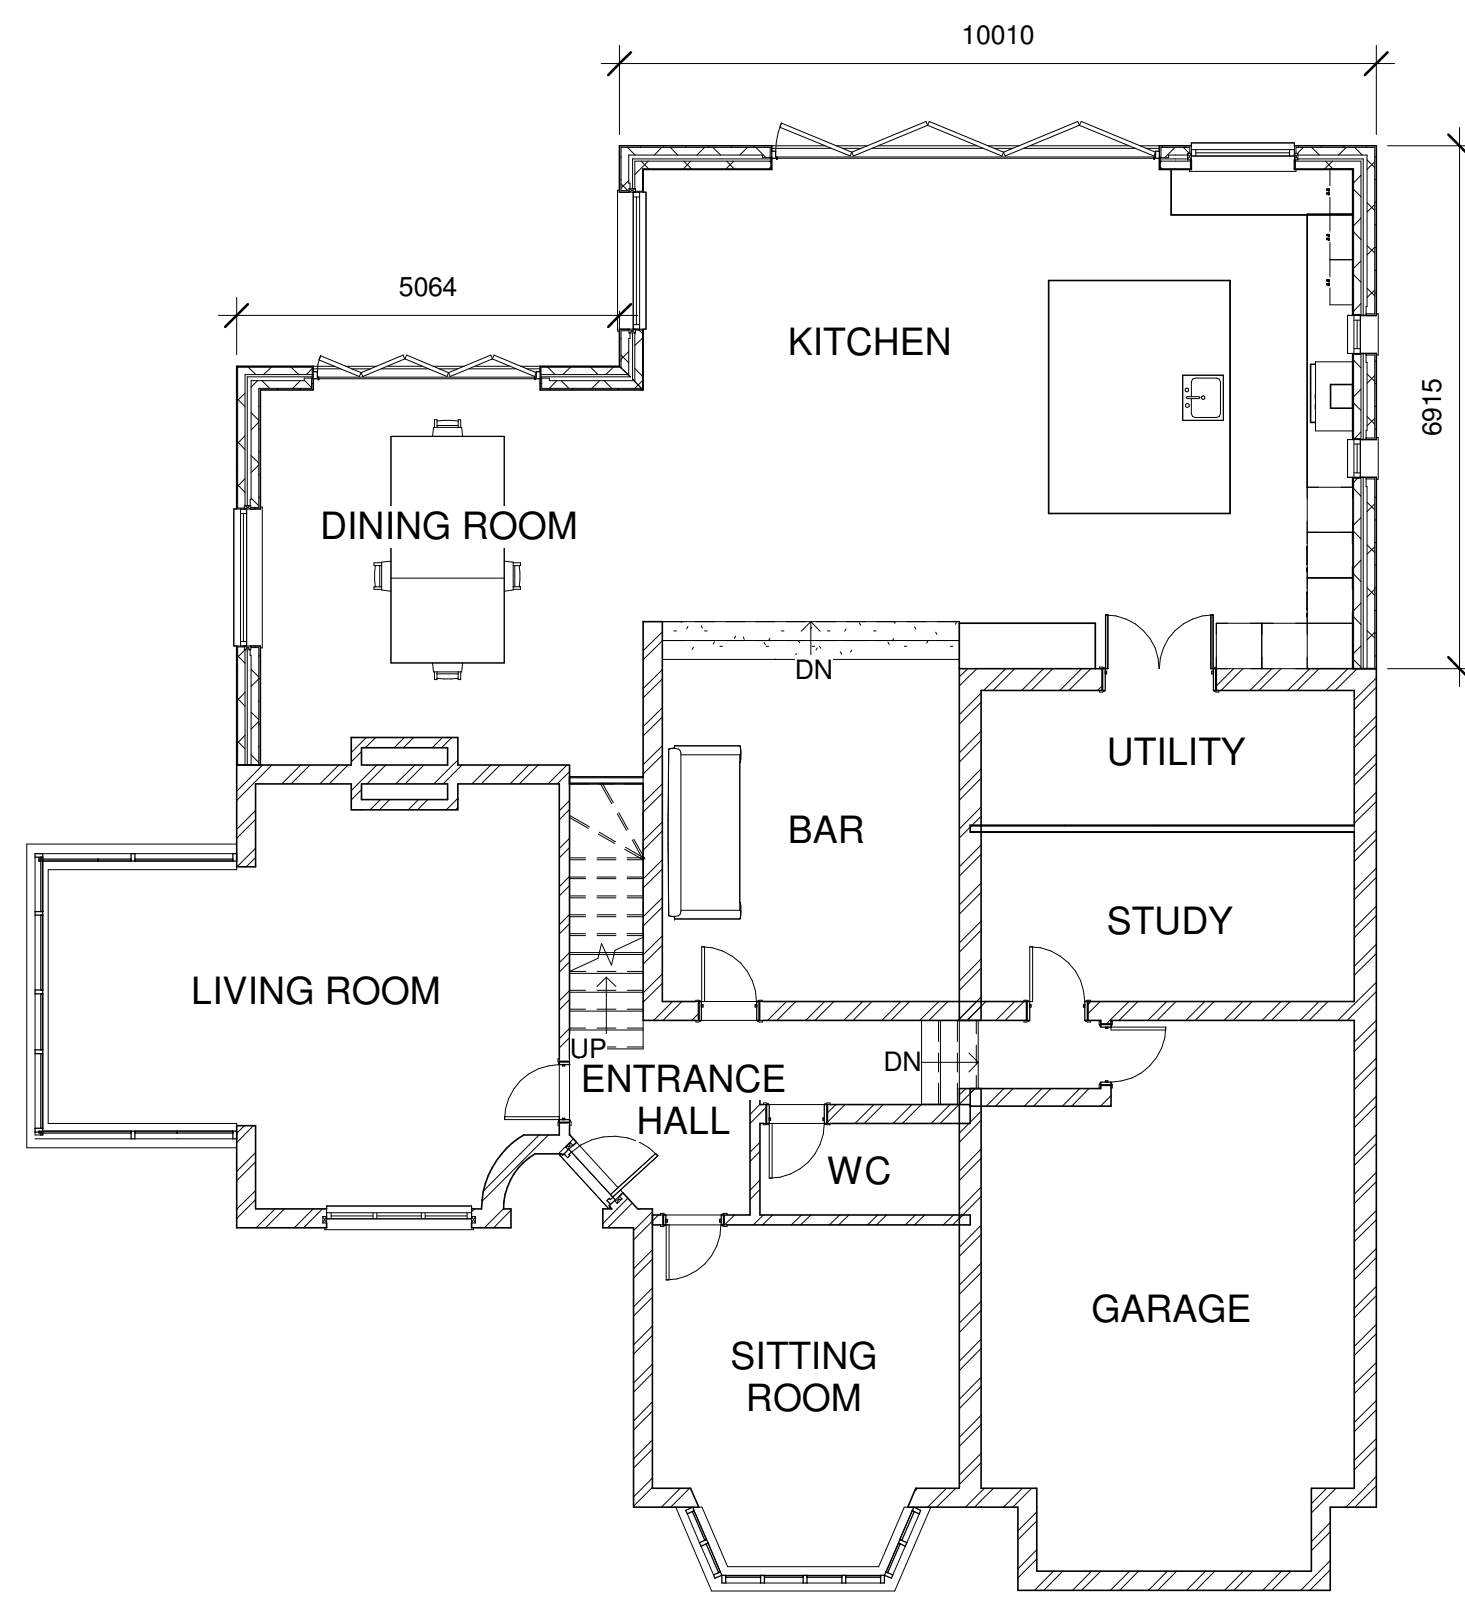


1 GROUND FLOOR
1 : 100

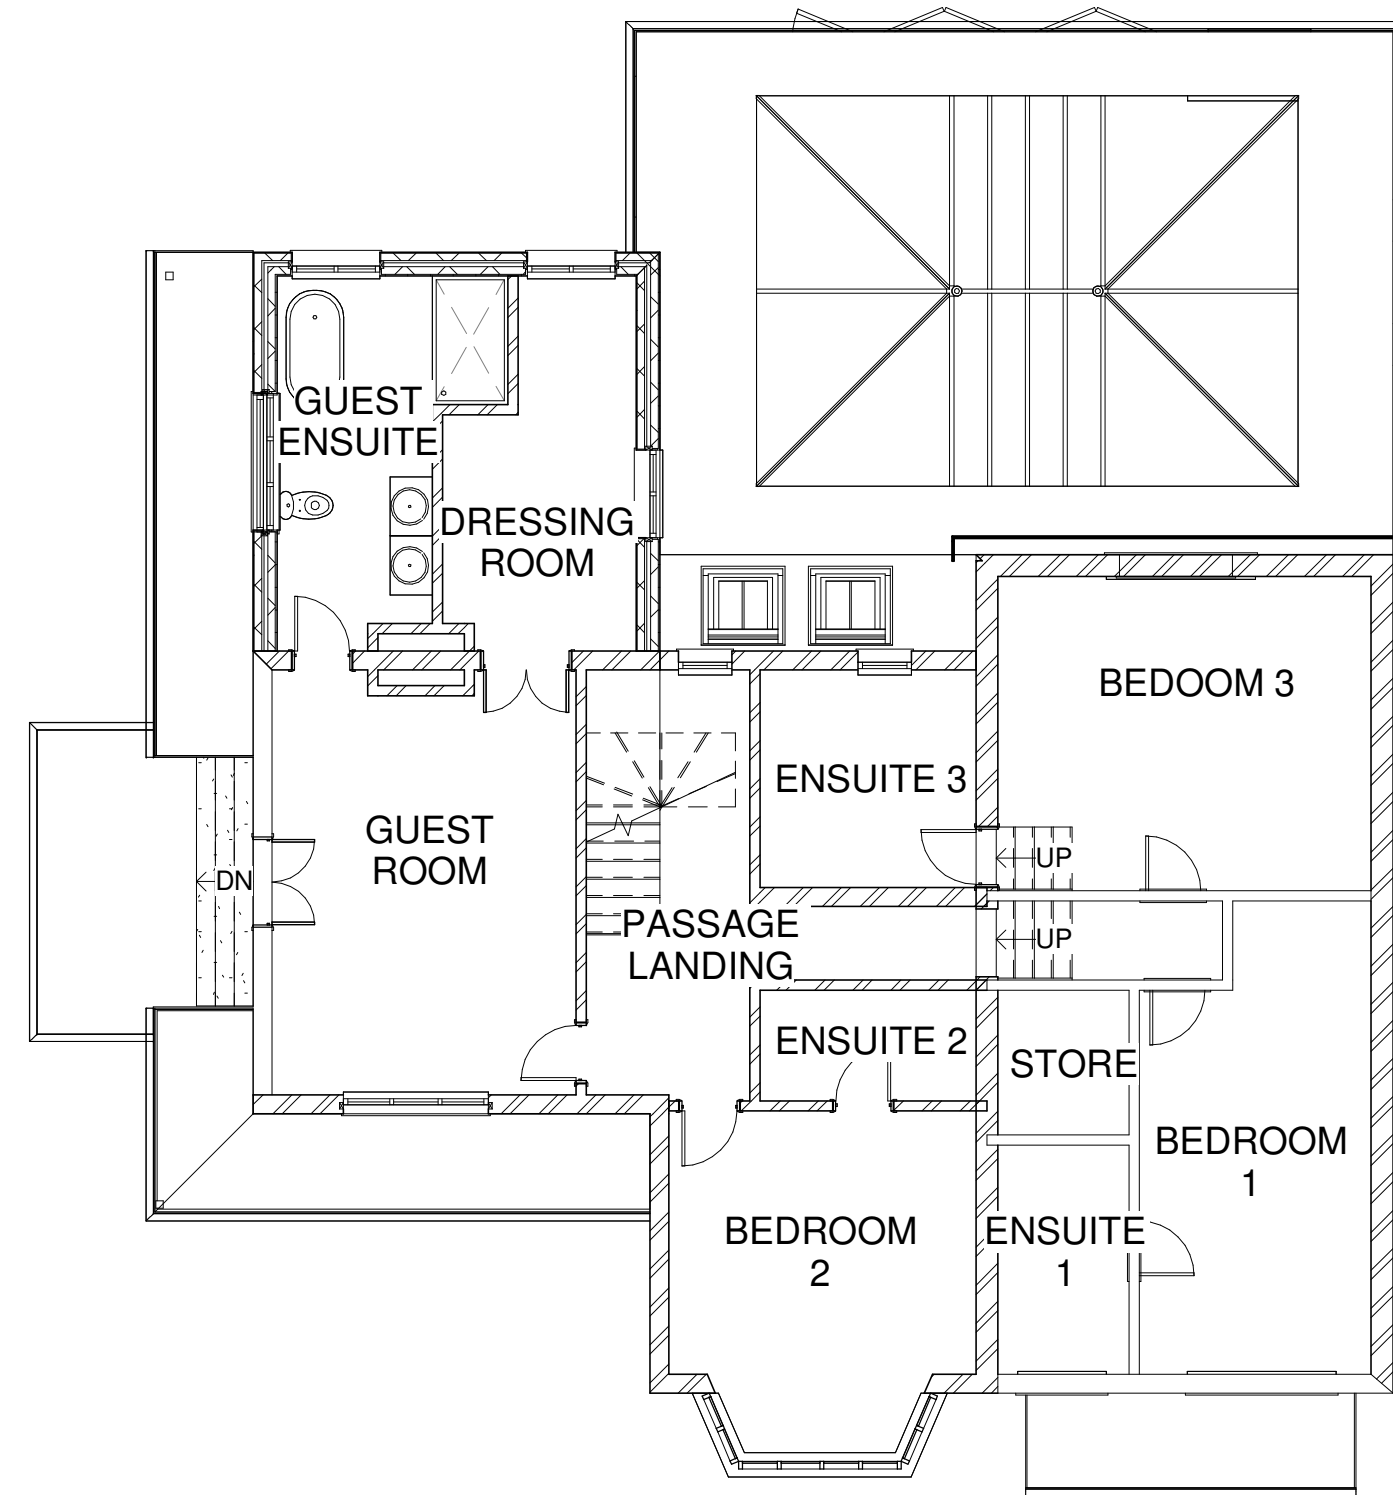

2 FIRST FLOOR
1 : 100

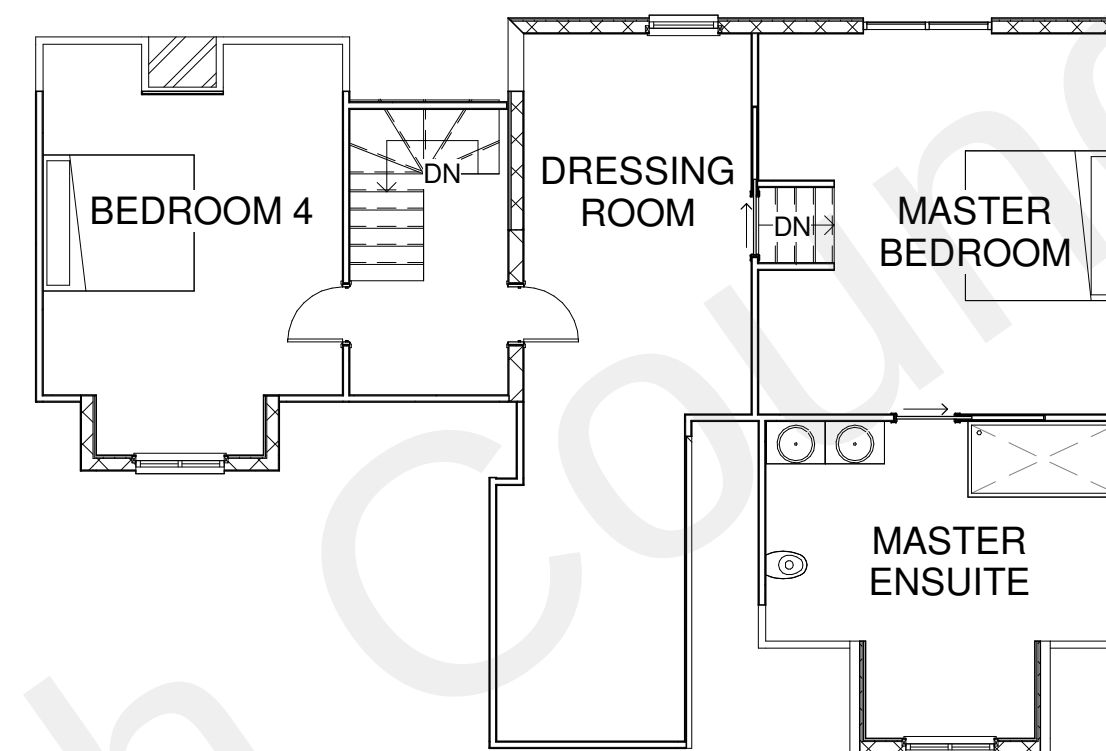

3 MAIN LOFT
1 : 100

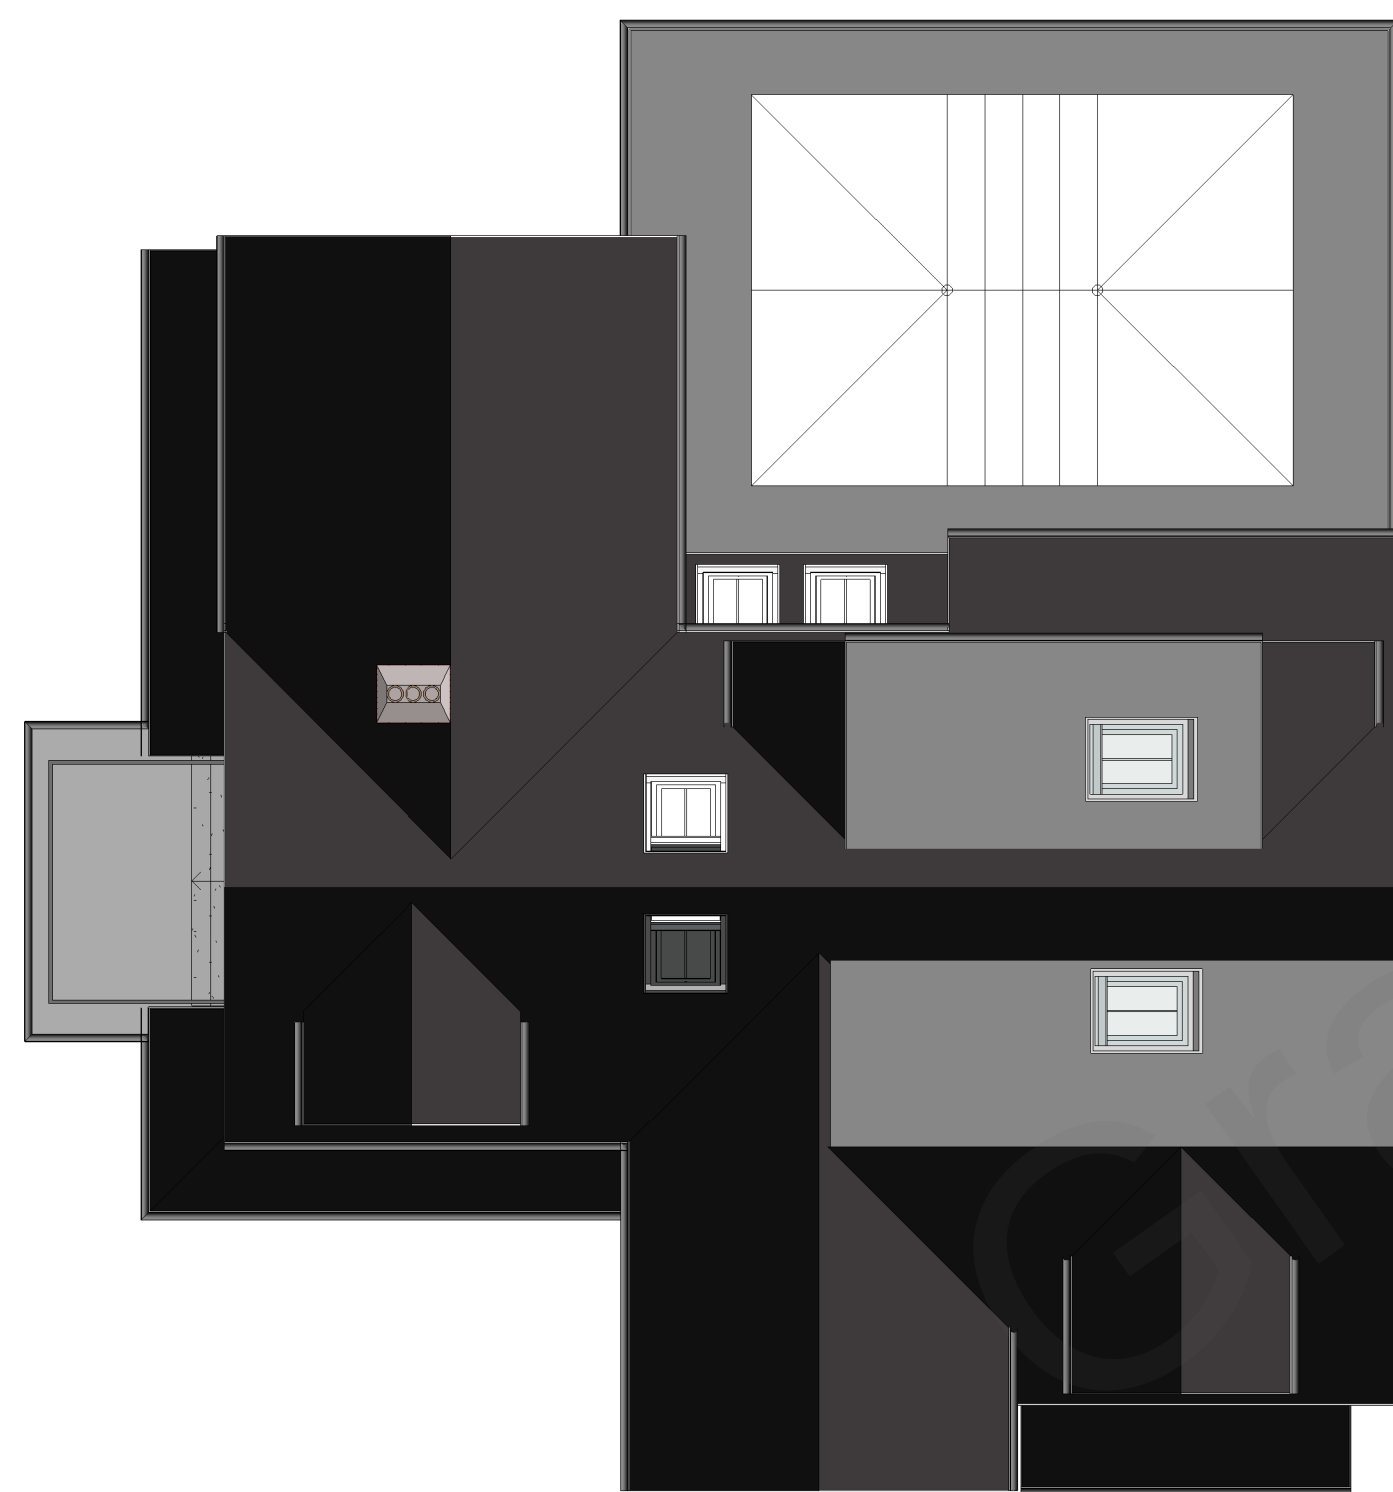

4 ROOF
1 : 100



5 3D View 16_1
1 : 1



OFFICE ADDRESS:
20 GLENMORE ROAD
WELLING
KENT
DA16 3BE

T. 020 8317 7309
M. 07891 769 789

E. mackinteriorslondon@gmail.com
W. [g.page/Mack-Interiors](https://www.g.page/Mack-Interiors)

PROJECT WOODLANDS,
GRAVESEND ROAD,
HIGHAM,
ROCHESTER,
ME3 7EQ

TITLE PROPOSED PLANS

CLIENT
MR AND MRS PRIOR

DRAWN BY SM	CHECKED BY SM	DATE 14/05/2021
SCALE (@ A1) As indicated		PROJECT NUMBER 0233
DRAWING NUMBER 2020-11-03-WOOD-002		REV J