

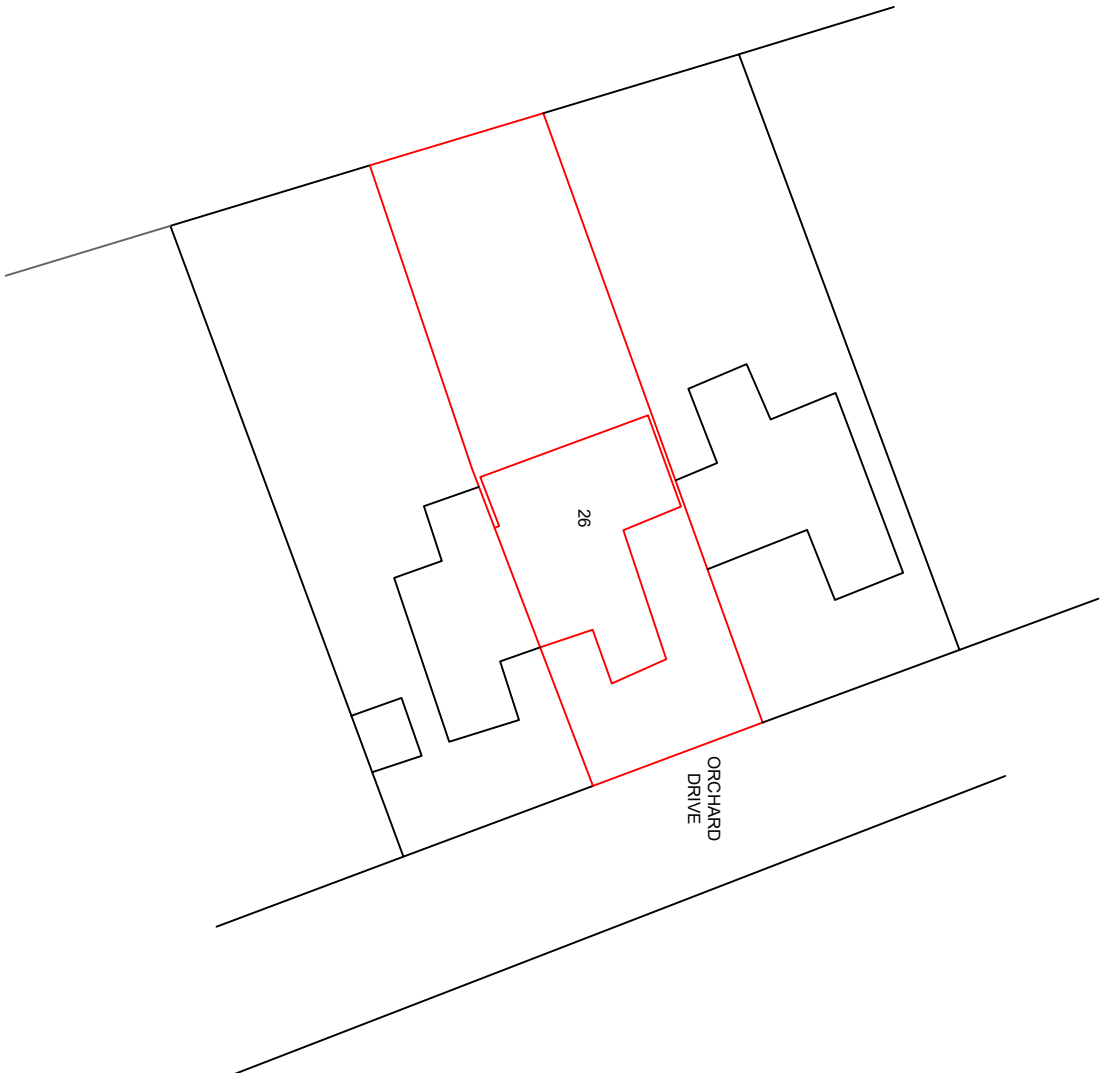


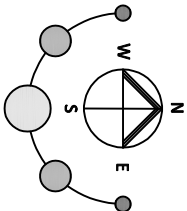

Block Plan

As Proposed

Scale 1:500

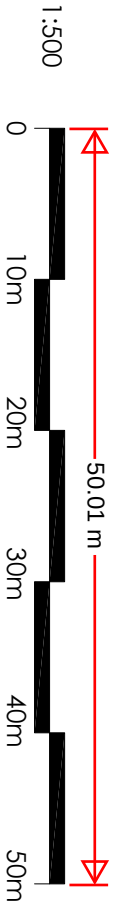

A	01/03/2025	Issued for planning
Rev	Date	Comment
Revisions		

CLIENT	Mr Ruddock & Ms Walsh	PROJECT	26 Orchard Drive, Meopham, DA13 0LW	DRAWN	AW	DATE	March 2025	SCALE	1:500@A3	DWG SIZE	A3
WORK STAGE	Planning	DRAWING	Block Plan - Proposed	DRAWING NO.	02b	REGION					