



SUBJECT TO EXCAVATION

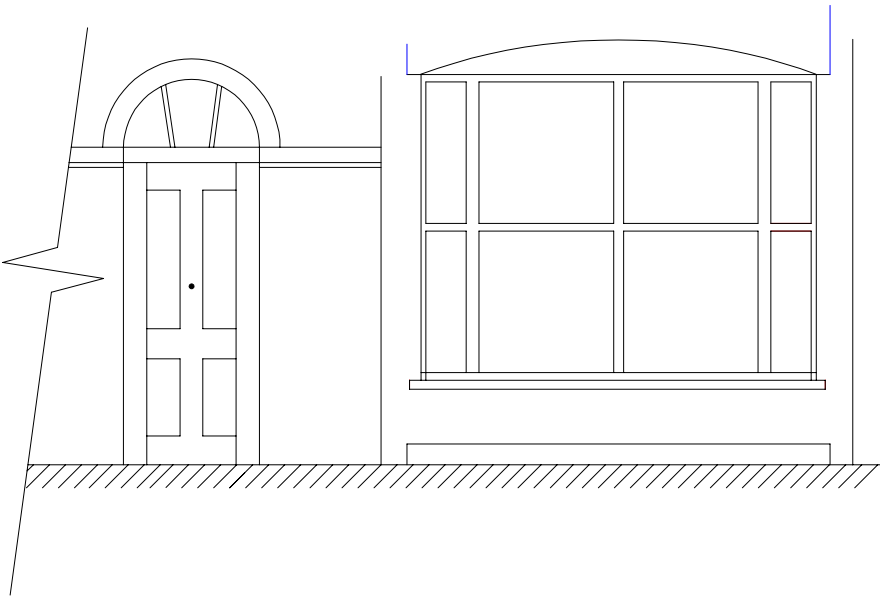

EXISTING



PROPOSED

 

3m

196 PARROCK STREET
SECTION E-E
BASEMENT ENTRANCE

Scale 1:50 @ A3
Drawing Number PSH 010 Revision 0 Date 24/01/2023