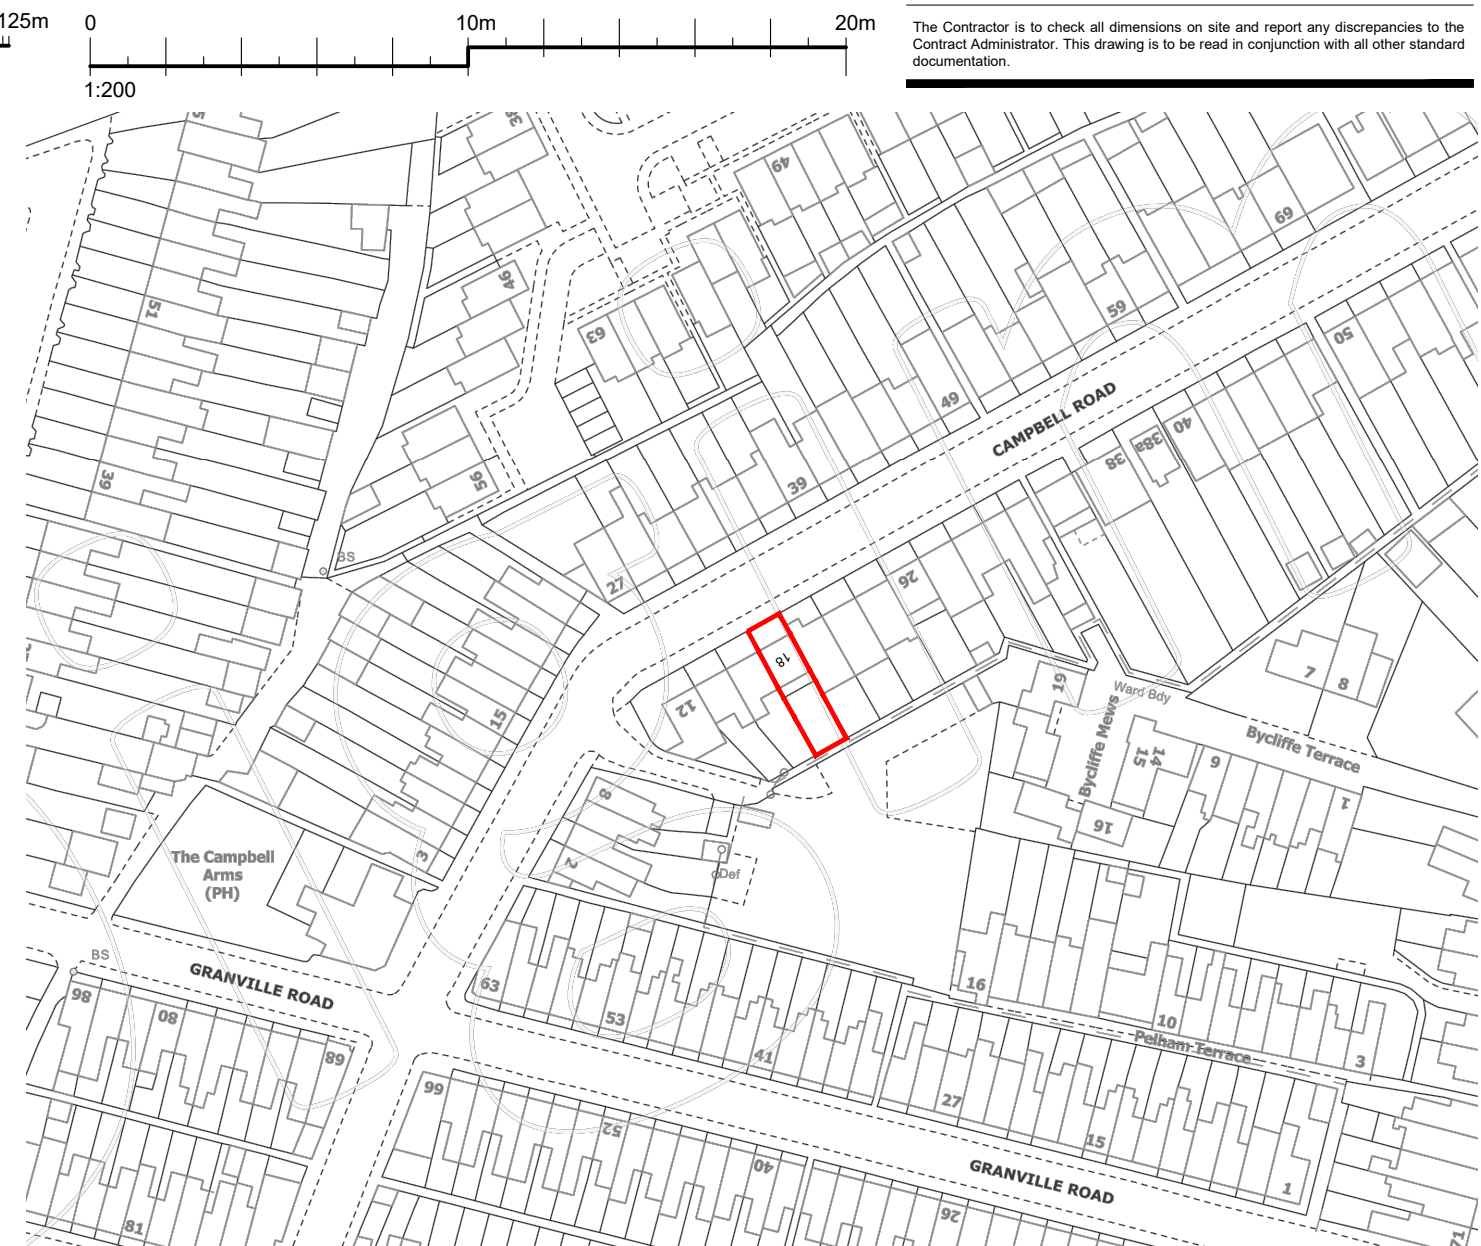
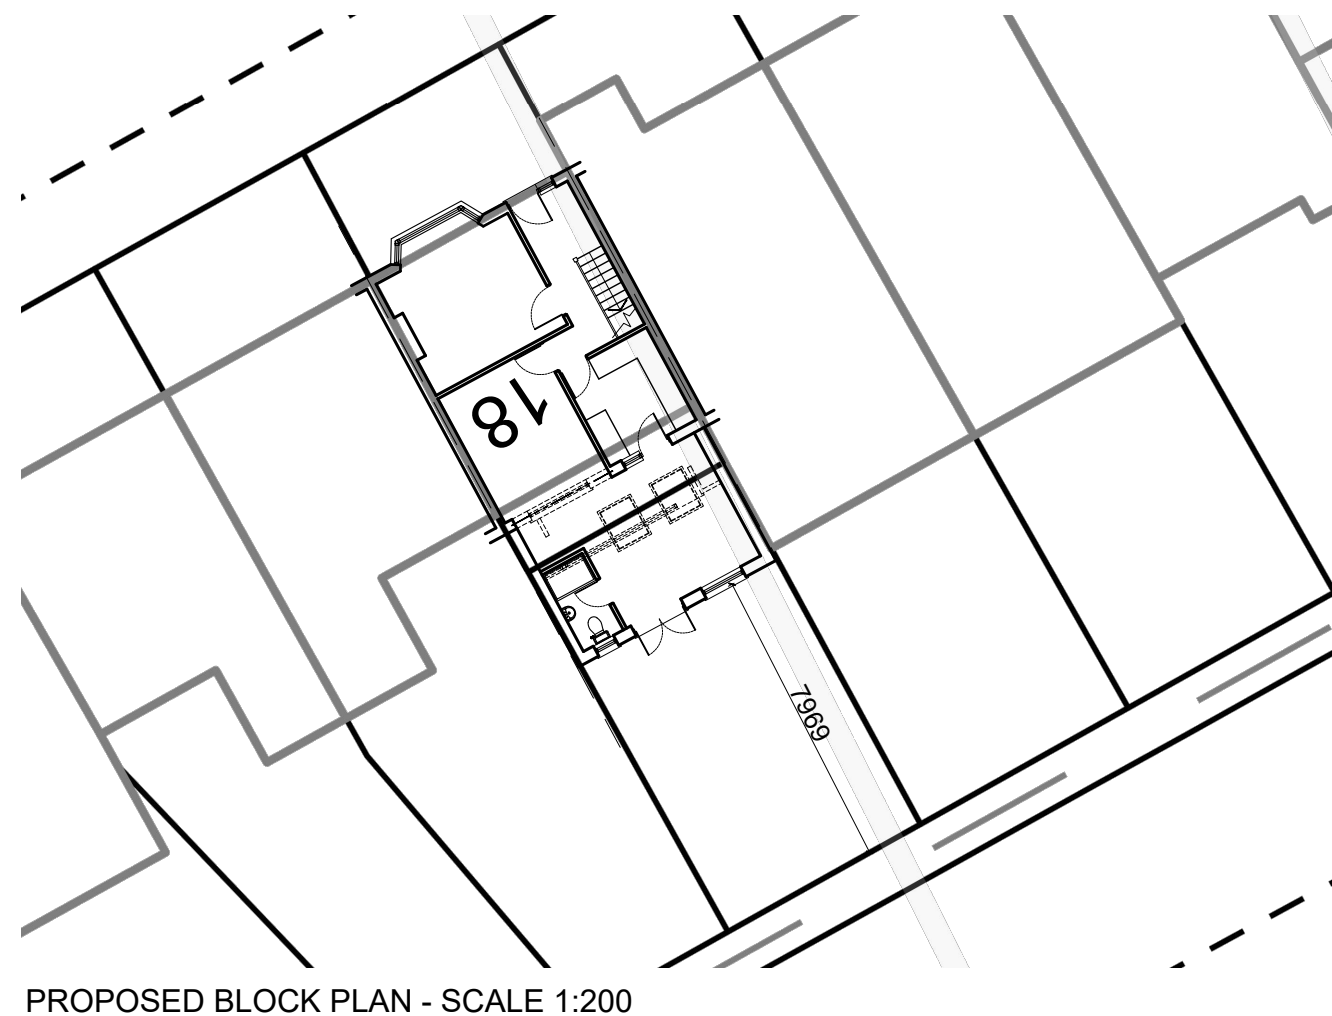
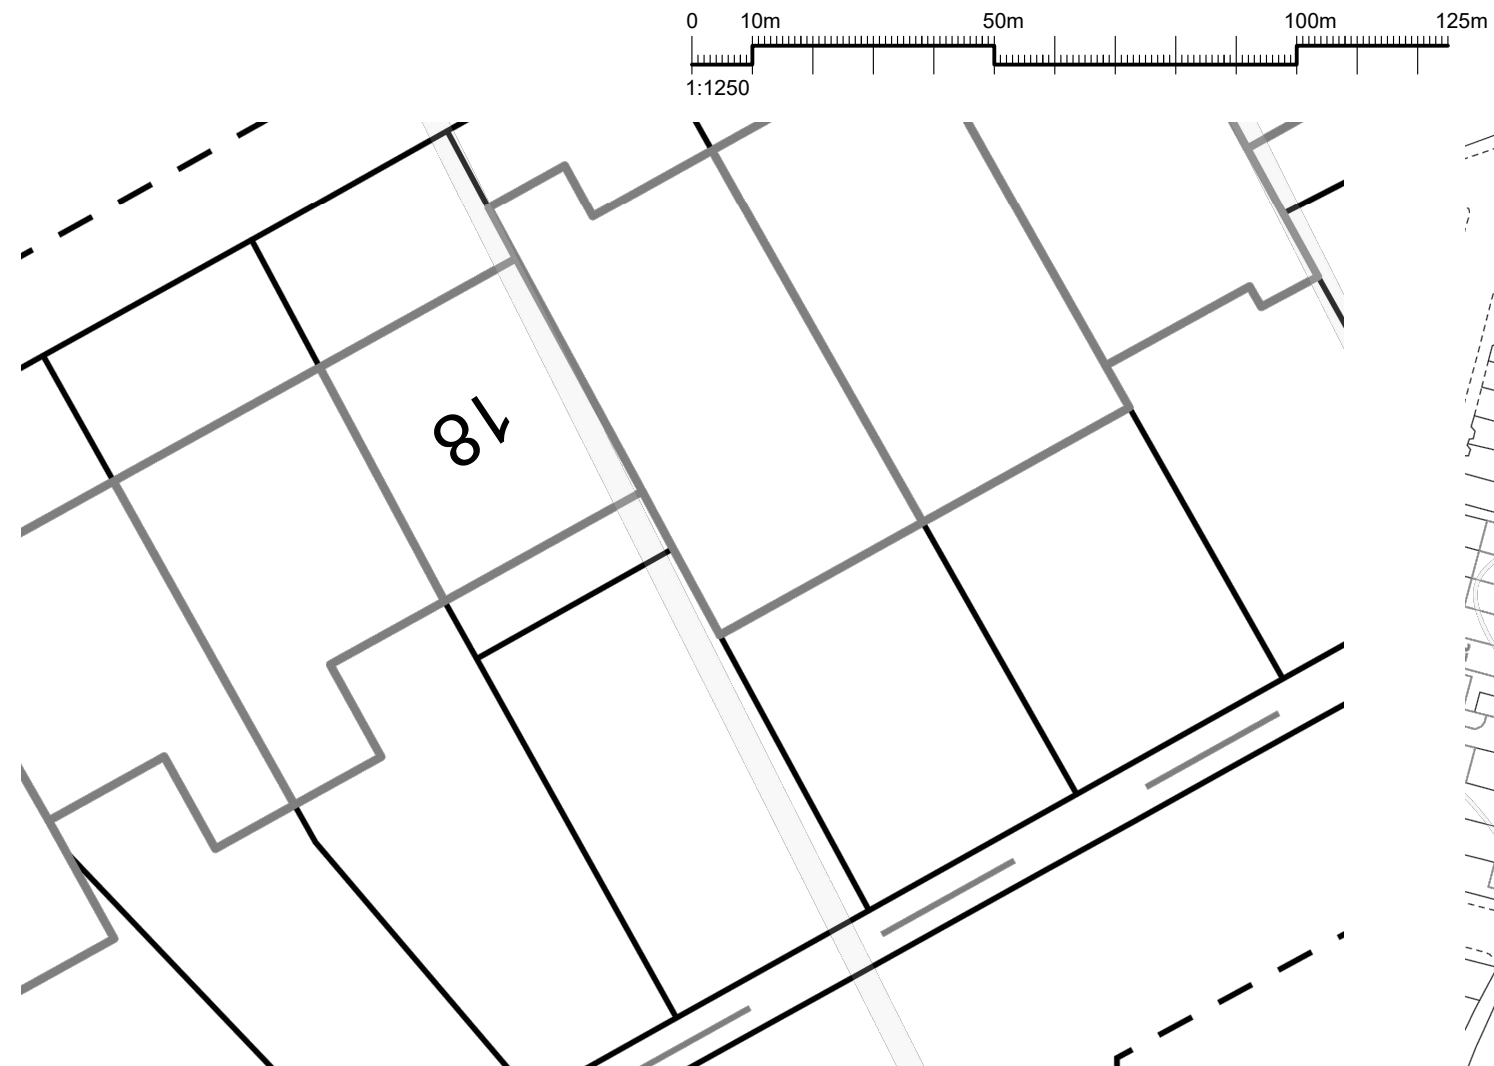


rev.	description	date	chkd.
		93 Cotmandene Crescent, Orpington, Kent BR5 2RA 020 3004 9238 07931 931 035	s.nagpal@dapconsultants.co.uk www.dapconsultants.co.uk

project : 18 Campbell Road
Gravesend

drawing title :

Location Plan and Block Plans

drawn: MV	chkd : SS	date: 09.04.2026
status: Prior Approval		scale: 1:200@A3
proj no : 2929	drg no: 01	rev no: