

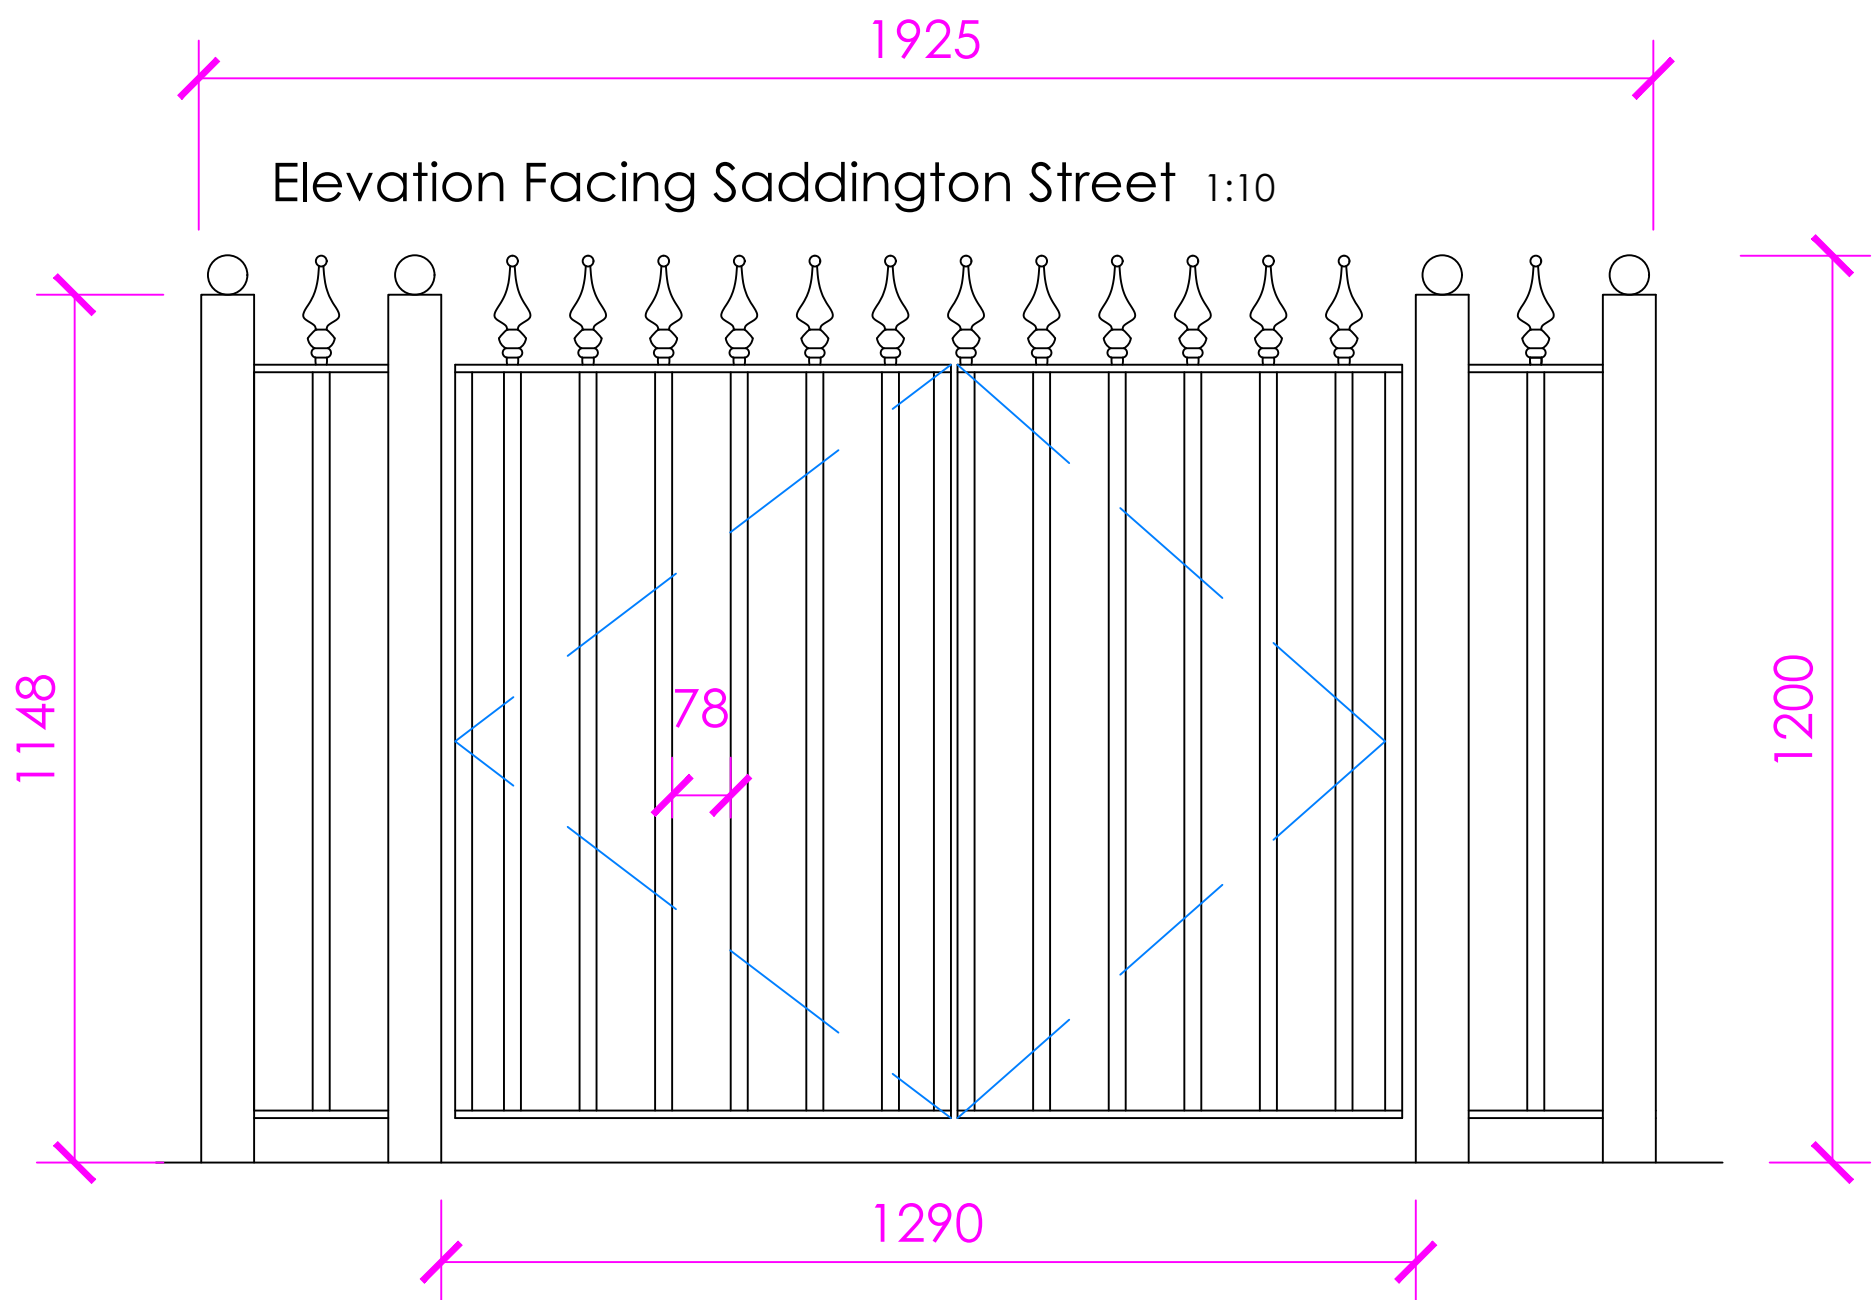


This drawing is the copyright of Tomes Architects and may not be copied, altered, or reproduced in any way, or be passed to a third party without our written authority

All dimensions are to be checked on site before commencing work. Any discrepancies should be reported to the project manager immediately.

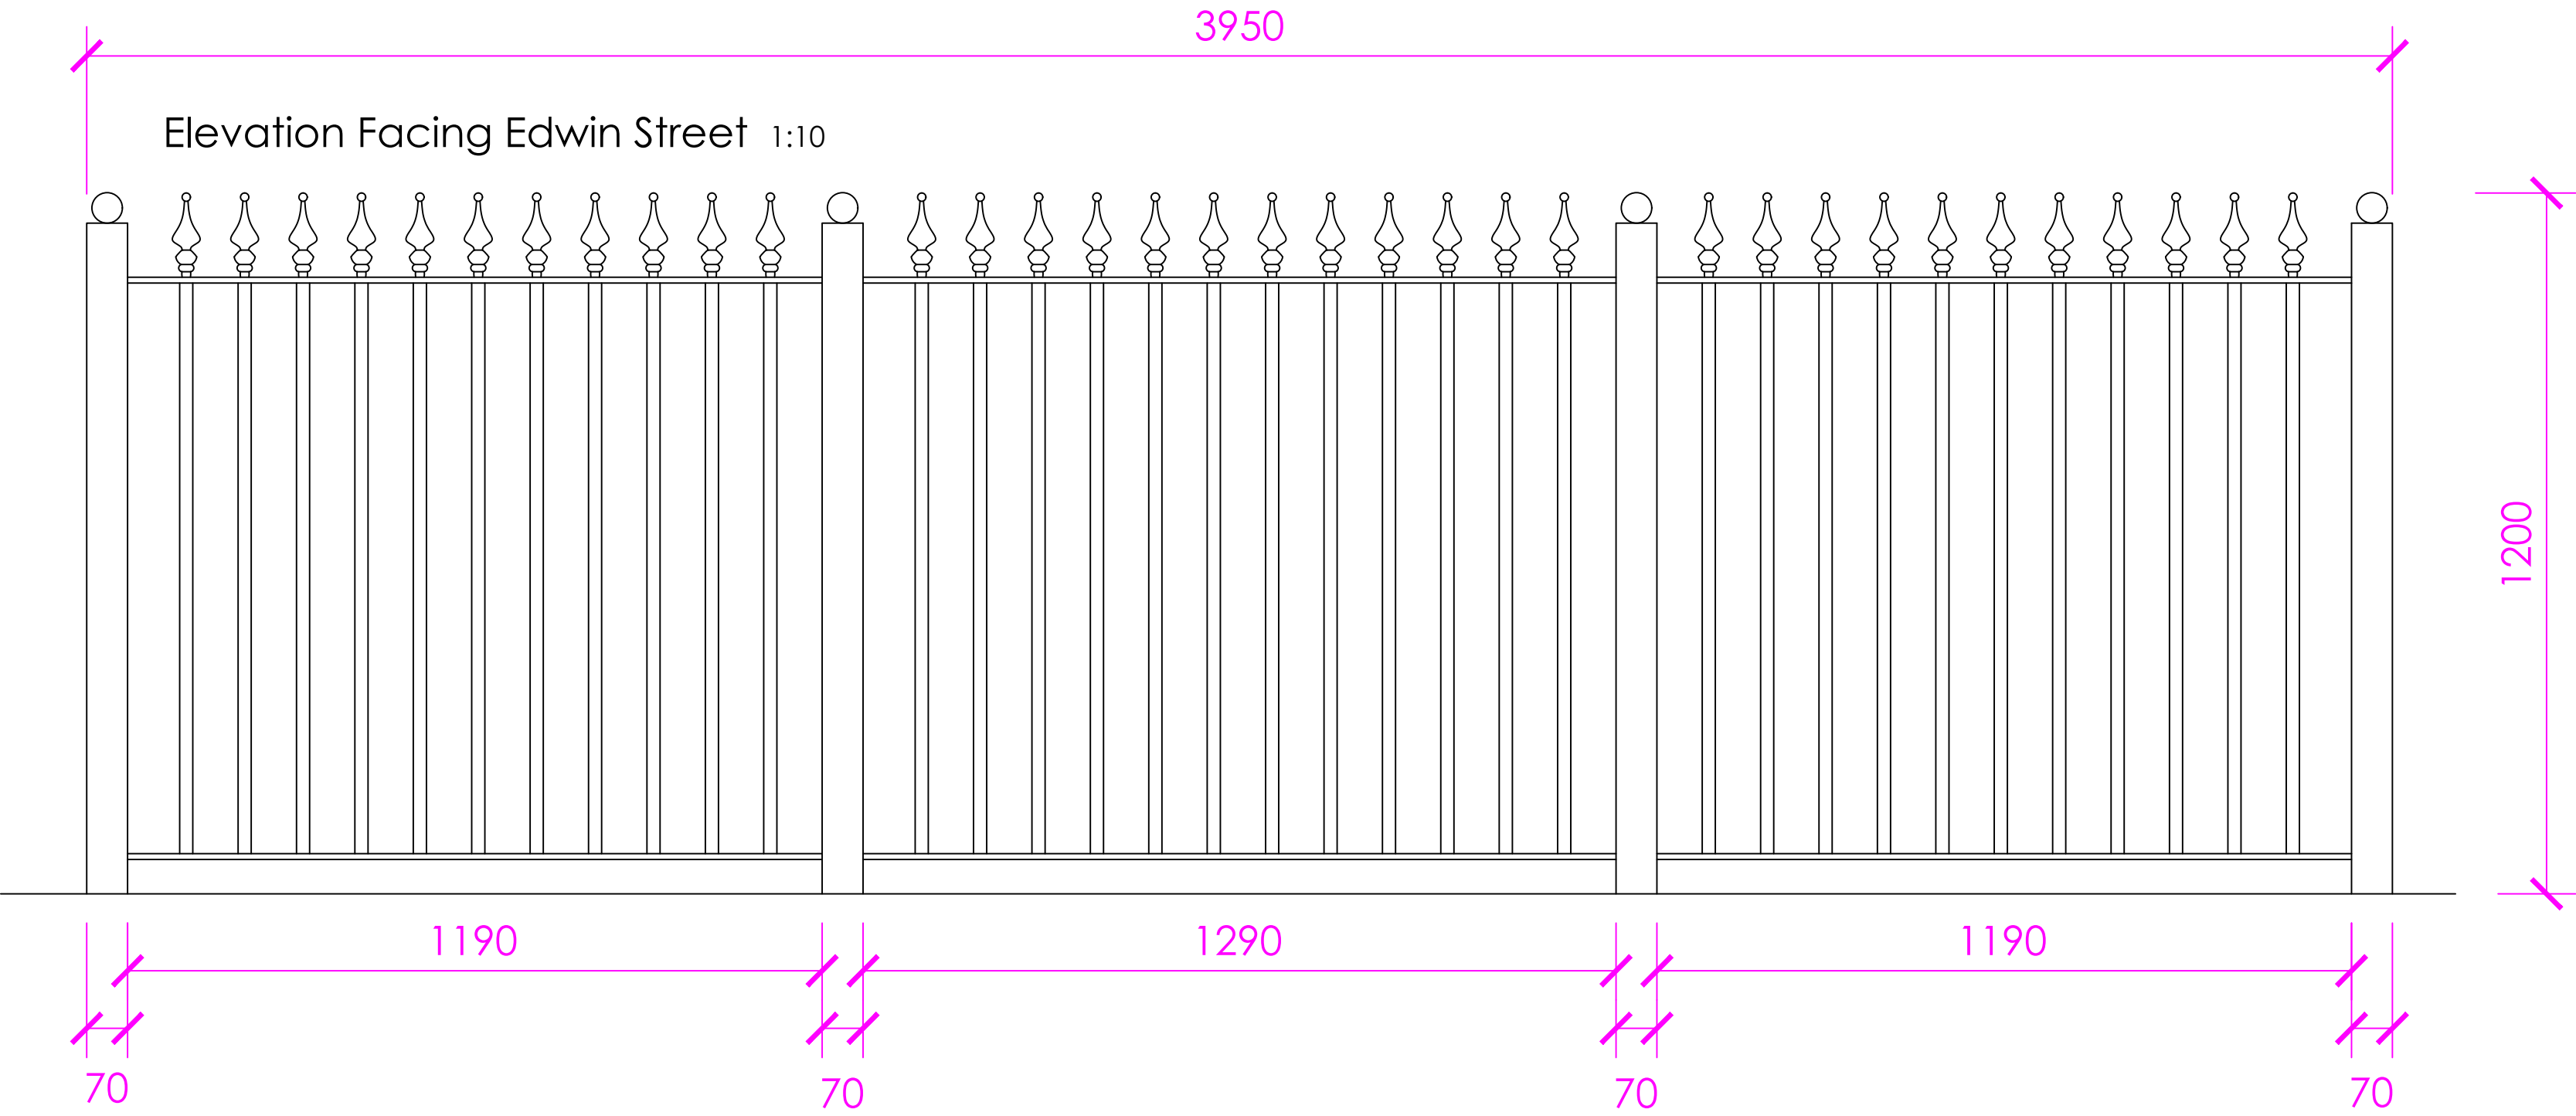

Part Plan 1:50

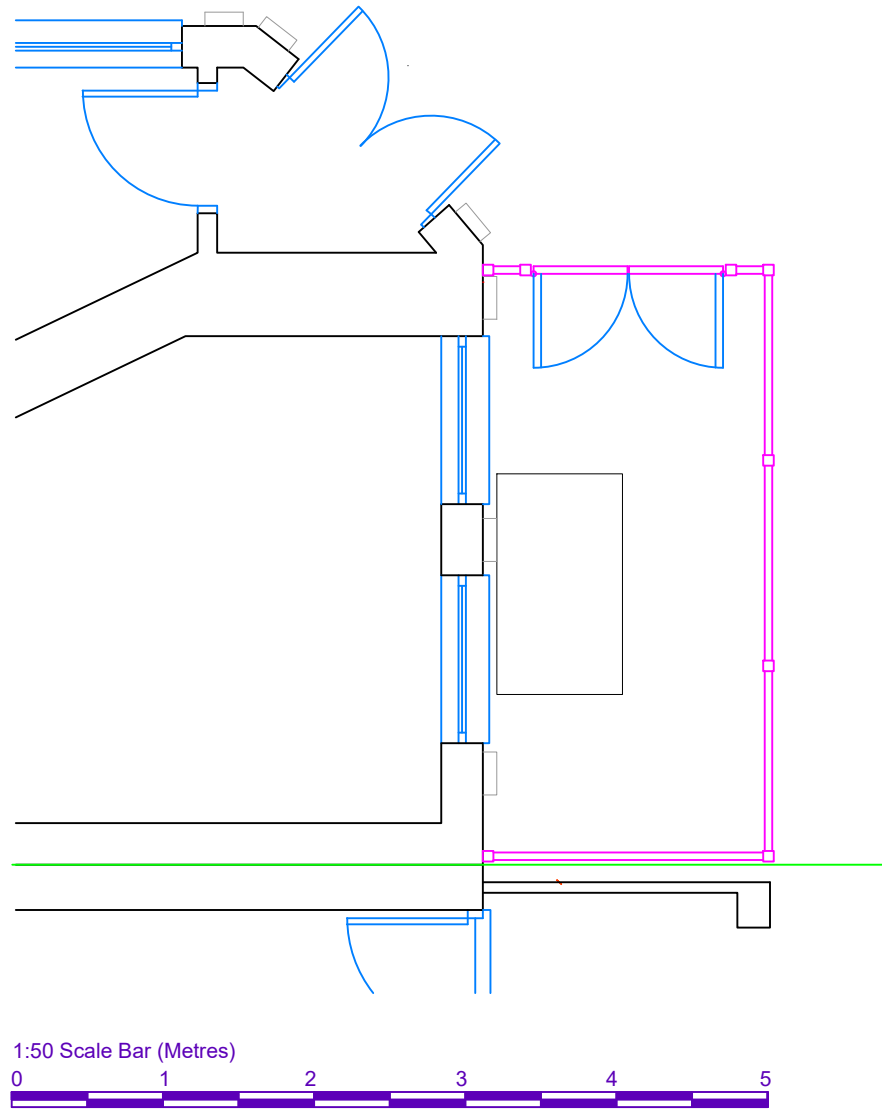

Standard 1200mm high steel railing with spear style finials. Panels have two horizontal rectangular hollow section rails 50 x 25mm; walls 2mm thick. The vertical round hollow section 19mm pales are passed through the rails with standard spacing at 100mm centres and welded into position. Railings to be hot dipped galvanised and powder coated to BS EN 13438 Black RAL 9005

tomesarchitects
architecture + project management

rennie lodge, 7 oakhurst drive, waterlooville, po7 7pn
tel: 023 9309 2307 email: info@tomesarchitects.co.uk

project	19 Edwin Street Gravesend	date	23 Apl 2026
drawing	Proposed Railings	scale	1:10@A2
drawing no.	C3624-1	revision	