
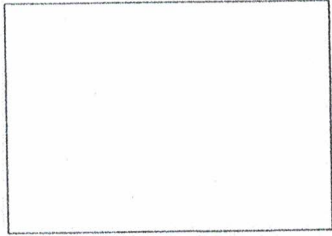



PROPOSED BLOCK PLAN 72 CLIPPER CRESCENT RIP GRAVESEND

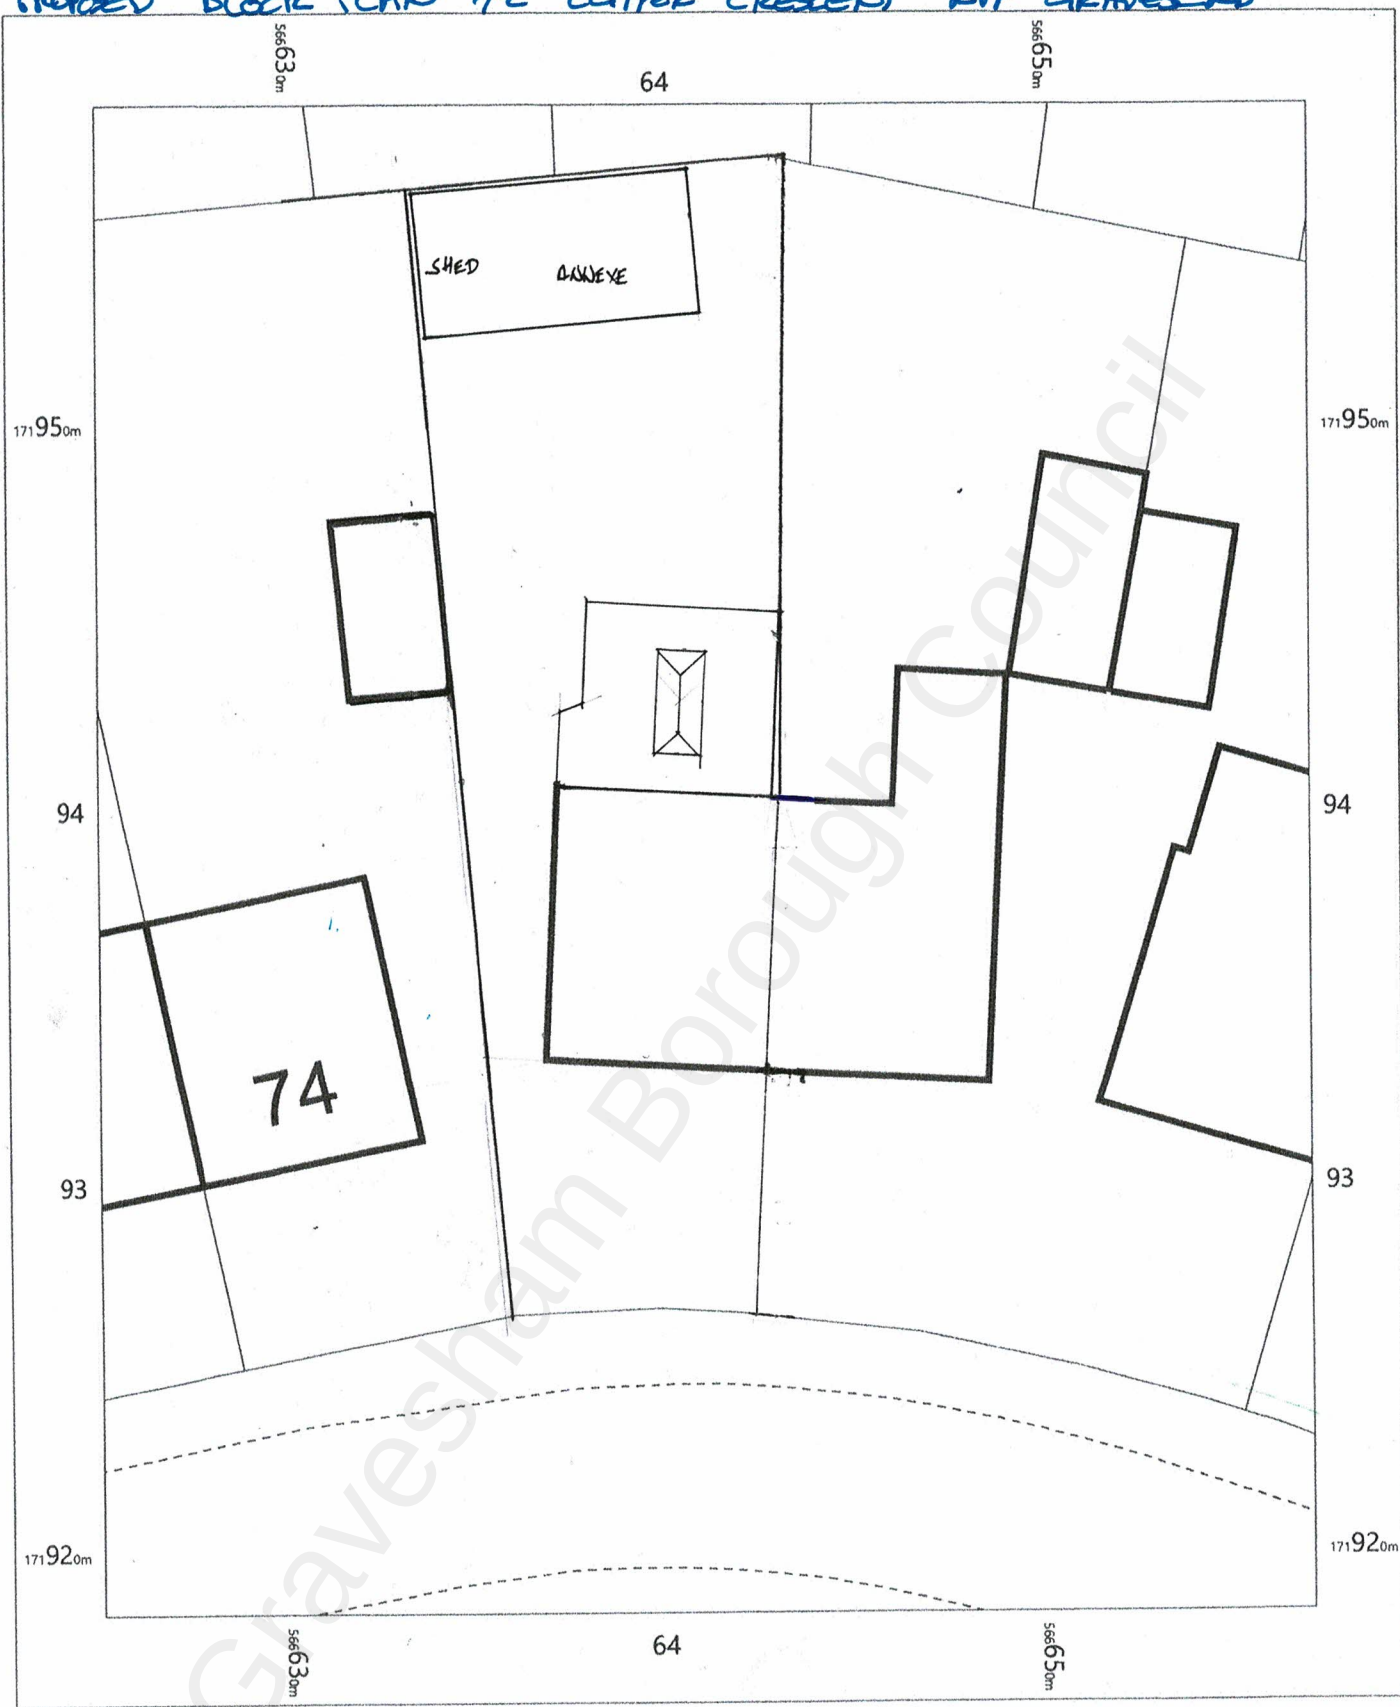

OS MasterMap 1250/2500/10000 scale
 Thursday, February 18, 2021, ID: CM-00939933
www.centremapslive.co.uk

1:200 scale print at A4, Centre: 566641 E, 171939 N

©Crown Copyright Ordnance Survey. Licence no. 100019980

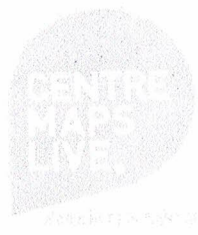



©Crown Copyright Ordnance Survey. Licence no. 100019980

