

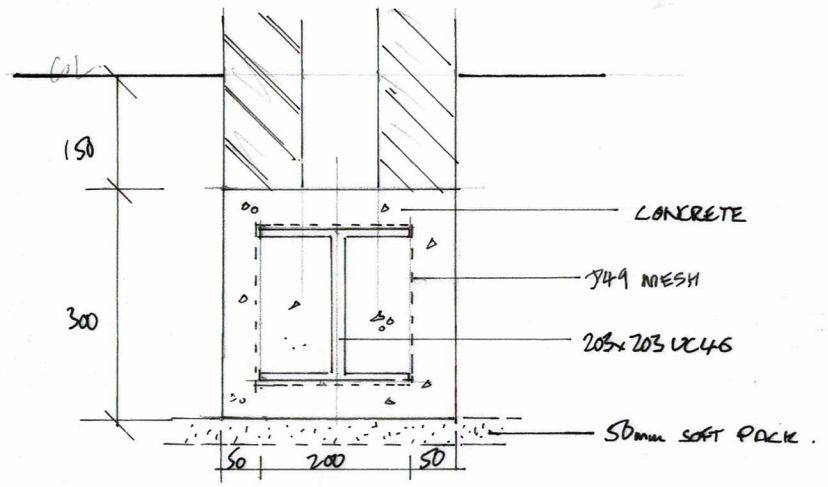


LINTEL DETAIL OVER DRAIN RUN

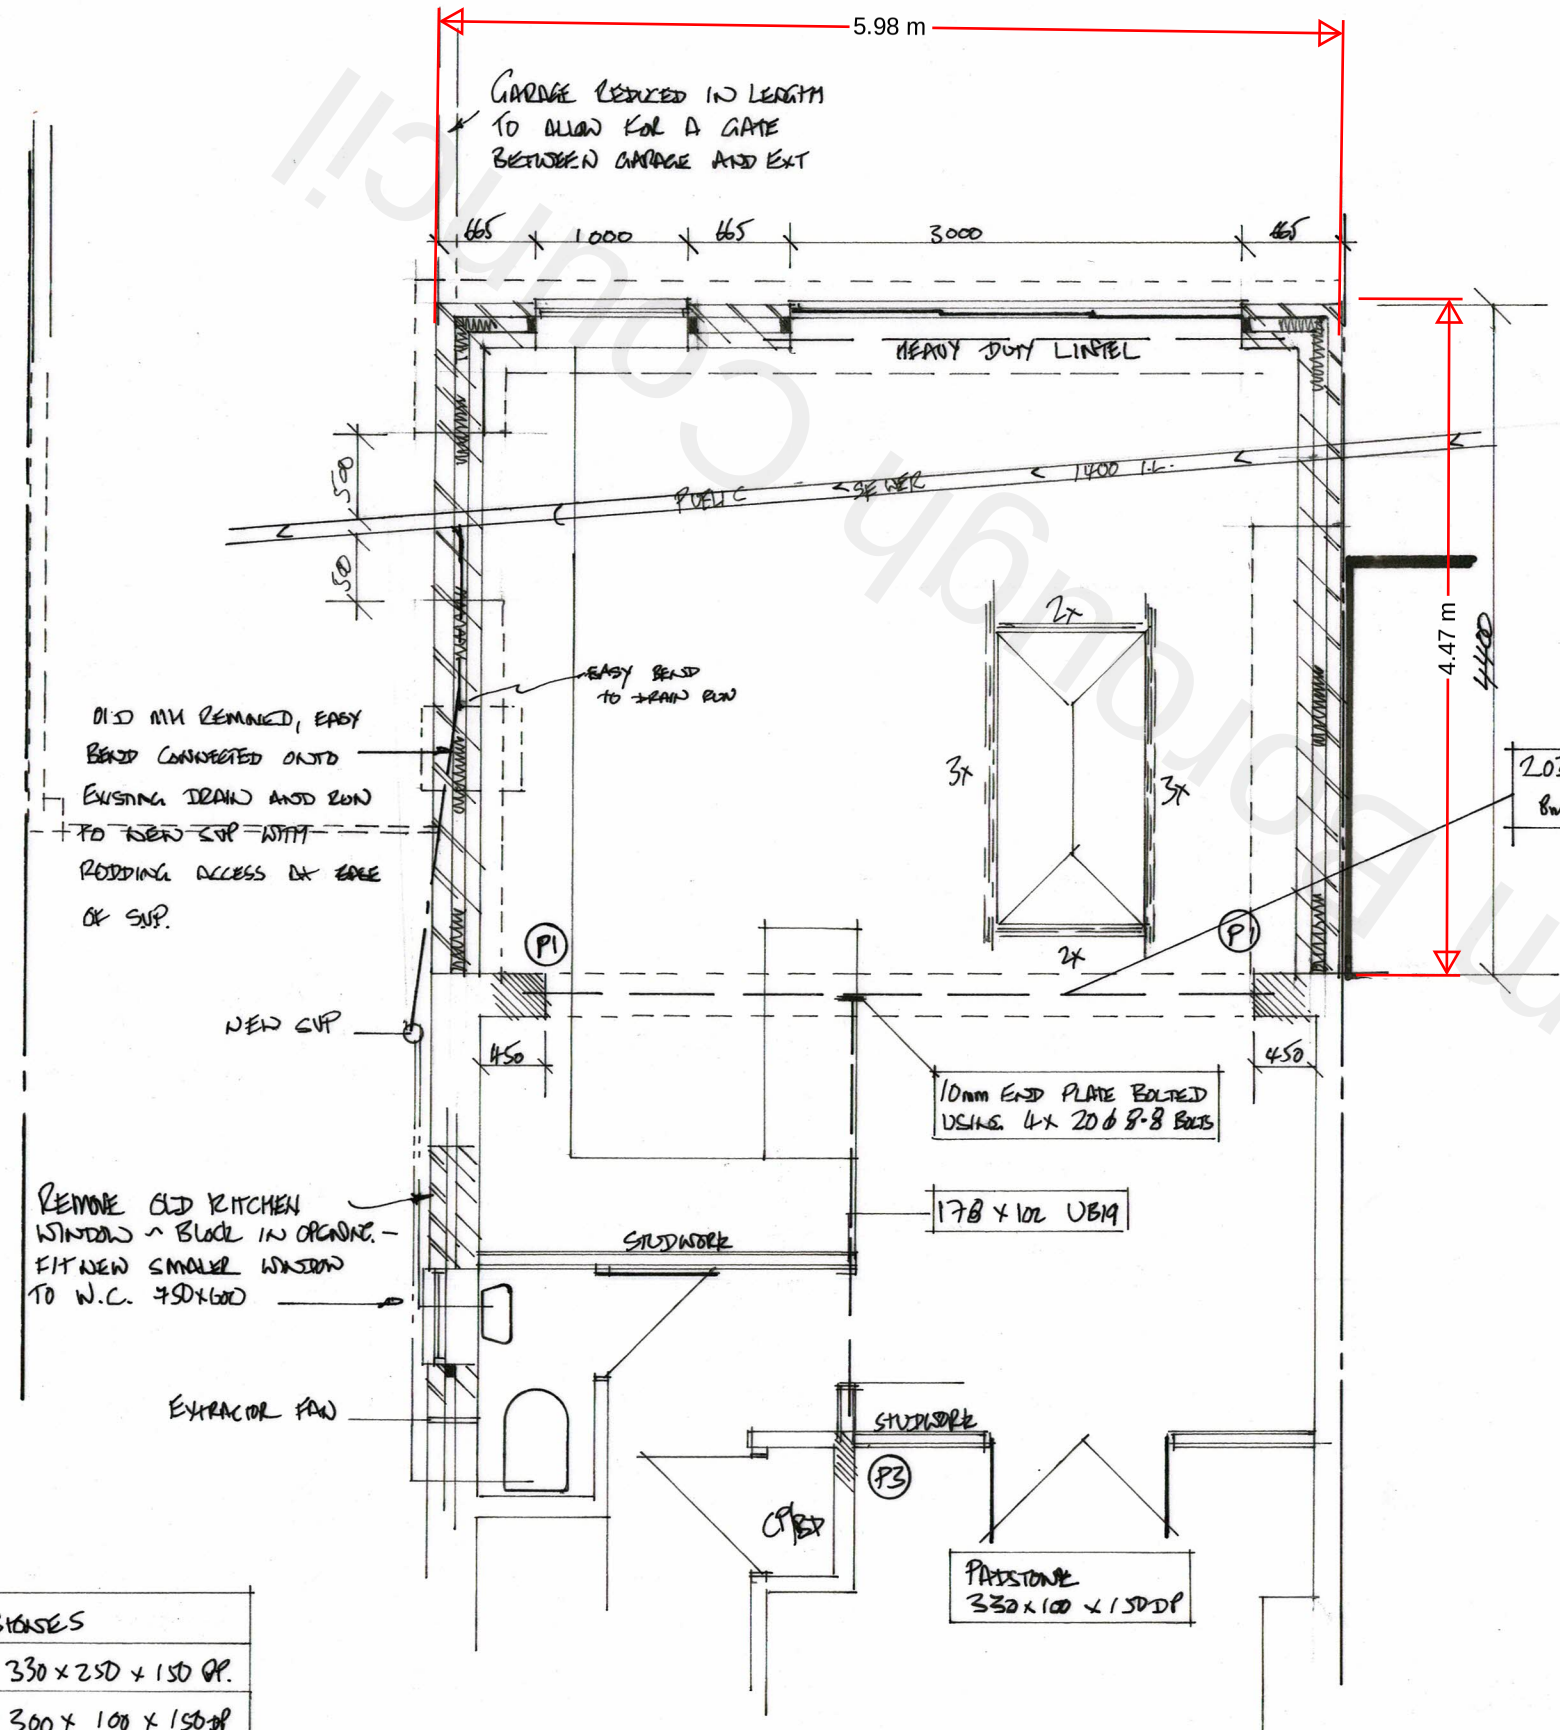


PADSTONES
P1 - 330 x 250 x 150 DP.
P2 - 300 x 100 x 150 DP
P3 - 330 x 100 x 150 DP

PROPOSED GROUND FLOOR PLAN

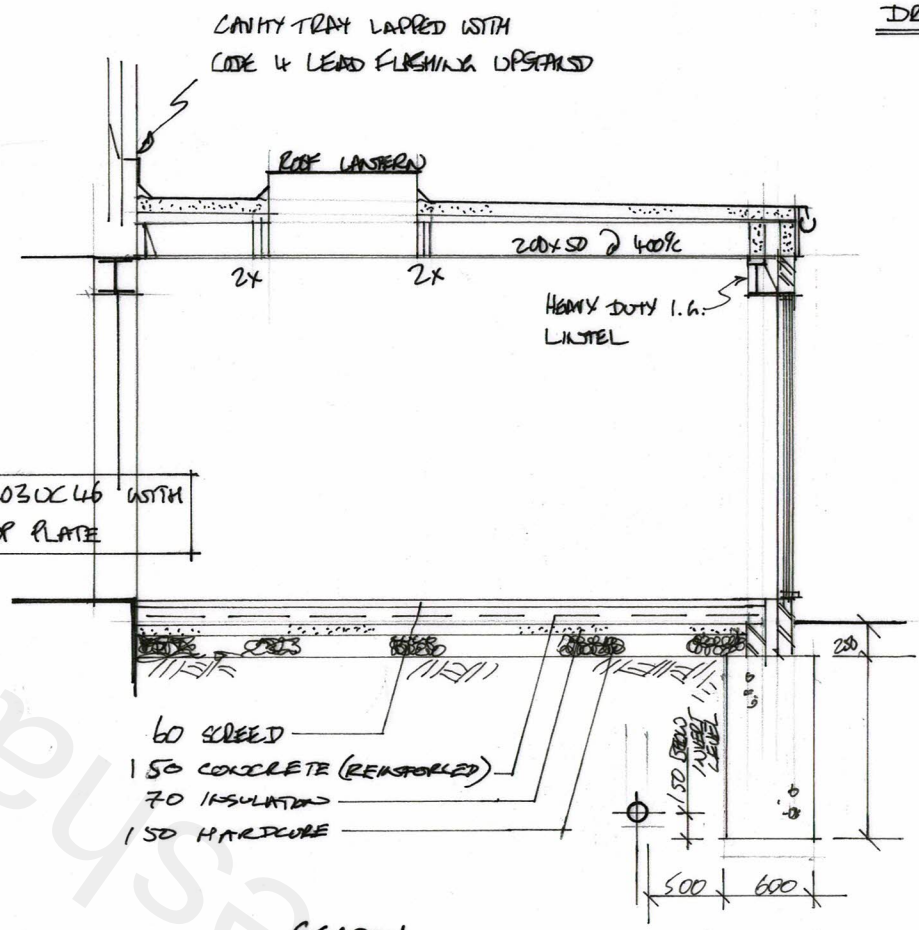

SECTION

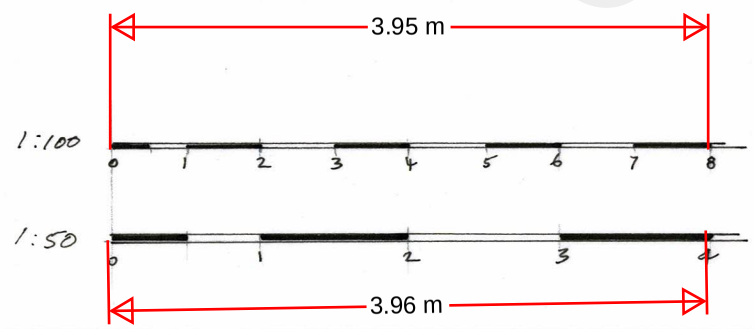

Mrs B. Cook
14 IMPERIAL DRIVE
RIVER VIEW PARK
GRAVESEND DA12 4LW

SINGLE STOREY REAR EXTENSION

1:50	1:100	18/10/21
DRAWING 21/05/07A		02.

Gravesham Council