


This drawing is the property of ARCHITEK DESIGN & PLANNING. Copyright is reserved by them and the drawing is issued on the condition that it is not copied, reproduced, retained or disclosed to any unauthorised person, either wholly or in part without consent in writing to do so. Do not scale off this drawing other than for planning purposes. All dimensions and setting out to be verified on site. If in any doubt contact the originator for clarification.

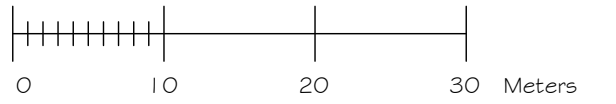

Name	Bed / Person	Area ft²	Area m²	Total Area ft²	Total Area m²	Total Units
CD01	4b/7p	1300.3	120.8	1300.3	120.8	1
CD02	5b/10p	2045.2	190	2045.2	190.0	1
Total				3345.5	310.8	2

Total units - 2
Area - 0.2 hectares / 0.49 acres
Parking - 200%

-  Tree removed
-  Tree root protection area
-  Category A tree
-  Category B tree
-  Category C tree
-  1.8m high brick wall with piers
-  Indicative new soft landscaping
-  Indicative new semi-mature tree
-  Cartlodge car port
-  1.1m high metal cow fence

Boundary

- A-B - Existing large hedge and trees.
- B-C - New vehicle opening.
- C-D - Existing large hedge and trees.
- D-E - Open beck.
- E-F - New 1,8m high close boarded fence with existing hedges.
- F-G - New 1,8m high close boarded fence with existing hedges.
- G-H - New 2m high brick wall with brick piers.
- H-A - New 1,2m high black metal railing.

ARCHITEK
DESIGN & PLANNING

Cherry Dene
Norwood Lane
Meopham
Gravesend
Ground Plan Layout

Scale 1:500 @ A2

Date 04.10.23

Drawn SC

ARCHITEK DESIGN & PLANNING
t – 07881 554676
e – info@architekdesignandplanning.co.uk
w – www.architekdesignandplanning.co.uk

Drawing No.	Revision
-------------	----------

ADP23/P102/13