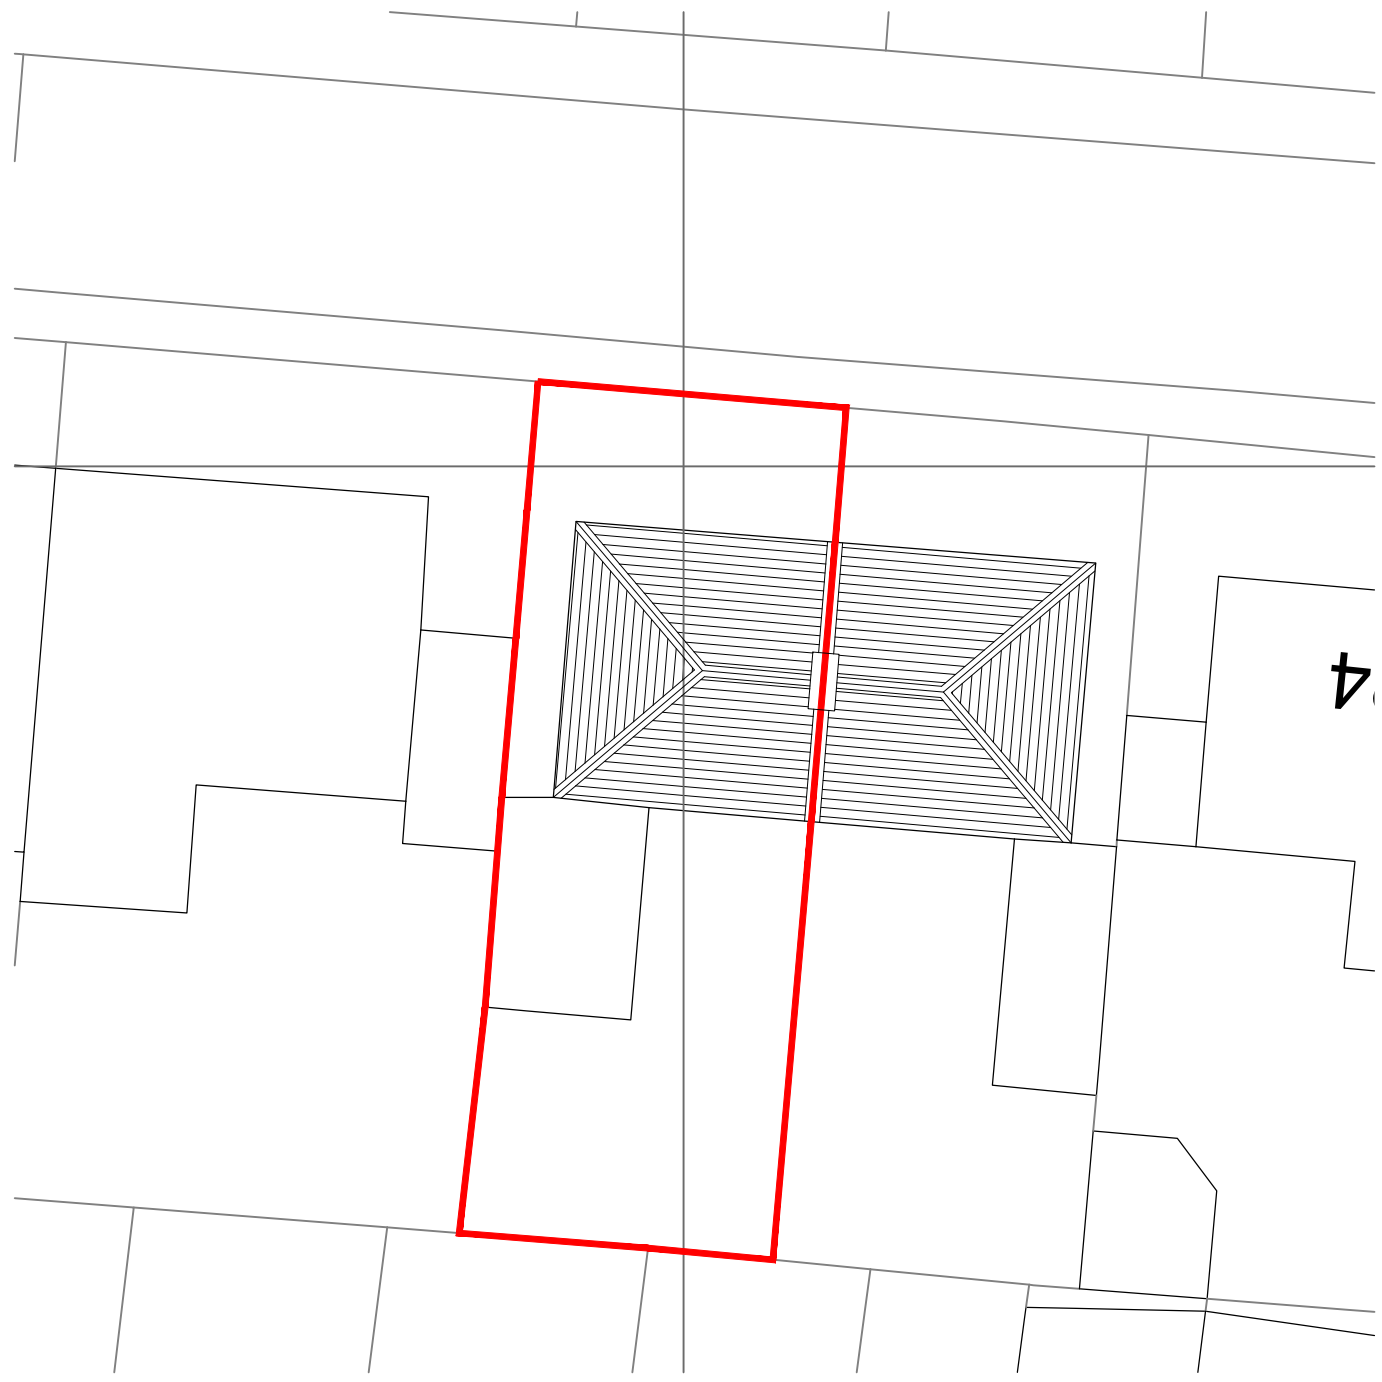


project	26 DARNLEY ST GRAVESEND	drawing title	EXISTING - blockplan	revisions	This scheme is subject to town planning and all other necessary consents. Dimensions, areas and levels where given are only approximate and subject to site survey. All dimensions are to be checked on site. Any discrepancies are to be reported to the architect before work commences. Figured dimensions only are to be taken from this drawing. This drawing is to be read in conjunction with all relevant consultants' and/or specialists' drawings/documents and any discrepancies or variations are to be notified to the architect BW Architecture Limited cannot be held liable for any matters of construction relating to fire safety or fire performance of a building implied or otherwise which are indicative only and are subject to verification by a qualified fire safety consultant.	status PRELIMINARY scale 1:200 @ A3 date August '23 drawing number 23-XXX-DW-121 revision -
---------	----------------------------	---------------	----------------------------	-----------	---	---