


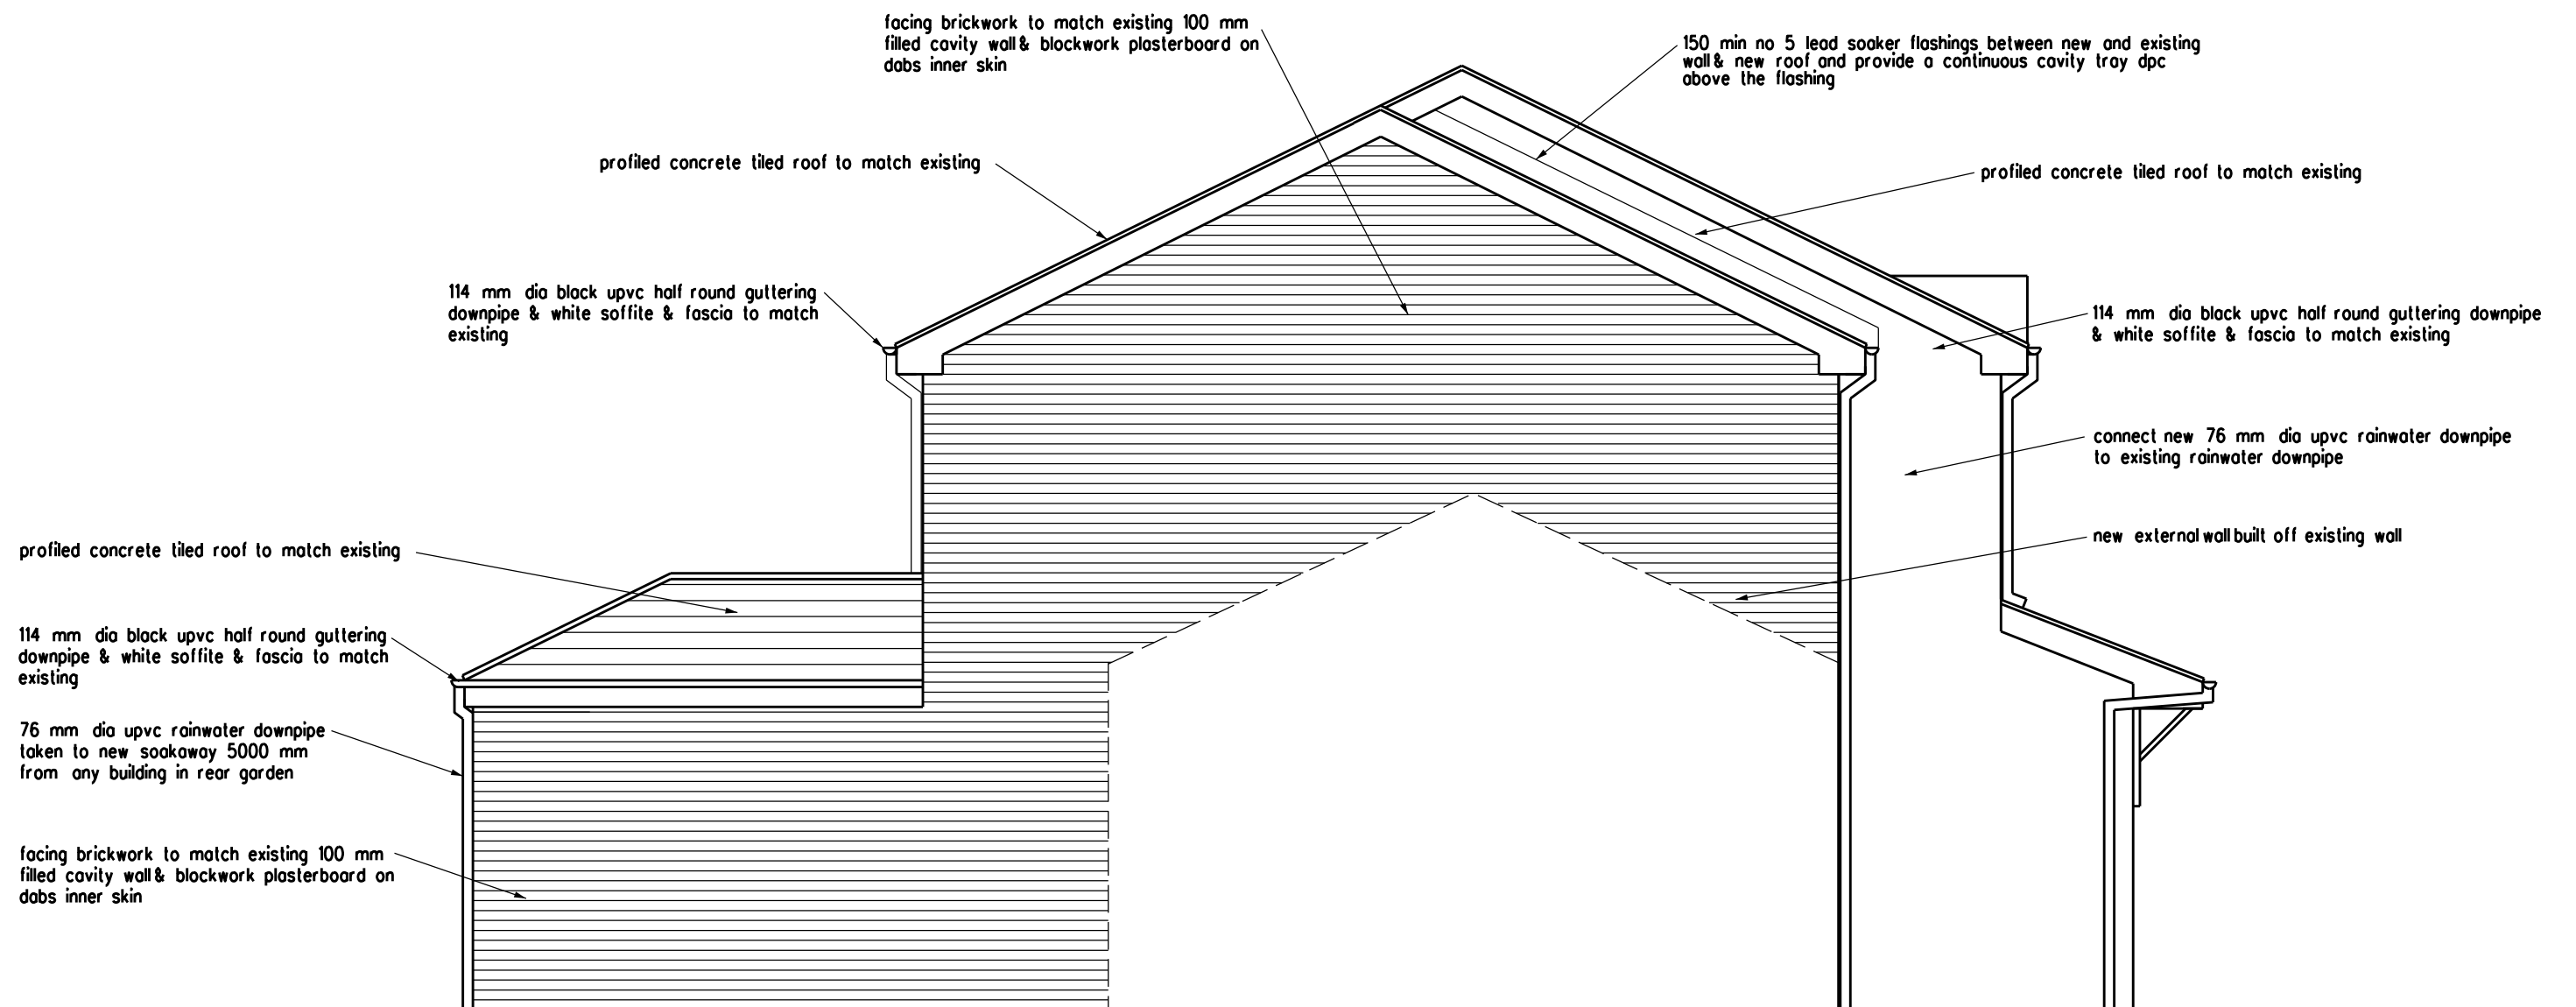

A. Amended as planners comments 06/09/23

PLANNING APPLICATION

REVISION DATE

ARCHITECT

TA ARCHITECTS
11 JOYDENS WOOD ROAD BEXLEY
KENT DA5 2HS Tel 07905 130591
ta140256@googlemail.com

JOB

PROPOSED SIDE EXTENSION
AT 20 NASHCROFT
NORTHFLEET DA11 8SY

DRAWING

PROPOSED SIDE ELEVATION
FACING No 19 NASHCROFT

SCALE
1:50 AT A3

DATE
MAY 2023

DRAWING NO.

DG/09 A

