



2nd heat pump .3

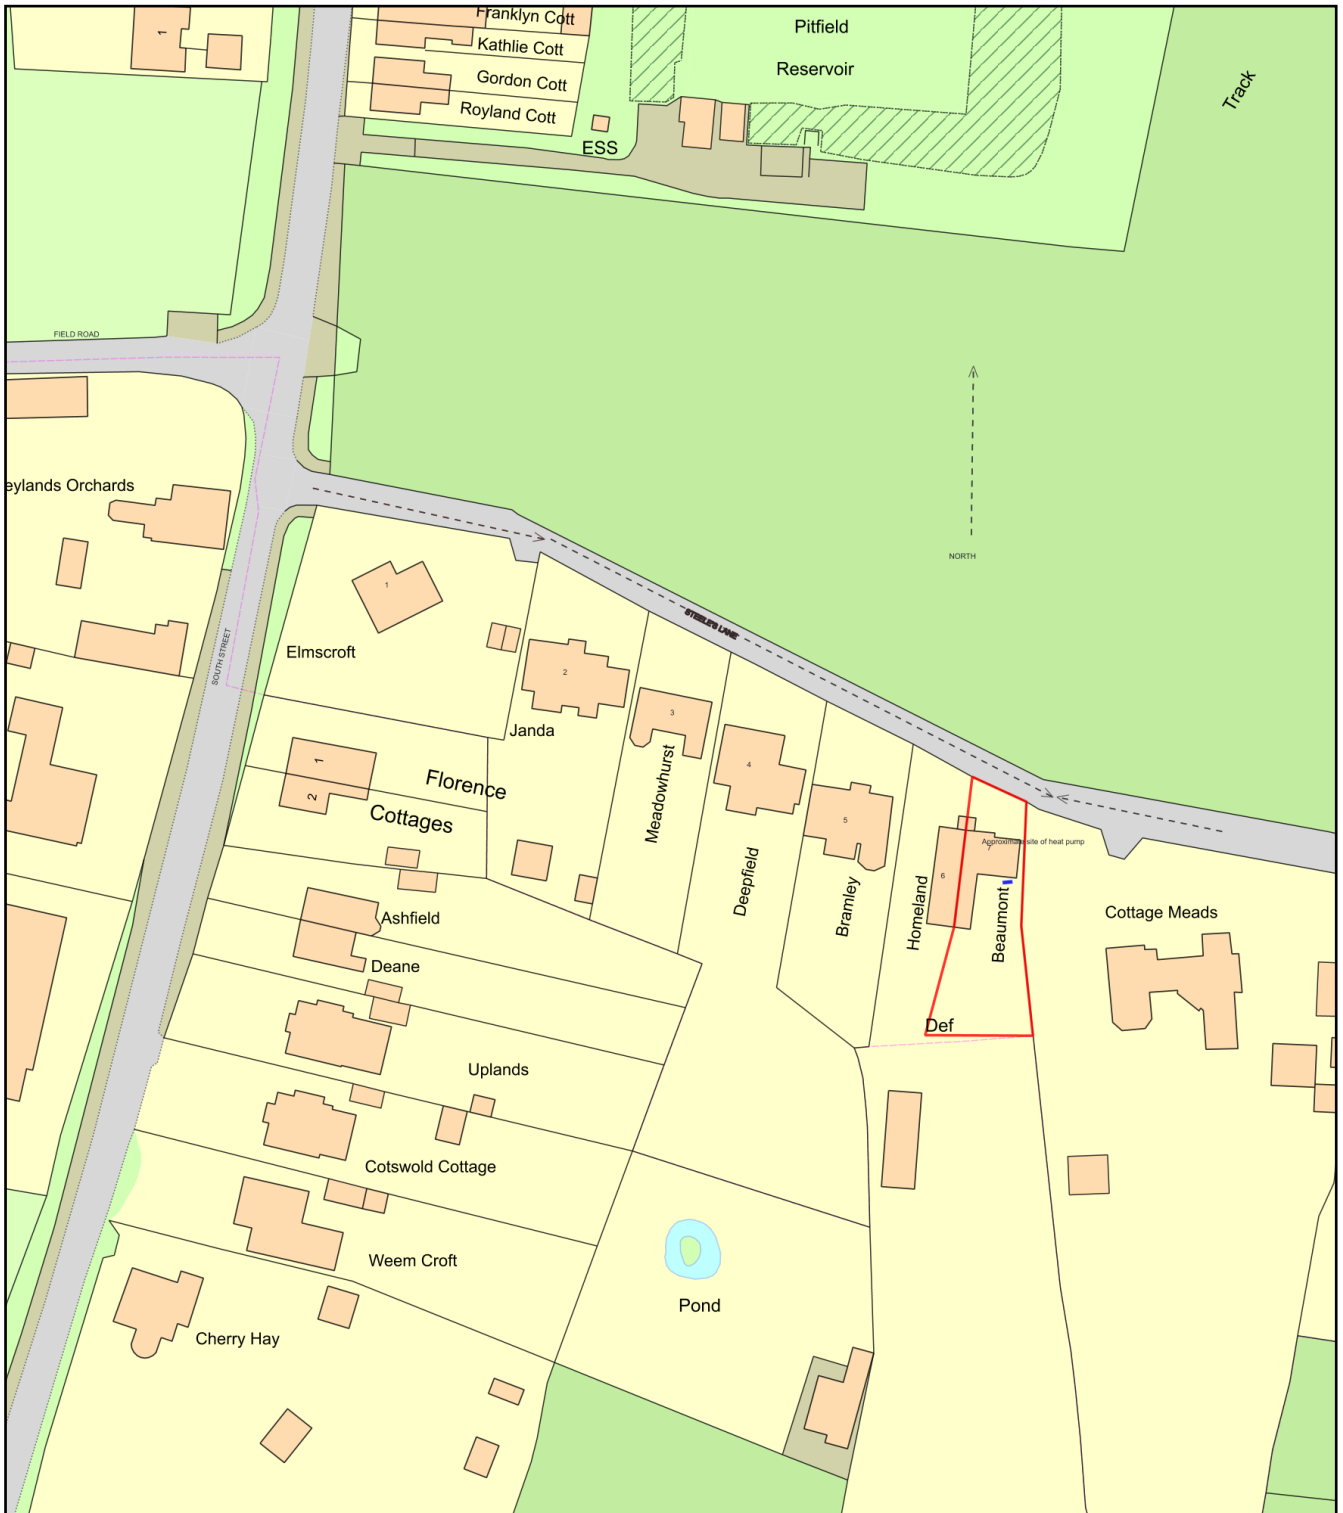

0 50
Metres

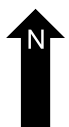

Plan Produced for: Louise Russell

Date Produced: 10 Oct 2023

Plan Reference Number: TQRQM23226153204505

Scale: 1:1250 @ A4