



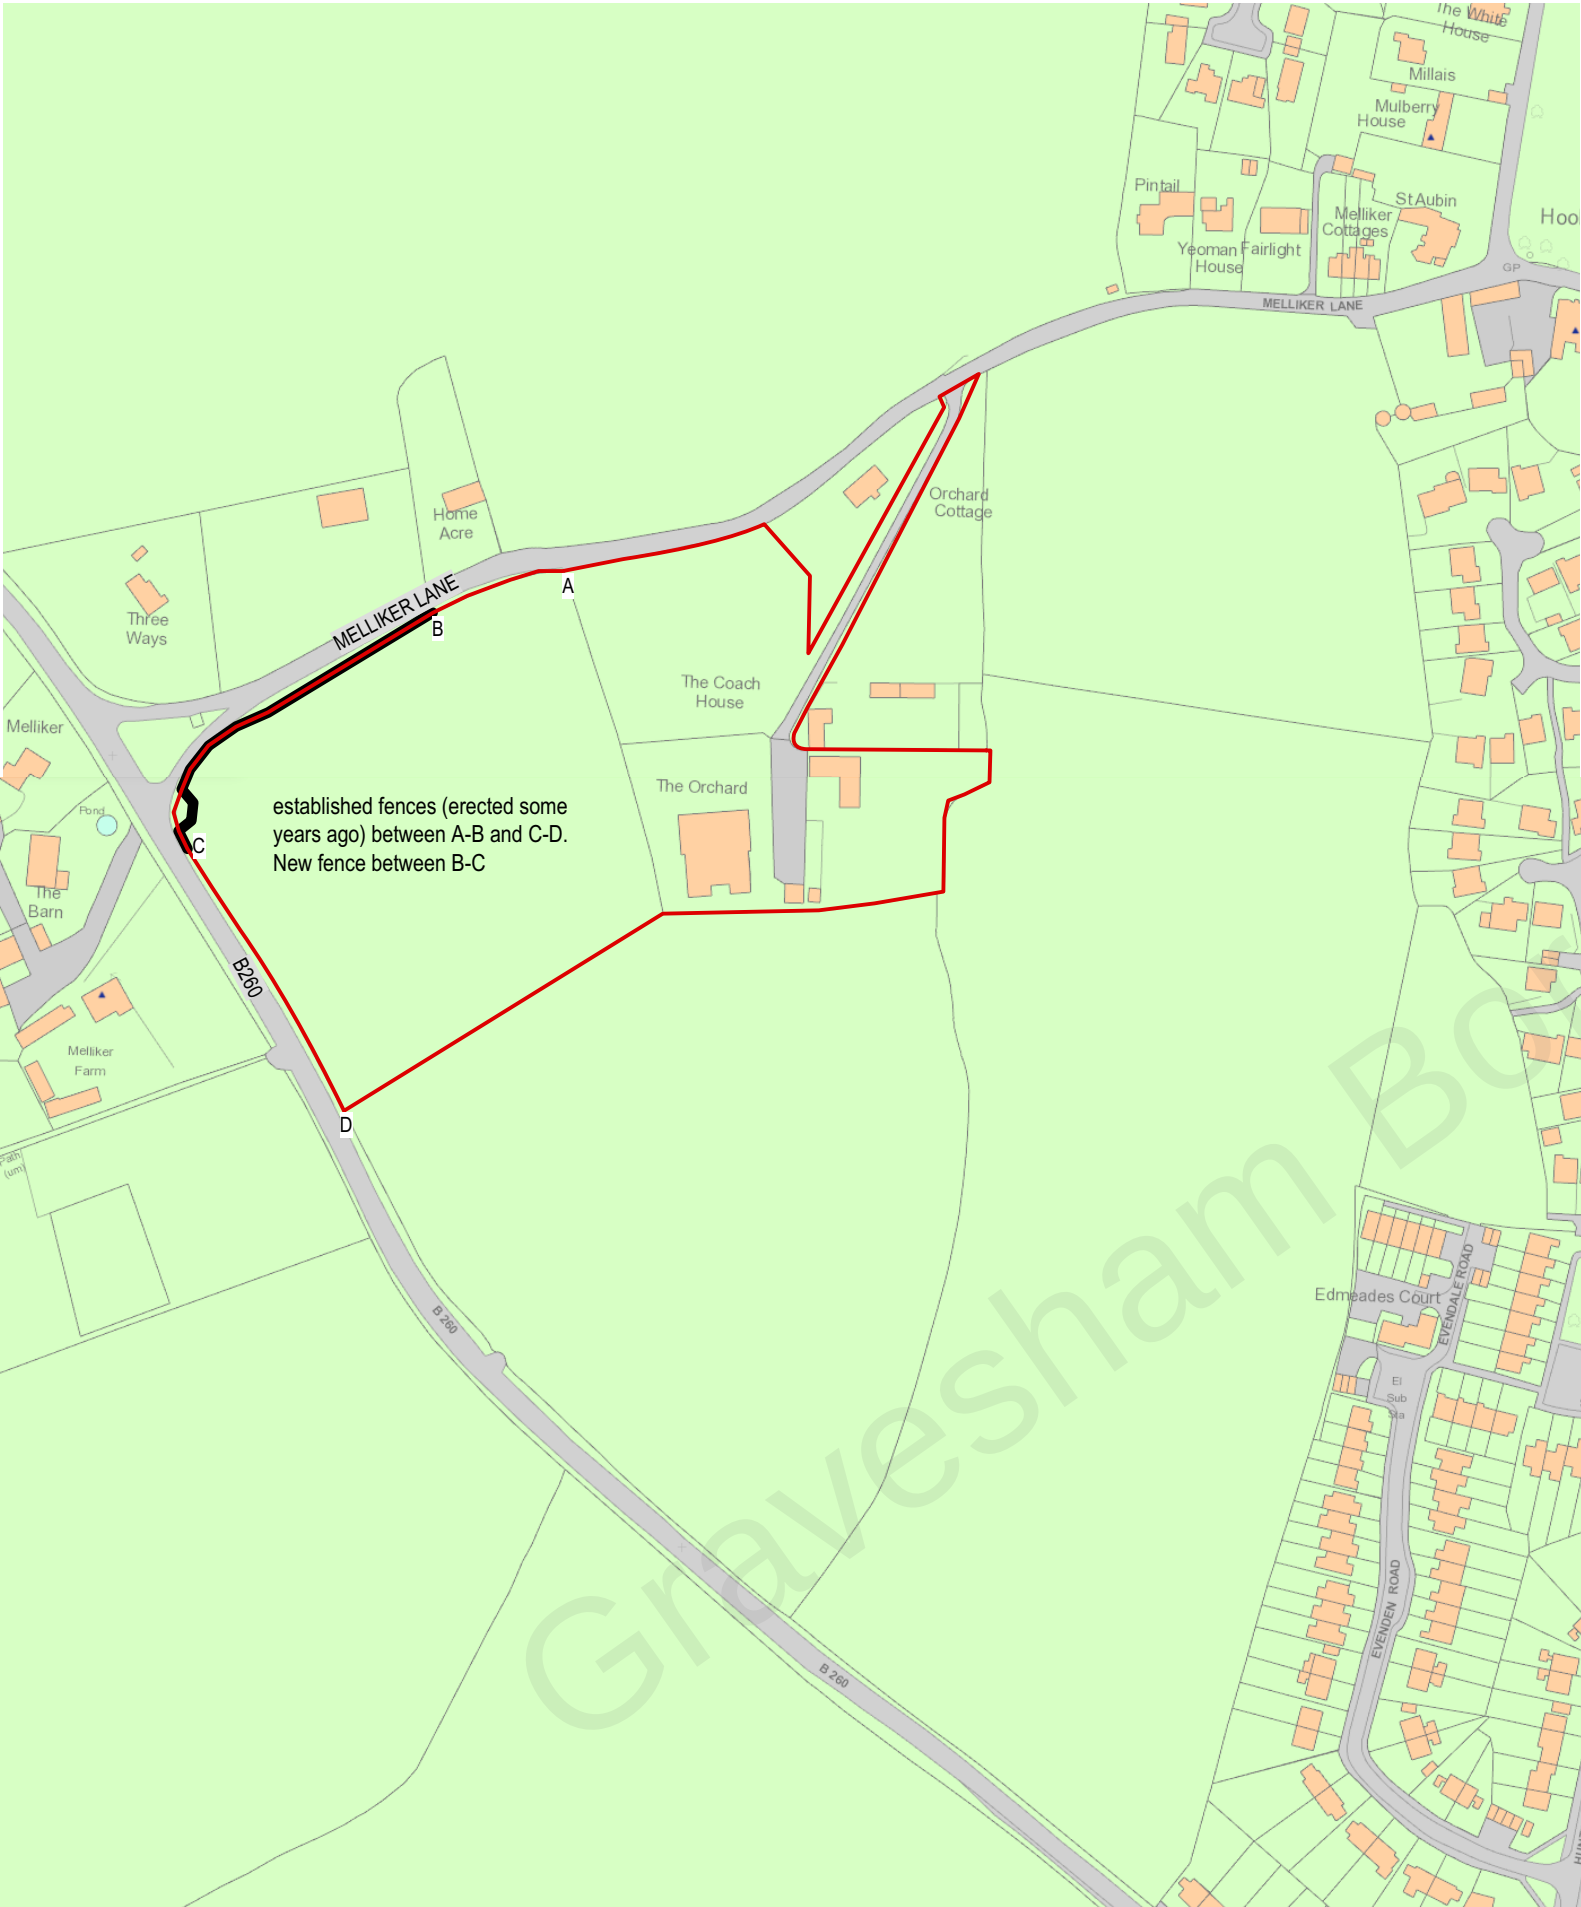

site area = 2.825 hectares

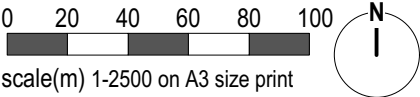

A- site area & note added. GB/22/07/22

|                                              |                  |          |
|----------------------------------------------|------------------|----------|
| CLIENT; Mr & Mrs Singleton                   |                  |          |
| PROJECT; The Orchard, Melliker Lane, Meopham |                  |          |
| TITLE; location plan                         |                  |          |
| SCALE; 1-2500                                | DATE; July. 2022 | DRAWN;GB |
| DRAWING NUMBER                               | 22-17-01 rev.- A |          |

