


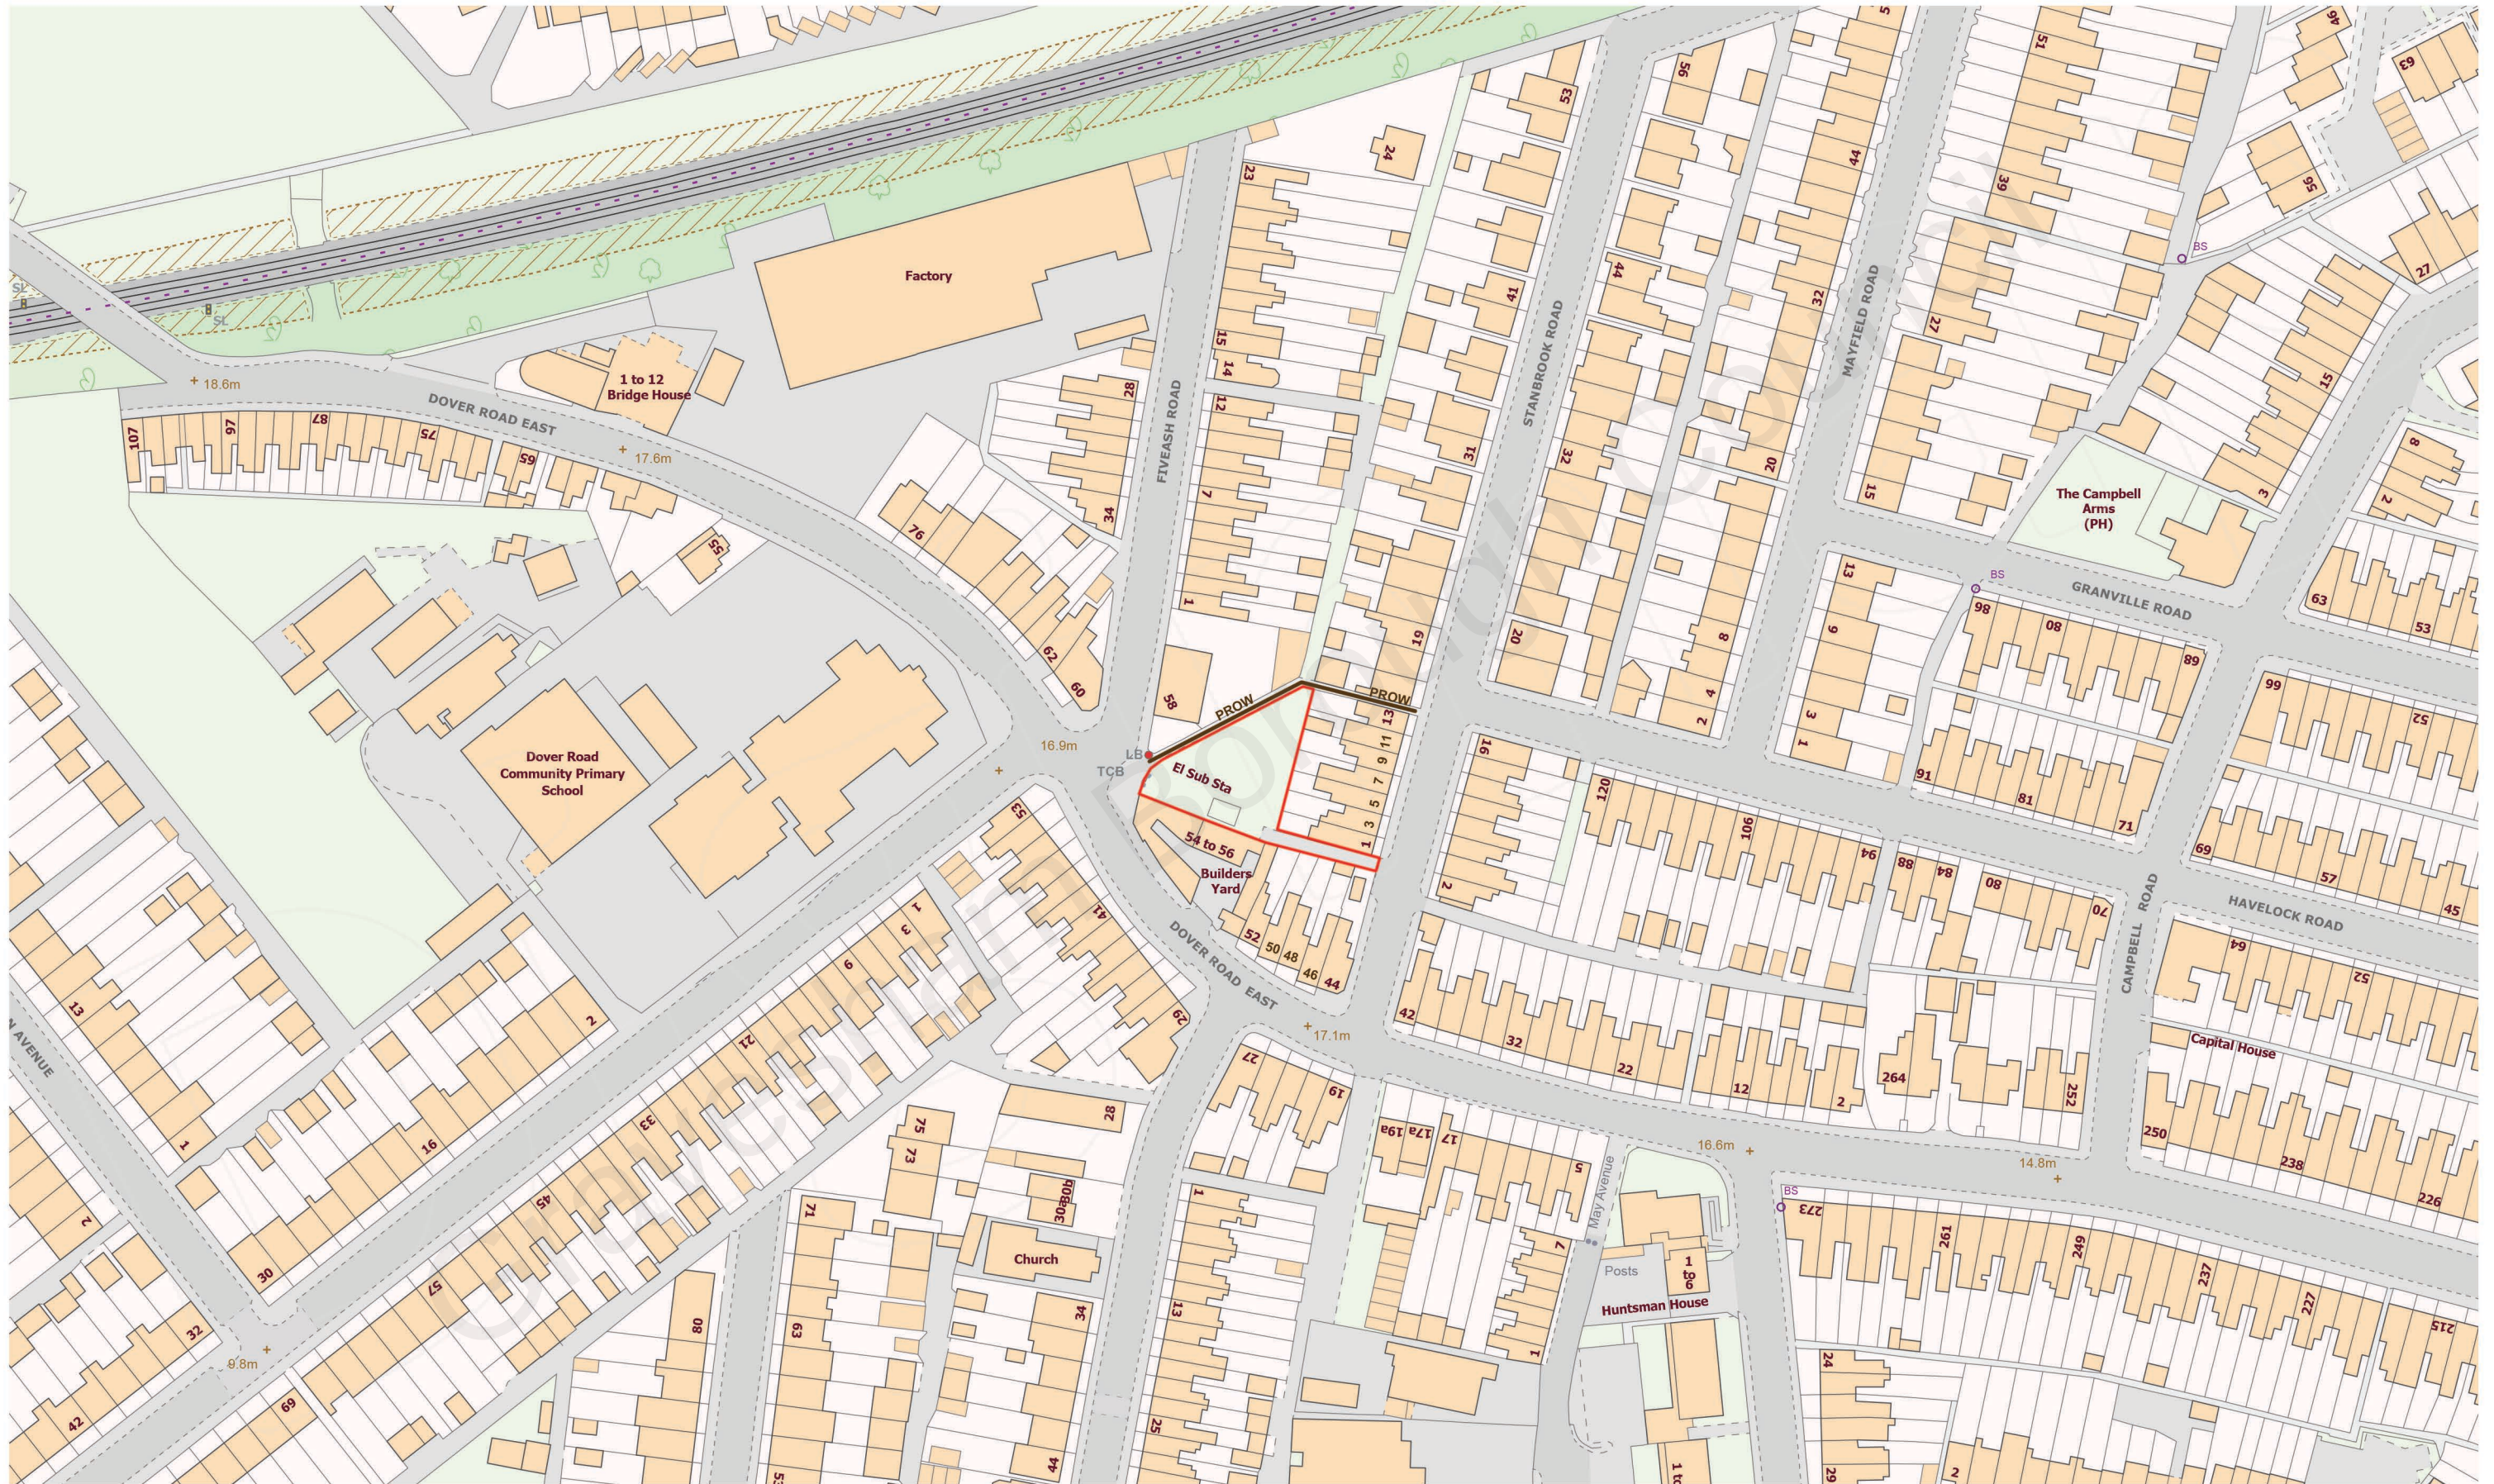

Block Plan Scale 1:1250 at A3 Drawing 001a