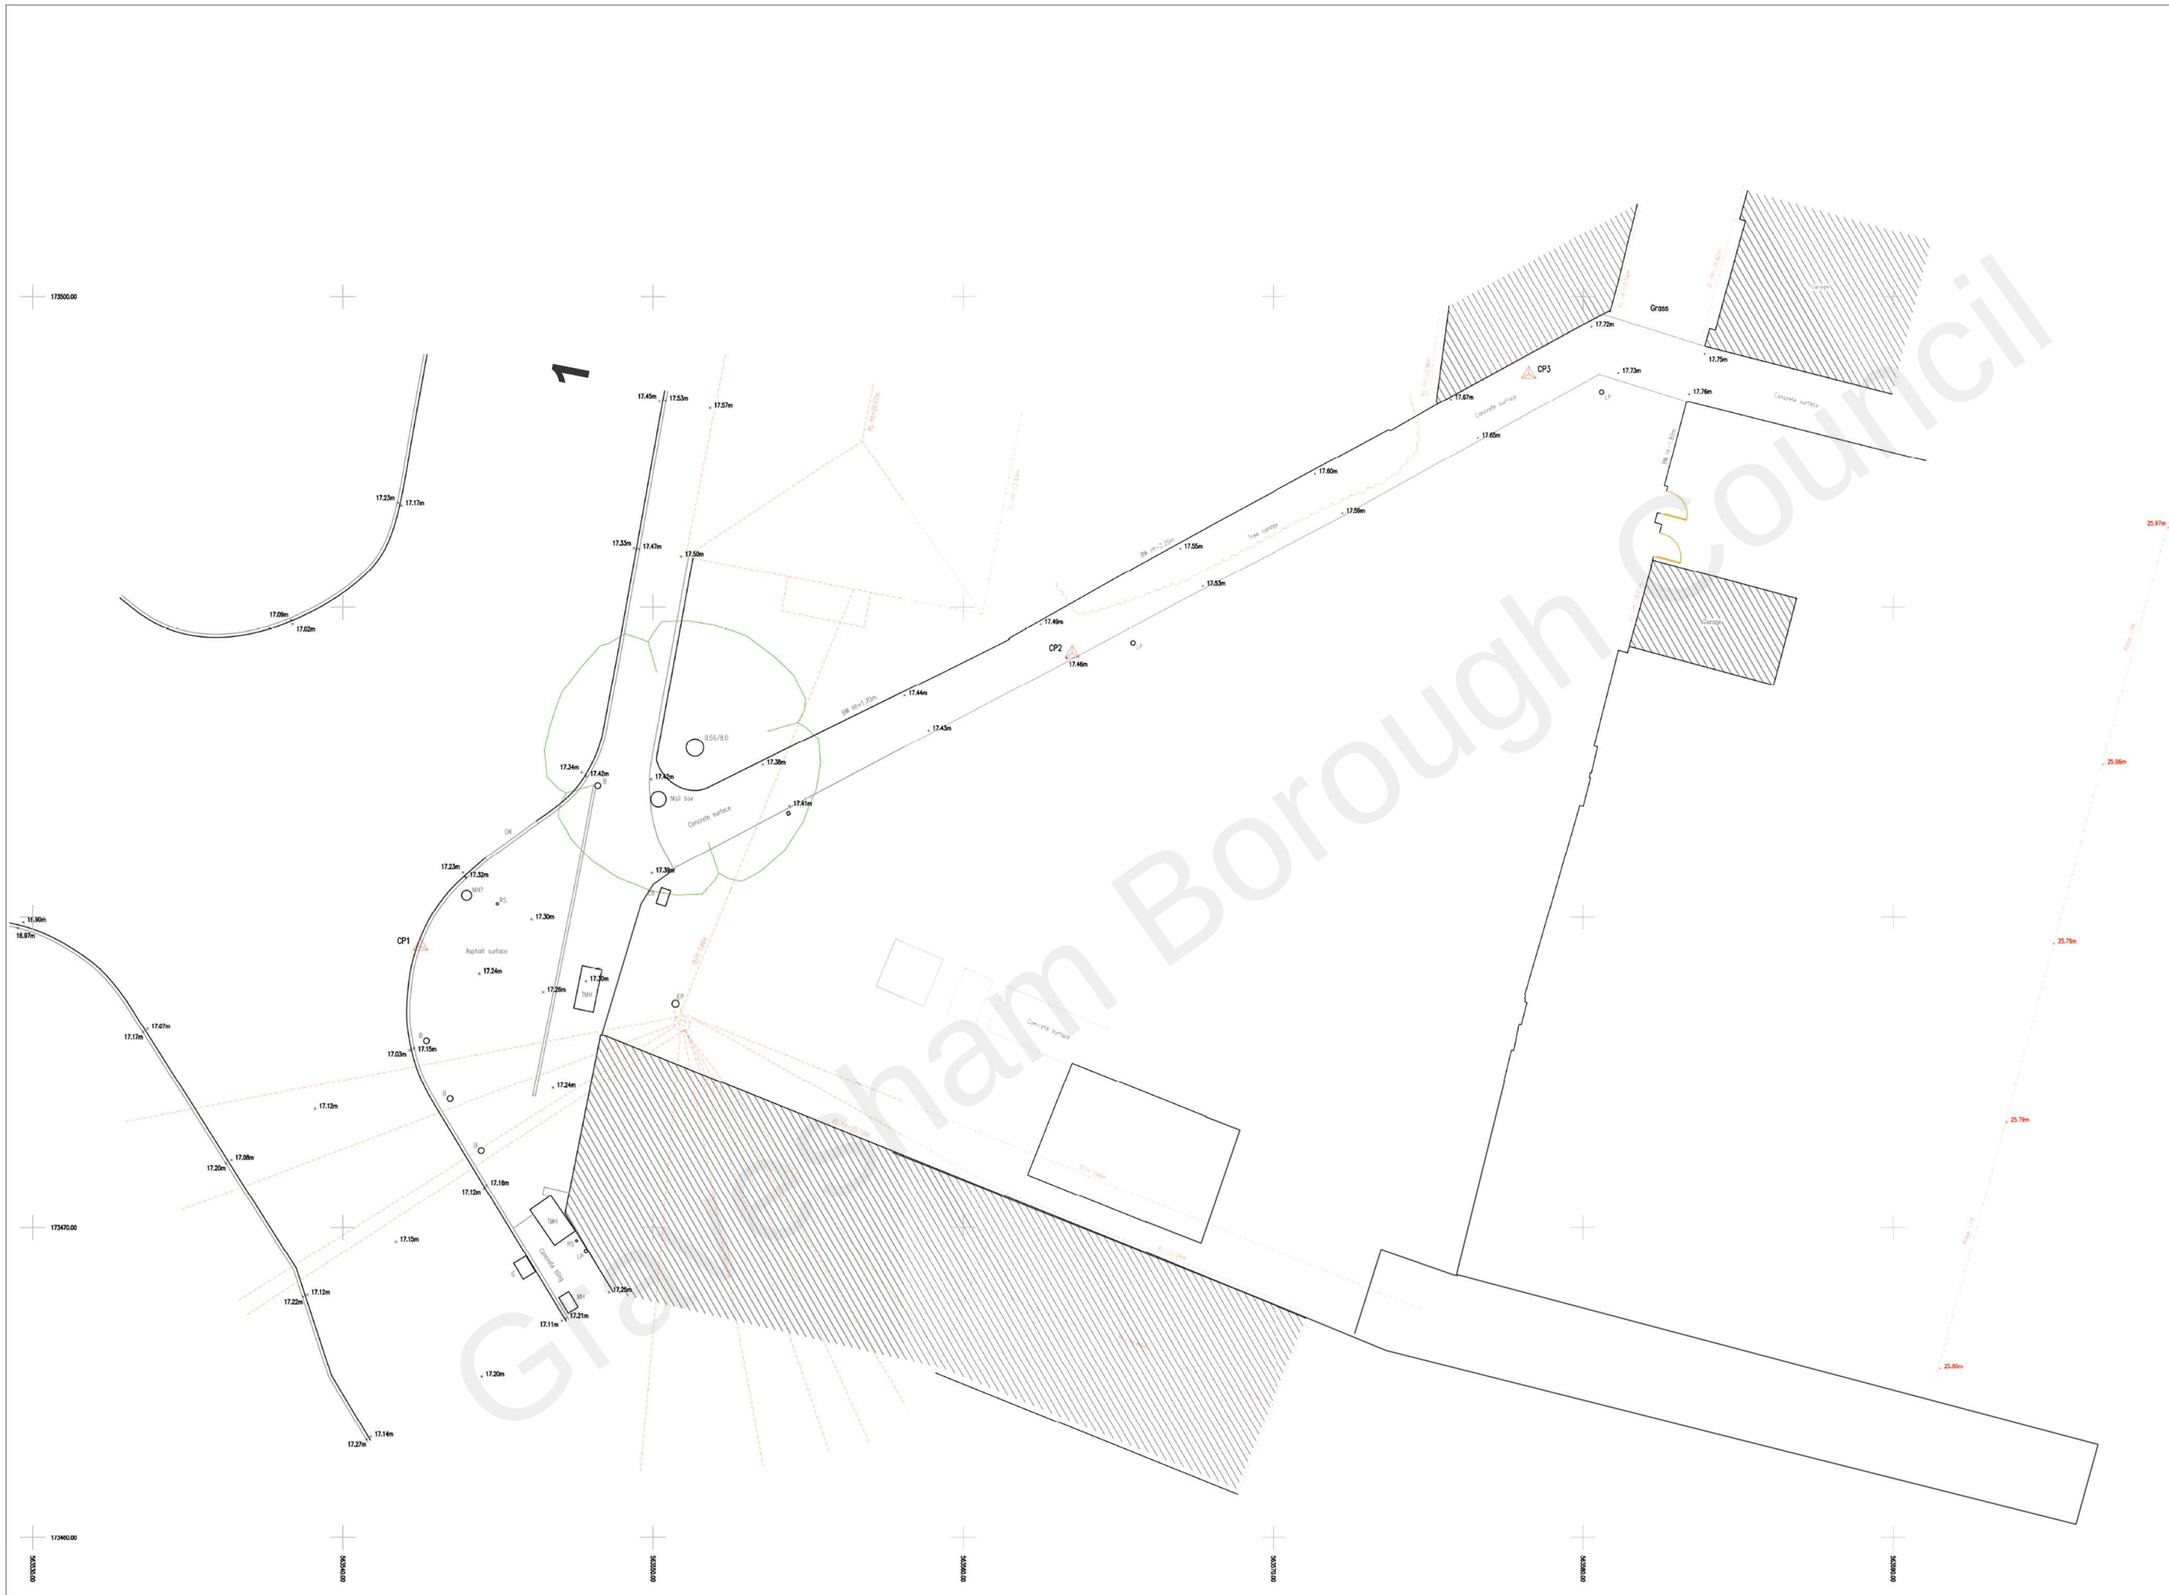


Graham Borough Council

LEGEND

AIR CONDITIONING UNIT	ACU	FENCE DESCRIPTION		
ADVERTISING BOARD	AB	BARBED WIRE FENCE	BWF	
AIR VALVE	AV	CHAIN LINK FENCE	CLF	
BENCH MARK	BM	CLOSE BOARD PALING FENCE	CBP	
BOLLARD BEACON	BC	CLOSE BOARD FENCE	CBF	
BASEMENT LIGHT	BL	CONCRETE SLAB FENCE	CSF	
BOUNDARY POST/PEG	BP	POST AND RAIL FENCE	PRF	
BUS STOP	BS	CRASH BARRIER	CBR	
CABLE TELEVISION PIT	CATV	IRON RAILINGS	IRF	
CHIMNEY LEVEL	CHL	INTERWOVEN FENCE	IWF	
CONTROL BOX	CB	LARCH LAP FENCE	LLF	
DOWN PIPE	DP	MISCELLANEOUS FENCE	MSF	
DOG WASTE BIN	DWB	OPEN BOARD FENCE	OBF	
ELECTRICITY CABLE PIT	ECP	PALING FENCE	PAL	
ELECTRICITY CONTROL BOX	ECB	PEDESTRIAN FENCE	PEF	
ELECTRICITY INSPECTION COVER	EIC	PEDESTRIAN SAFETY BARRIER	PSB	
ELECTRICITY POLE	EP	POST AND CHAIN FENCE	PCF	
ELECTRICITY PYLON	EPL	POST AND MESH FENCE	PMF	
FIRE HYDRANT	FH	POST AND RAIL FENCE	PRF	
FLAG STAFF	FS	POST AND WIRE FENCE	PWF	
FLOODLIGHT	FLT	TRELLIS	TLS	
FLOWER BED	FB	WIRE MESH FENCE	WMF	
FOOTPATH	FP	AVERAGE	Ave	
GAS VALVE	GV	HEIGHT	Ht	
GUIDE POST	GP			
GULLY	G	DRAINAGE		
INSPECTION COVER	IC	RAINWATER PIPE	RW	
INSPECTION COVER UNKNOWN	ICU	FOUL WATER PIPE	FW	
KERB OUTLET	KO	NO VISIBLE CONNECTION	NVC	
LAMP POST	LP	UNABLE TO SURVEY	UTS	
LAMP POST	LP	UNABLE TO SURVEY	UTS	
LIGHTED BOLLARD	LTB	TAKEN FROM RECORDS	TFR	
LITTER BIN	LB	DRAINAGE CHANNEL (OPEN)	DC	
MANHOLE	MH			
MILESTONE	MS	DRAINAGE CHANNEL (COVERED)	DC	
NAME PLATE	NP			
NOTICE BOARD	NB	OVERHEAD WIRE	O/H/W	
PARKING METER	PM			
POST	P	BANKING		
POTS BOX	PB			
RAIN WATER PIPE	RWP	EXTENT OF		
REFLECTOR POST	RP	VEGETATION		
ROAD SIGN	RS	HEDGES		
ROOFLIGHT	RL			
SERVICE MARKER POST	SMP			
SKYLIGHT	SL			
SLUICE VALVE	SV	MARSH		
SOIL & VENT PIPE	SVP			
SPOTLIGHT (GROUND)	SPLG			
SPOTLIGHT (TOWER)	SPLT	GATE		SINGLE DOUBLE
TELECOM CONTROL BOX	CBT			
TELECOM MANHOLE	TMH	RETAINING WALL	RTW	
TELECOM PILLAR	TLP			
TELEGRAPH POLE	TP	SLOPING MASONRY		
TELEPHONE CALL BOX	TCB			
TRAFFIC MIRROR	TM	STILE		
TRAFFIC LIGHT CONTROL BOX	CBTL			
TRAFFIC LIGHT CONTROL POST	CPTL	WALL (BRICK SPIRE RAILINGS)		
VENT PIPE	VP			
WATER METER	WM	GLASS ROOFED ARCHWAY		
WASH OUT	WO			
WATER CONTROL PILLAR	WCP			
WATER TAP	TAP	CONTOURS		25.50
WATER	WT	ORDNANCE SURVEY		OSBM
TROUGH				
MANHOLE LEVEL (indicates pos.	65.61	BENCH MARK	BM	
BASEMENT LEVEL	BTL	TEMPORARY BENCH MARK	TBM	
BED LEVEL	BL	SURVEY		
COVER LEVEL	CL	STATION		
EAVES LEVEL	EL	Grass		
FLOOR LEVEL	FL			
INVERT LEVEL	IL			
ROOF LEVEL	RFL			
RIDGE LEVEL	RL	ROOF		
SOFFIT LEVEL	SOL			
SPRING LEVEL	SPL	BUILDING		
	THL			
TOP OF WALL LEVEL	TOW	WALL BRICK		
WATER LEVEL	WL	(WB)		
CEILING LEVEL	CHT			

COORDINATE TABLE

STATION	DESCRIPTION	EASTING	NORTHING	LEVEL
1	HN	563542.50	173479.06	17.18
2	HN	563563.51	173488.52	17.46
2	HN	563578.25	173497.52	17.70

HN–Hilti® Nail PKN–Parker Kalon® Nail PGM–Permanent Ground Marker
PM–Punch Mark PN–Pipe Nail PN–Washer (used with PKN and PN)

SCAN	SURVEYOR	DATE
01	SV	23/09/2021

REV	DESCRIPTION	DRAWN	APPR	DATE
01	First Issue	RF	BR	01/10/21

icelabz ICELABZ

Tel No: 02037443020 Fax No: 02089316849
www.icelabz.co.uk info@icelabz.co.uk

LAND SURVEYING MEASURED BUILDING SURVEY SETTING OUT

PROJECT TITLE
Land East Of 58 Dover Road Five Ash Road Gravesend Kent DA11 0RE

DRAWING DETAIL
Topographical Survey

Topographical Survey 1200 @A3
Drawing 0006A

INFORMATION
FINAL

Drawing Number	Rev	Date
MB-SURV-DR-TS-001		01/10/21