



Existing

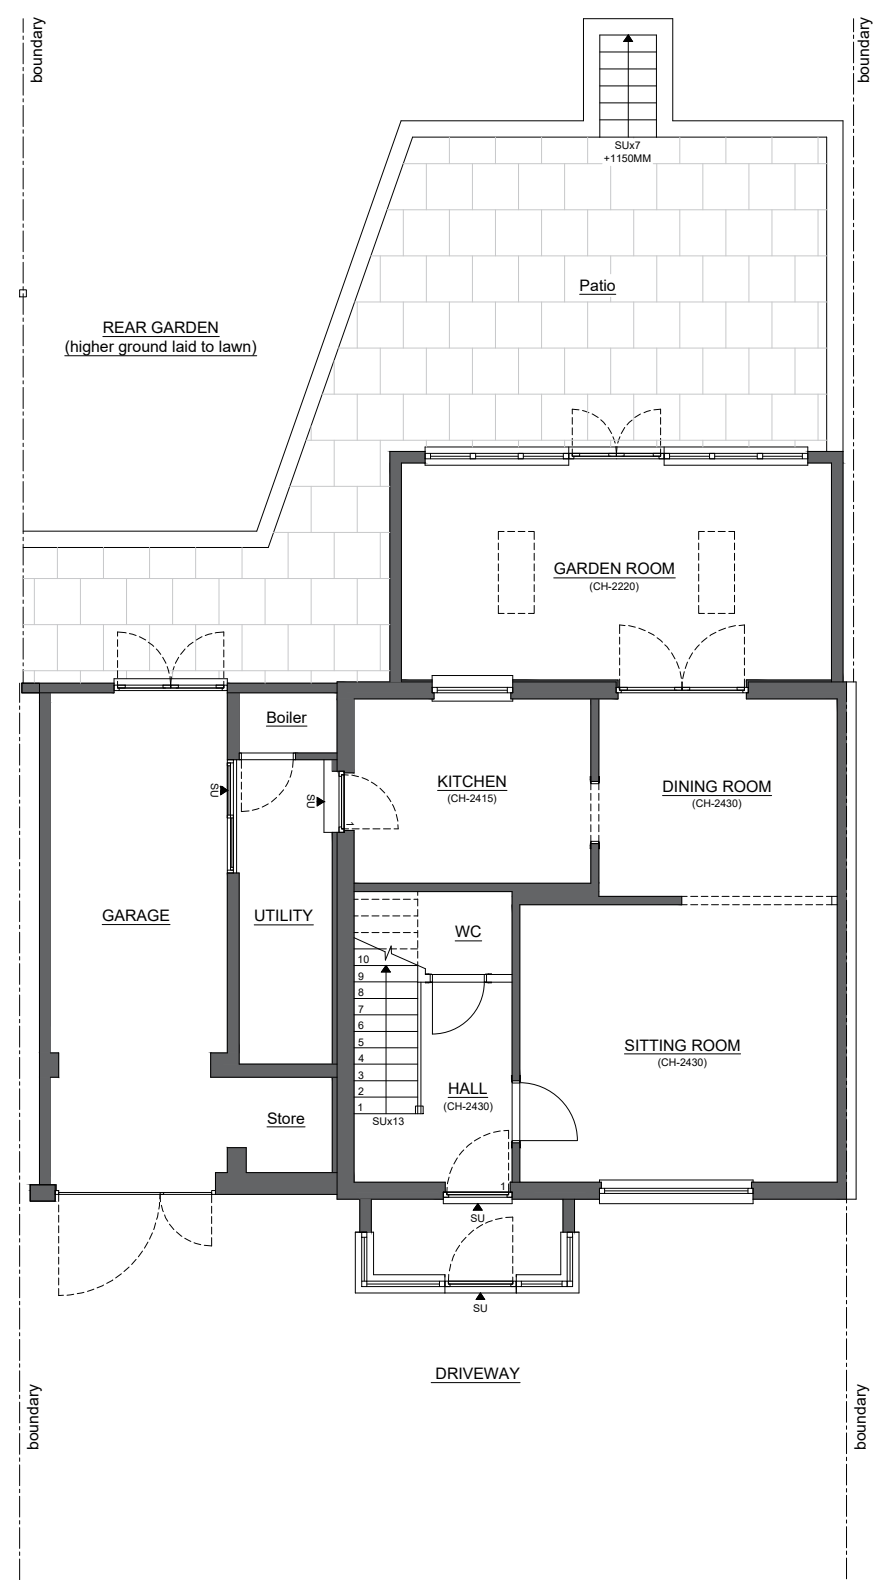


Proposed

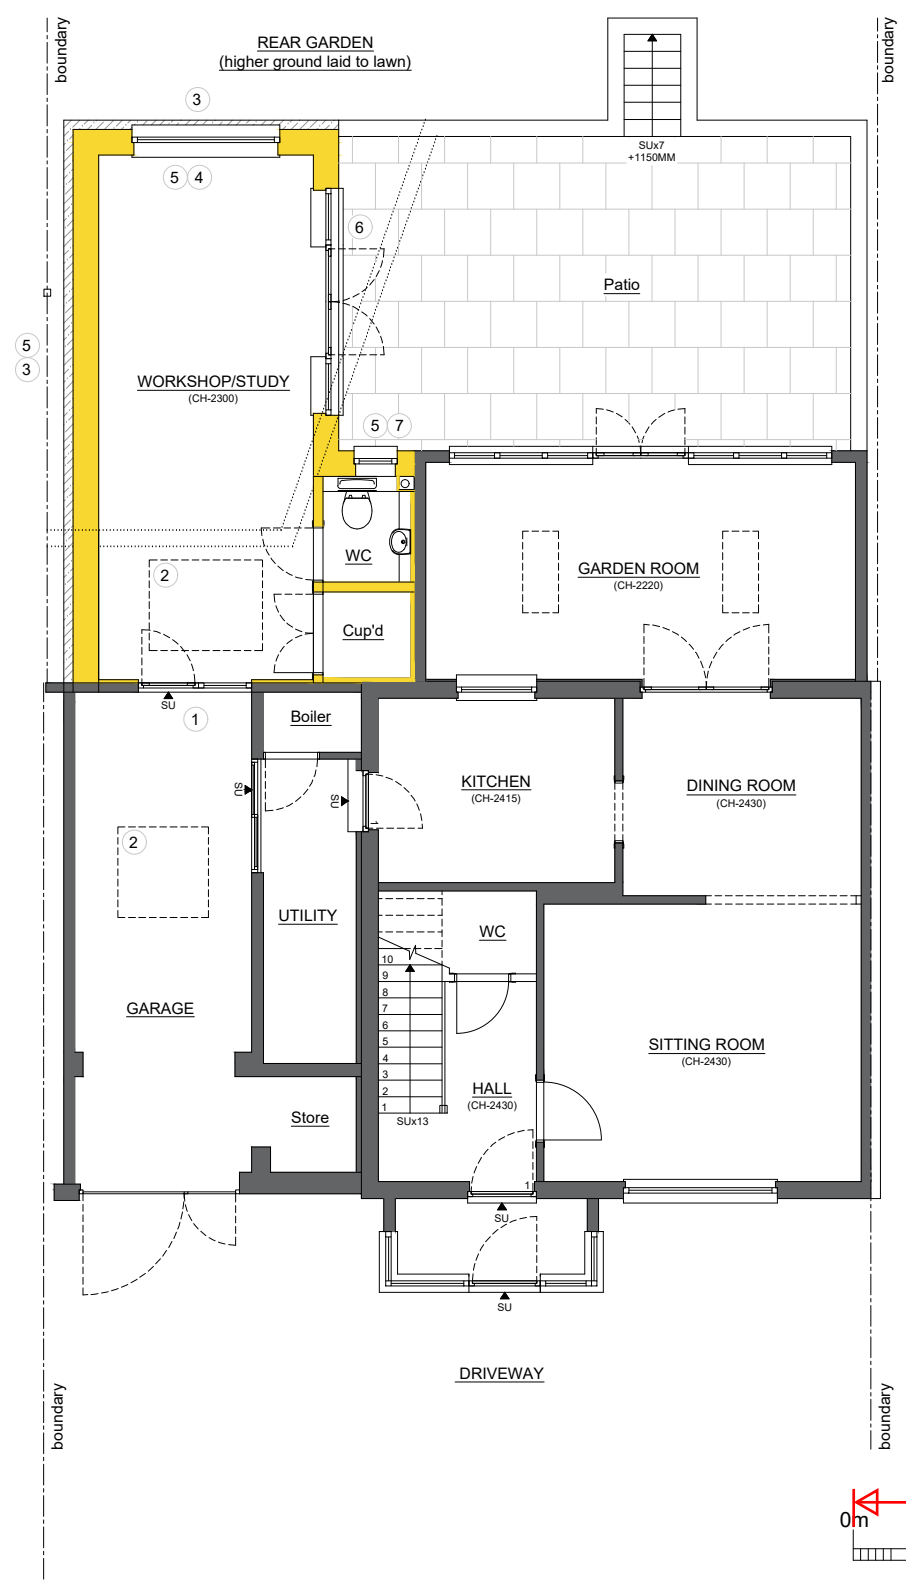

SCHEDULE KEY	
1.	Doors altered to suit.
2.	Flat glass roof light over to extend natural light into existing rear garage space. Size and specification TBC.
3.	Retaining wall as necessary where building abuts higher ground level, subject to detailed structural engineer design.
4.	Window above external higher ground level with views into rear garden.
5.	New insulated cavity wall in brickwork/render to match existing. Combined with retaining wall where abutting higher external ground level.
6.	3m wide glazing with central 1.5m wide french doors.
7.	Obscure glazing to WC window.

KEY (general)	
.....	Existing removed / demolished
.....	New external / internal walls/floor/roof structure
.....	Steel beam (subject to S.E. design)
.....	Overhead / underneath / notional
.....	Existing external/internal ground/floor/wall/roof

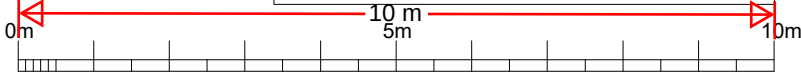

This drawing has been prepared by the Agent (We Plan Your Extension) for the sole use as part of Local Authority approvals on behalf of the applicant as named on the corresponding Local Authority application form. The drawing may not be used for any other purpose without prior written permission from the Agent. The copyright of the drawing and the designs therein remain the sole property of the Agent. This is ONLY a construction drawing if the 'Stage' opposite states 'Building Regulations Application'. The drawing should not be scaled from for construction purposes. All Copyright We Plan Your Extension 2023.

Proposal: Rear single storey extension.
Address: 20 Bourne Road,
Gravesend,
Kent,
DA12 4EB.

Stage: Planning Permission
Drawing: DODQ/150524/02
Date: Existing & Proposed Ground Floor Plans
Scale: 19.06.2024
1:100 @ A3

Revisions:

we
plan
your
extension™
hello@weplanyourextension.com
www.weplanyourextension.com