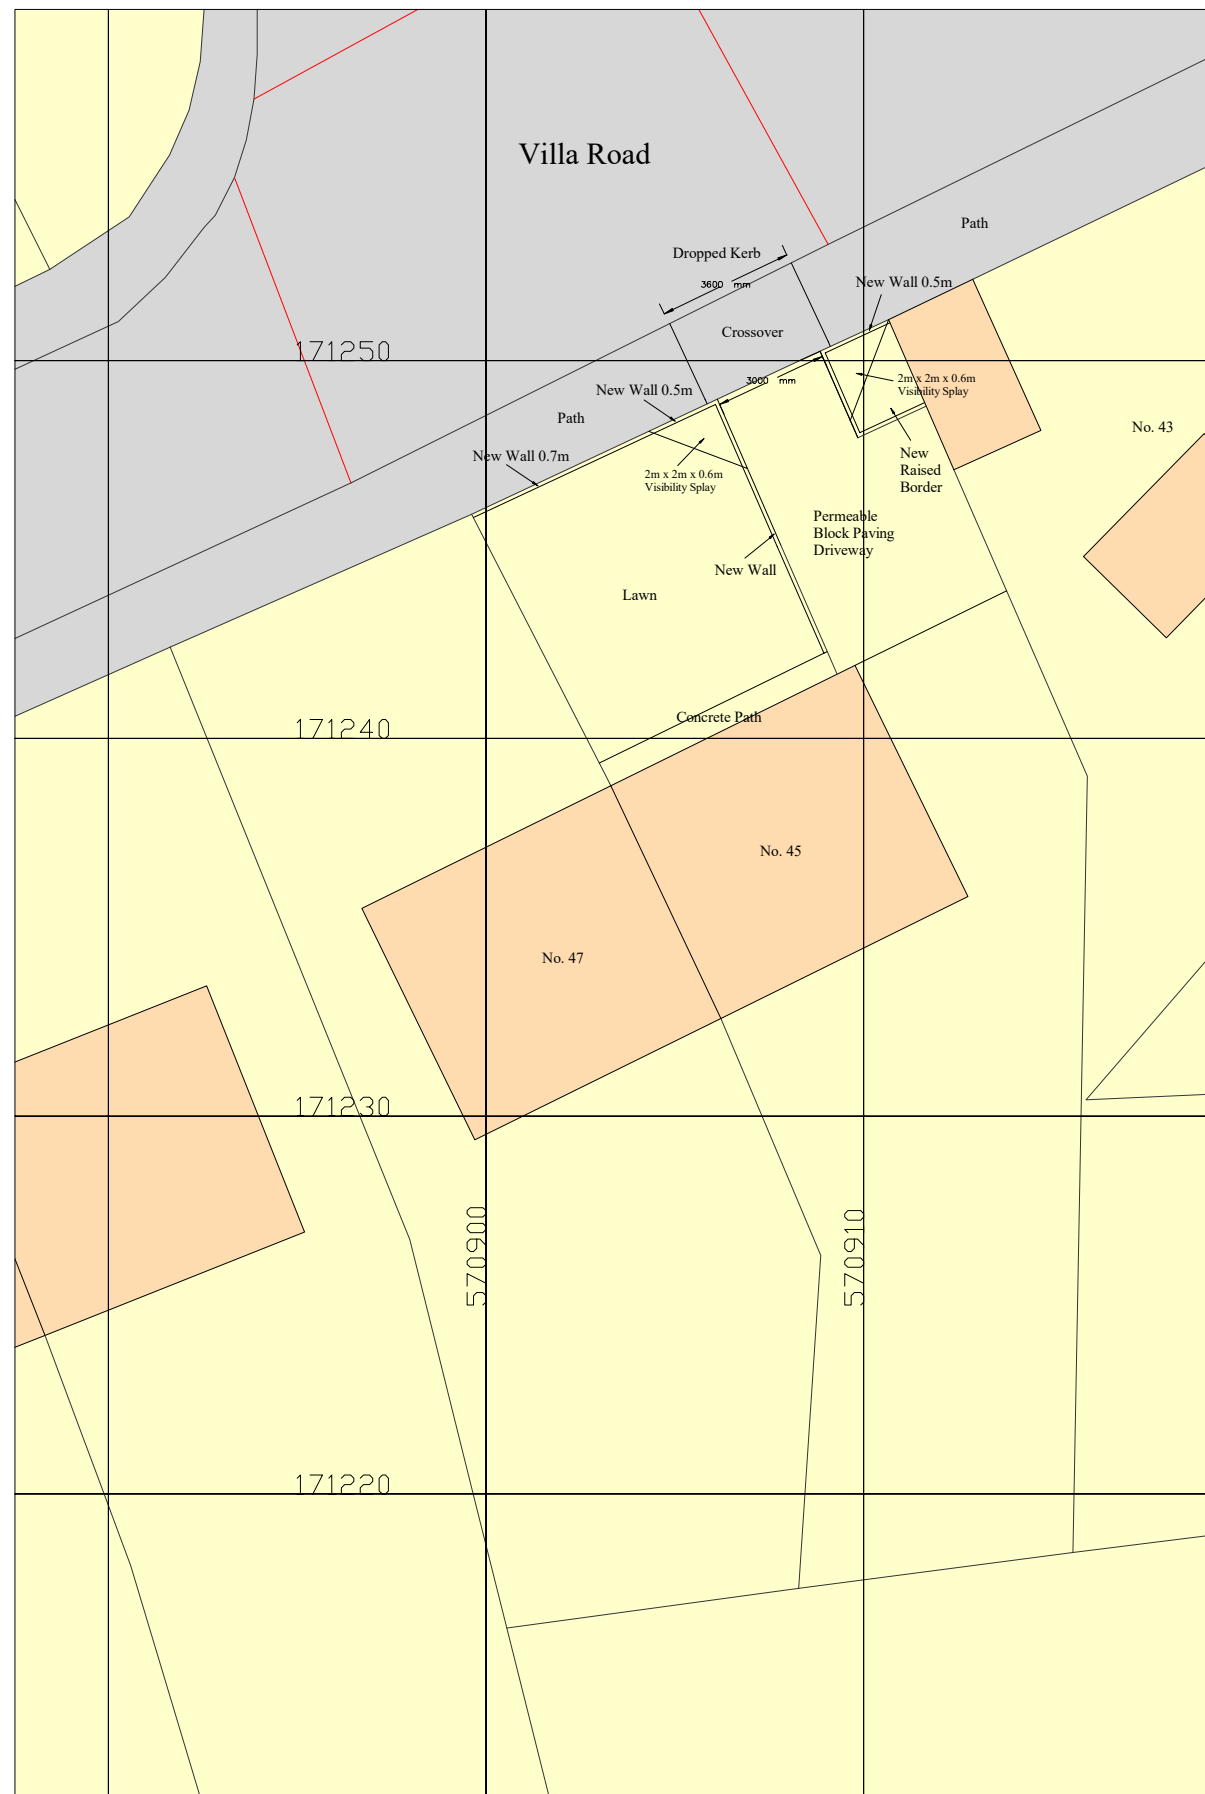


45 Villa Road
Higham
Rochester
Kent
ME3 7BU

Proposed Vehicle Crossover
Proposed Block Plan

PP209A/04.

Scale: 1:200 @ A3

June 2024