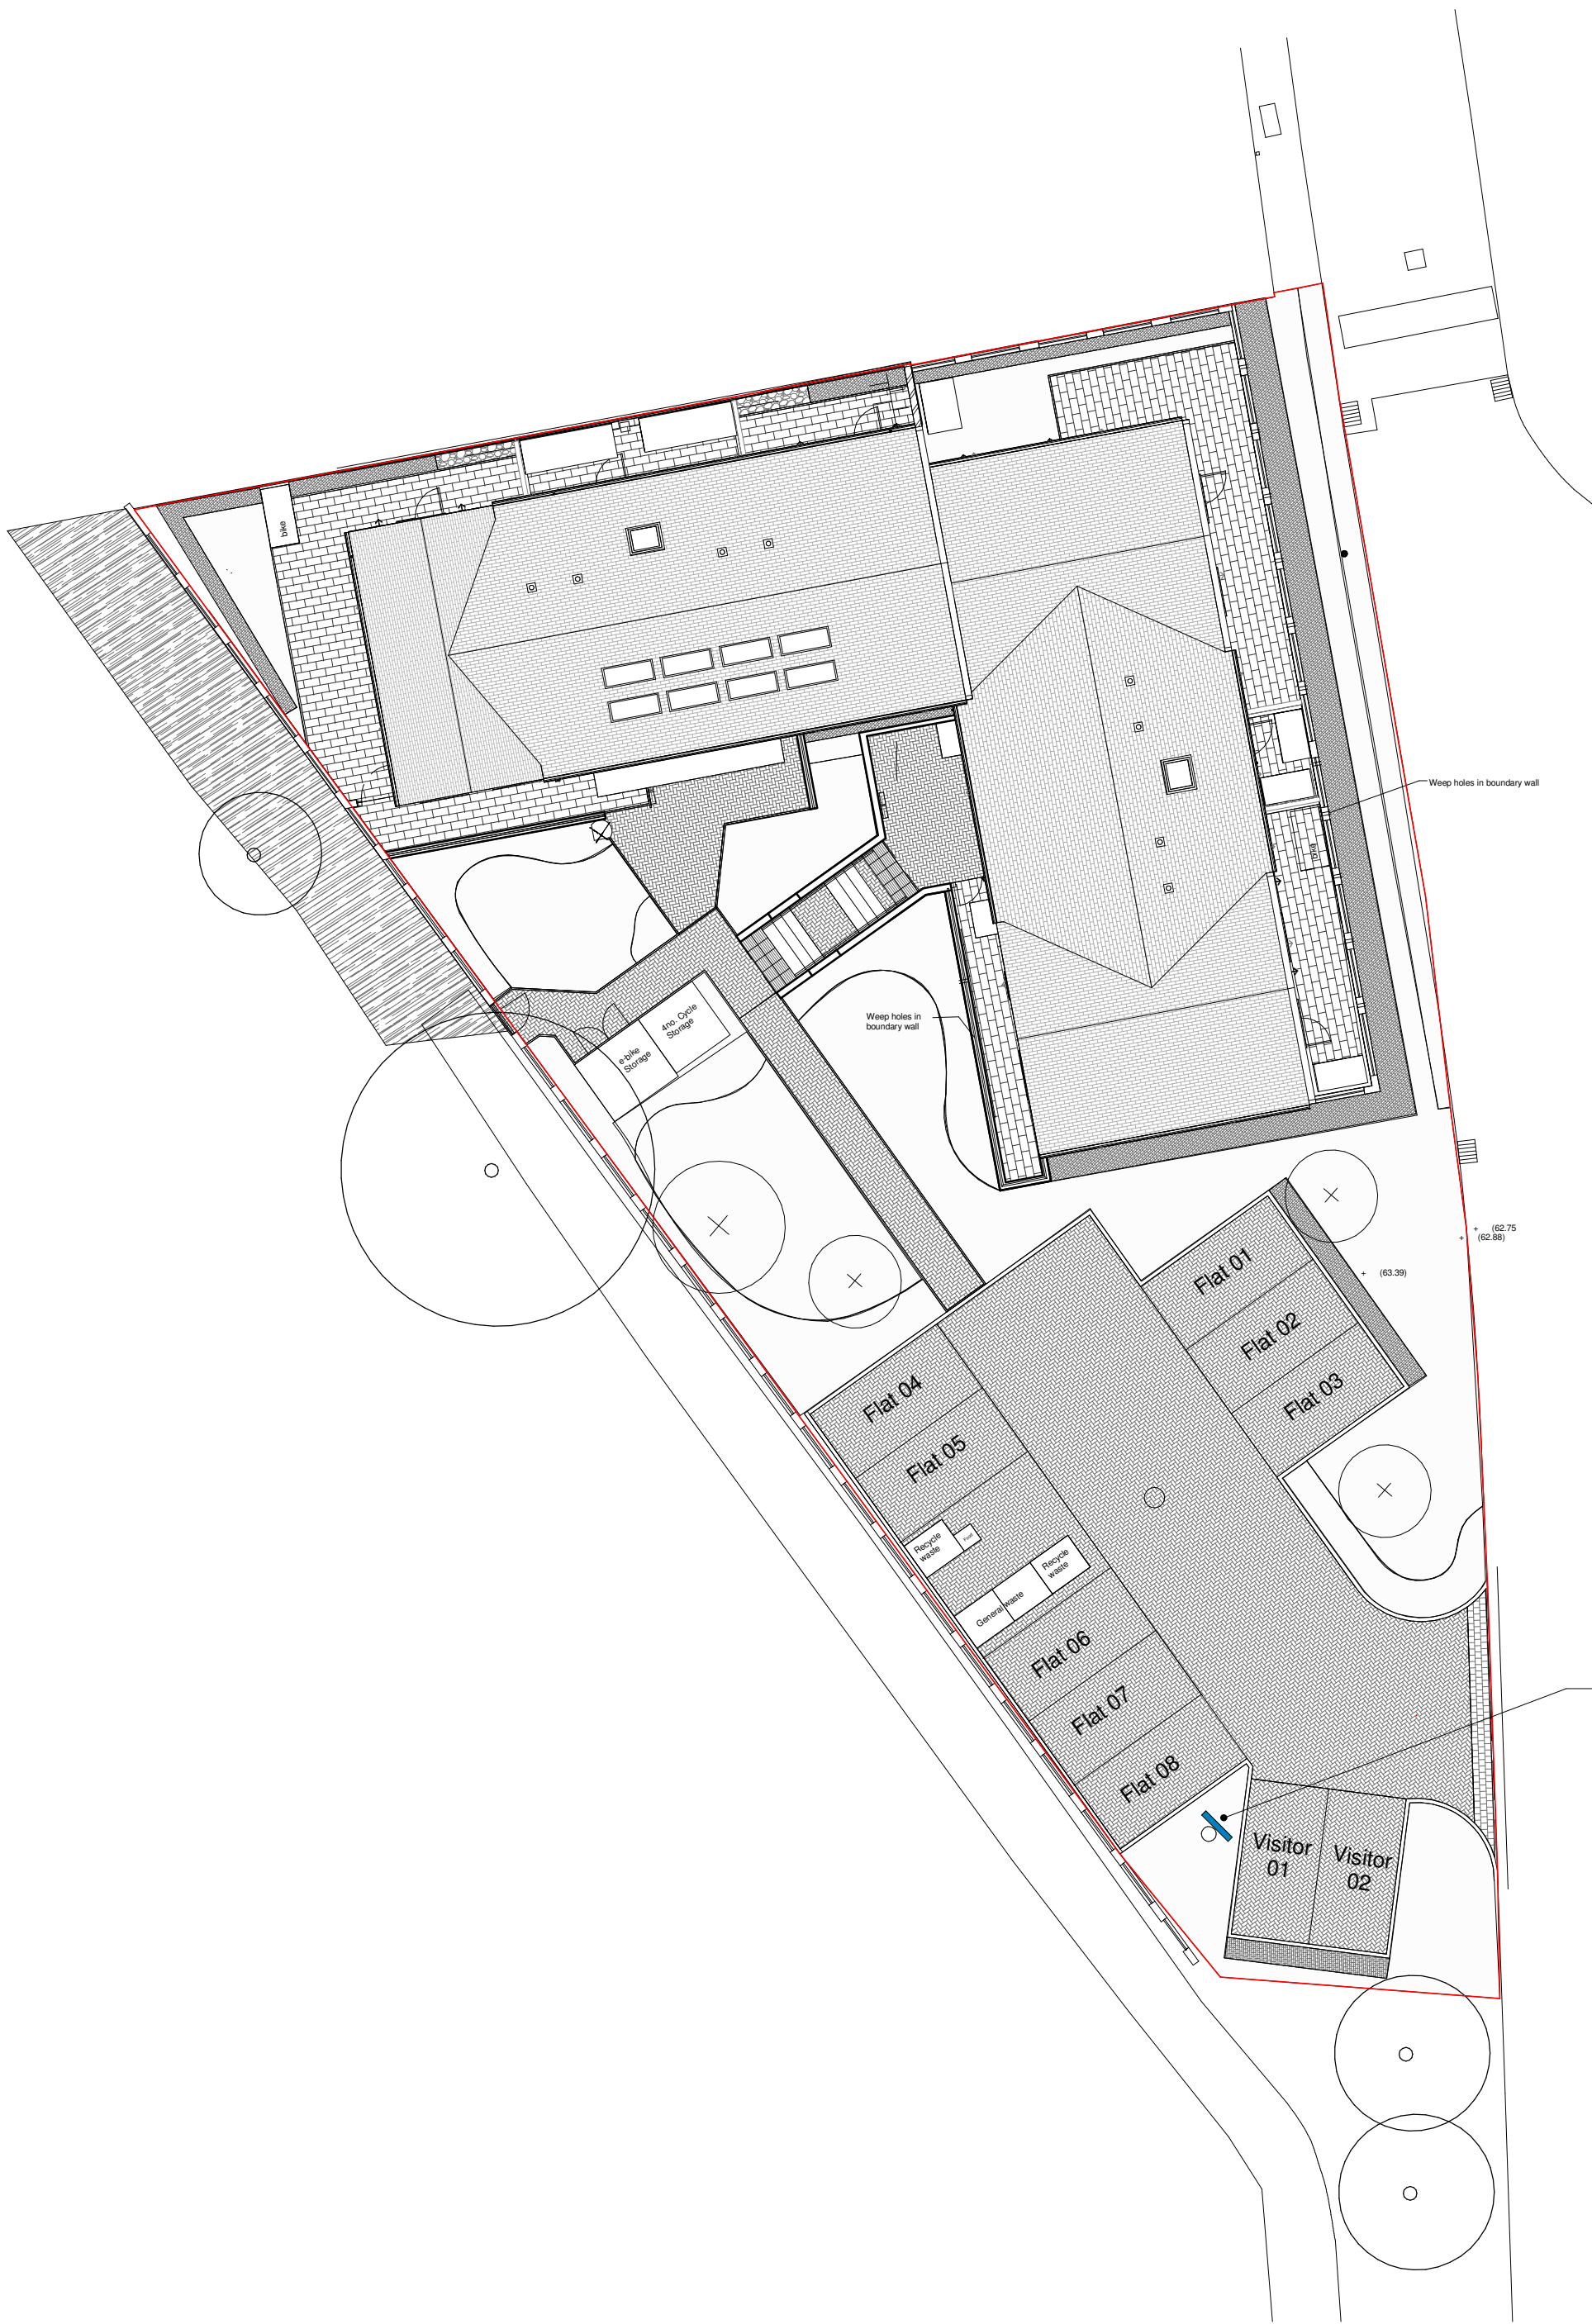


Project Status:		Key Plan:				Project Number:		Date:	
PRELIMINARY						24071		29/09/25	
Do not scale from drawings All dimensions are in mm unless otherwise stated All dimensions to be verified on site before proceeding with the work Any discrepancies to be notified in writing to the Architect immediately All boundaries indicative only and to be confirmed by others Any fire related information indicated on this drawing to be verified by specialist						Client logo:		Client:	
								Elkins	
						Project Name:		Worcester Close	
						Drawing Title:		Scale:	
						Allocation and Safegauring of parking spaces		1 : 200@A1	
						Drawing No:		Revision	
						24071-FA-XX-ZZ-DR-A-8202		P1	
								18-20 Southwark Street London, SE1 1TJ	
								email: info@fusearchitects.co.uk www.fusearchitects.co.uk	