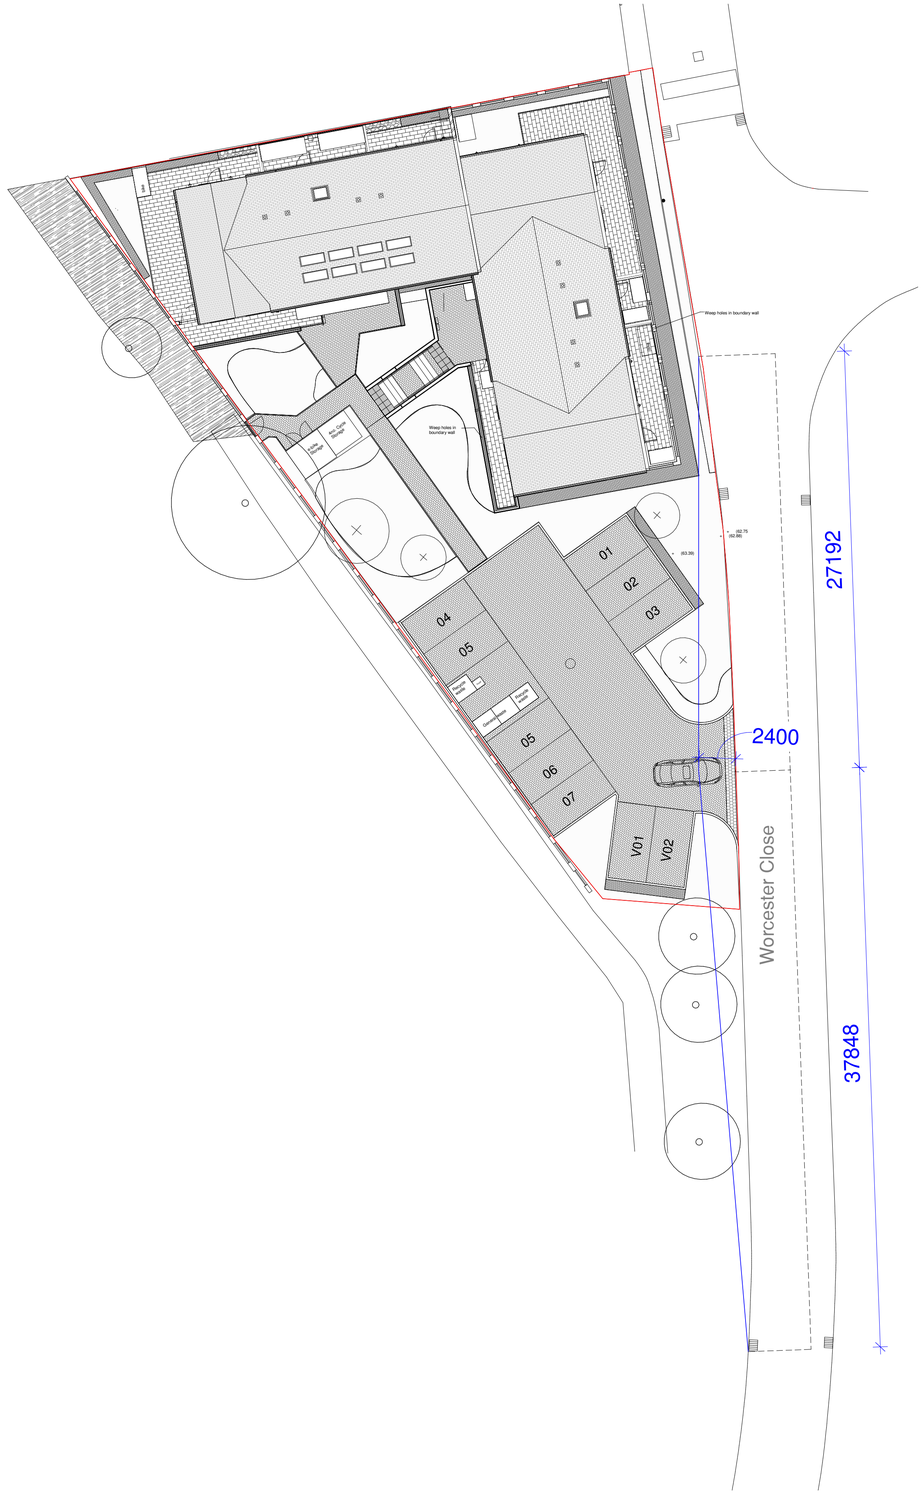

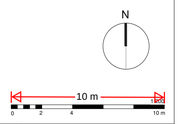

Project Status:

PRELIMINARY

Do not scale from drawings
All dimensions are in mm unless otherwise stated
All dimensions to be verified on site before proceeding with the work
Any discrepancies to be notified in writing to the Architect immediately
All boundaries indicative only and to be confirmed by others
Any fire related information indicated on this drawing to be verified by specialist

Key Plan:

REV	DATE	NOTES	INT
P1	26/09/25	First Issue	

Client logo:

ELKINS construction

Client: Elkins		Project Number: 24071	Date: 10/01/25
Project Name: Worcester Close		Drawn By: JR / Checked: MT	Scale: 1 : 200@A1
Drawing Title: Vehicular Entrance Visibility Splay		FUSE ARCHITECTS	
Drawing No: 24071-FA-XX-ZZ-DR-A-8201	Revision P1	18-20 Southwark Street London, SE1 1TJ	email: info@fusearchitects.co.uk www.fusearchitects.co.uk

01/10/2025 15:36:08

Copyright for Image / Map:
Date of Data gathered: