


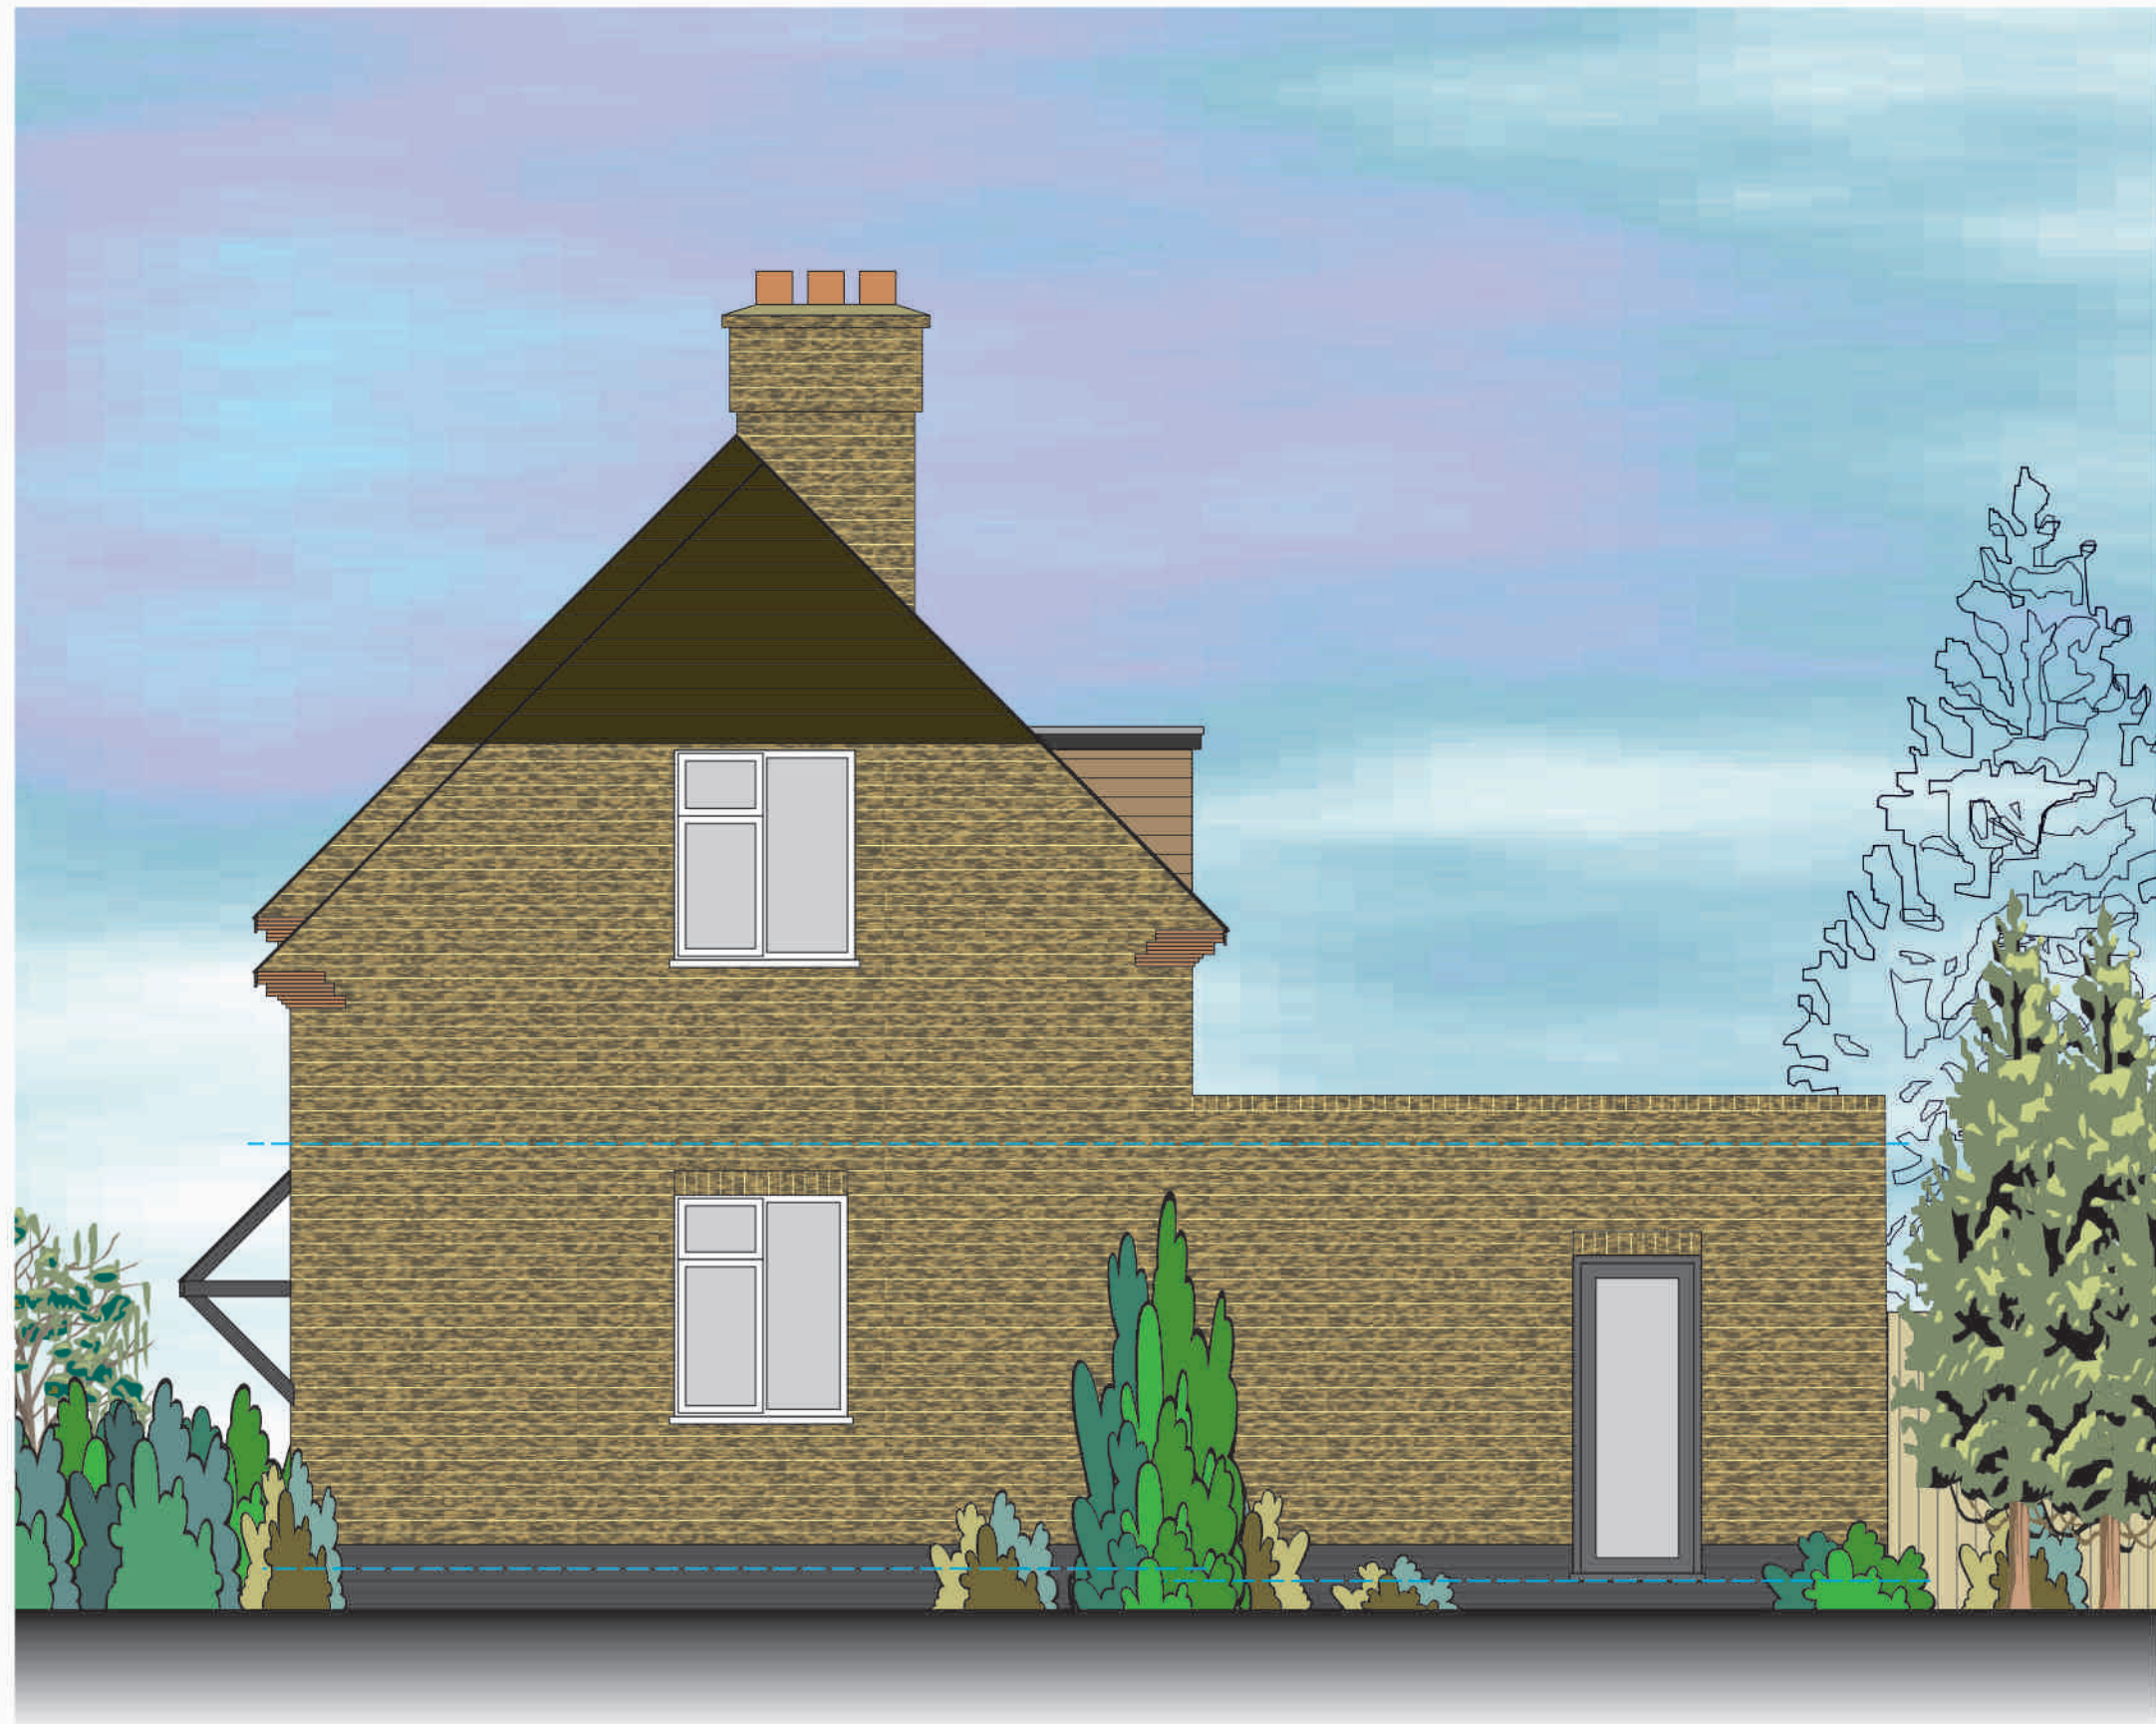

Architectural elevation drawing of a two-story house. The house features a gabled roof with brown interlocking concrete tiles. The walls are constructed of stack facing brick. The elevation includes a front entrance with a small porch, a central window, and two side windows. A person is standing in the entrance. The drawing is annotated with callouts: "Interlocking concrete tiles to match existing" and "Stack facing brick to match existing". The background shows a blue sky and green foliage.

An architectural elevation drawing of a two-story building. The building features a brown, horizontally-slatted roof. The main walls are made of light brown brick. On the ground floor, there is a small double-hung window on the left and a large set of six vertical glass doors or windows in the center. On the second floor, there are two small square windows on the left and a larger double-hung window on the right. A dashed red vertical line runs along the right edge of the building. A dashed blue horizontal line is drawn across the middle of the building, passing through the roofline and the ground level. The background shows a blue sky with light clouds and some green foliage on the left side.

SECTION THROUGH EXISTING ADJOINING DWELLING

[illegible]